



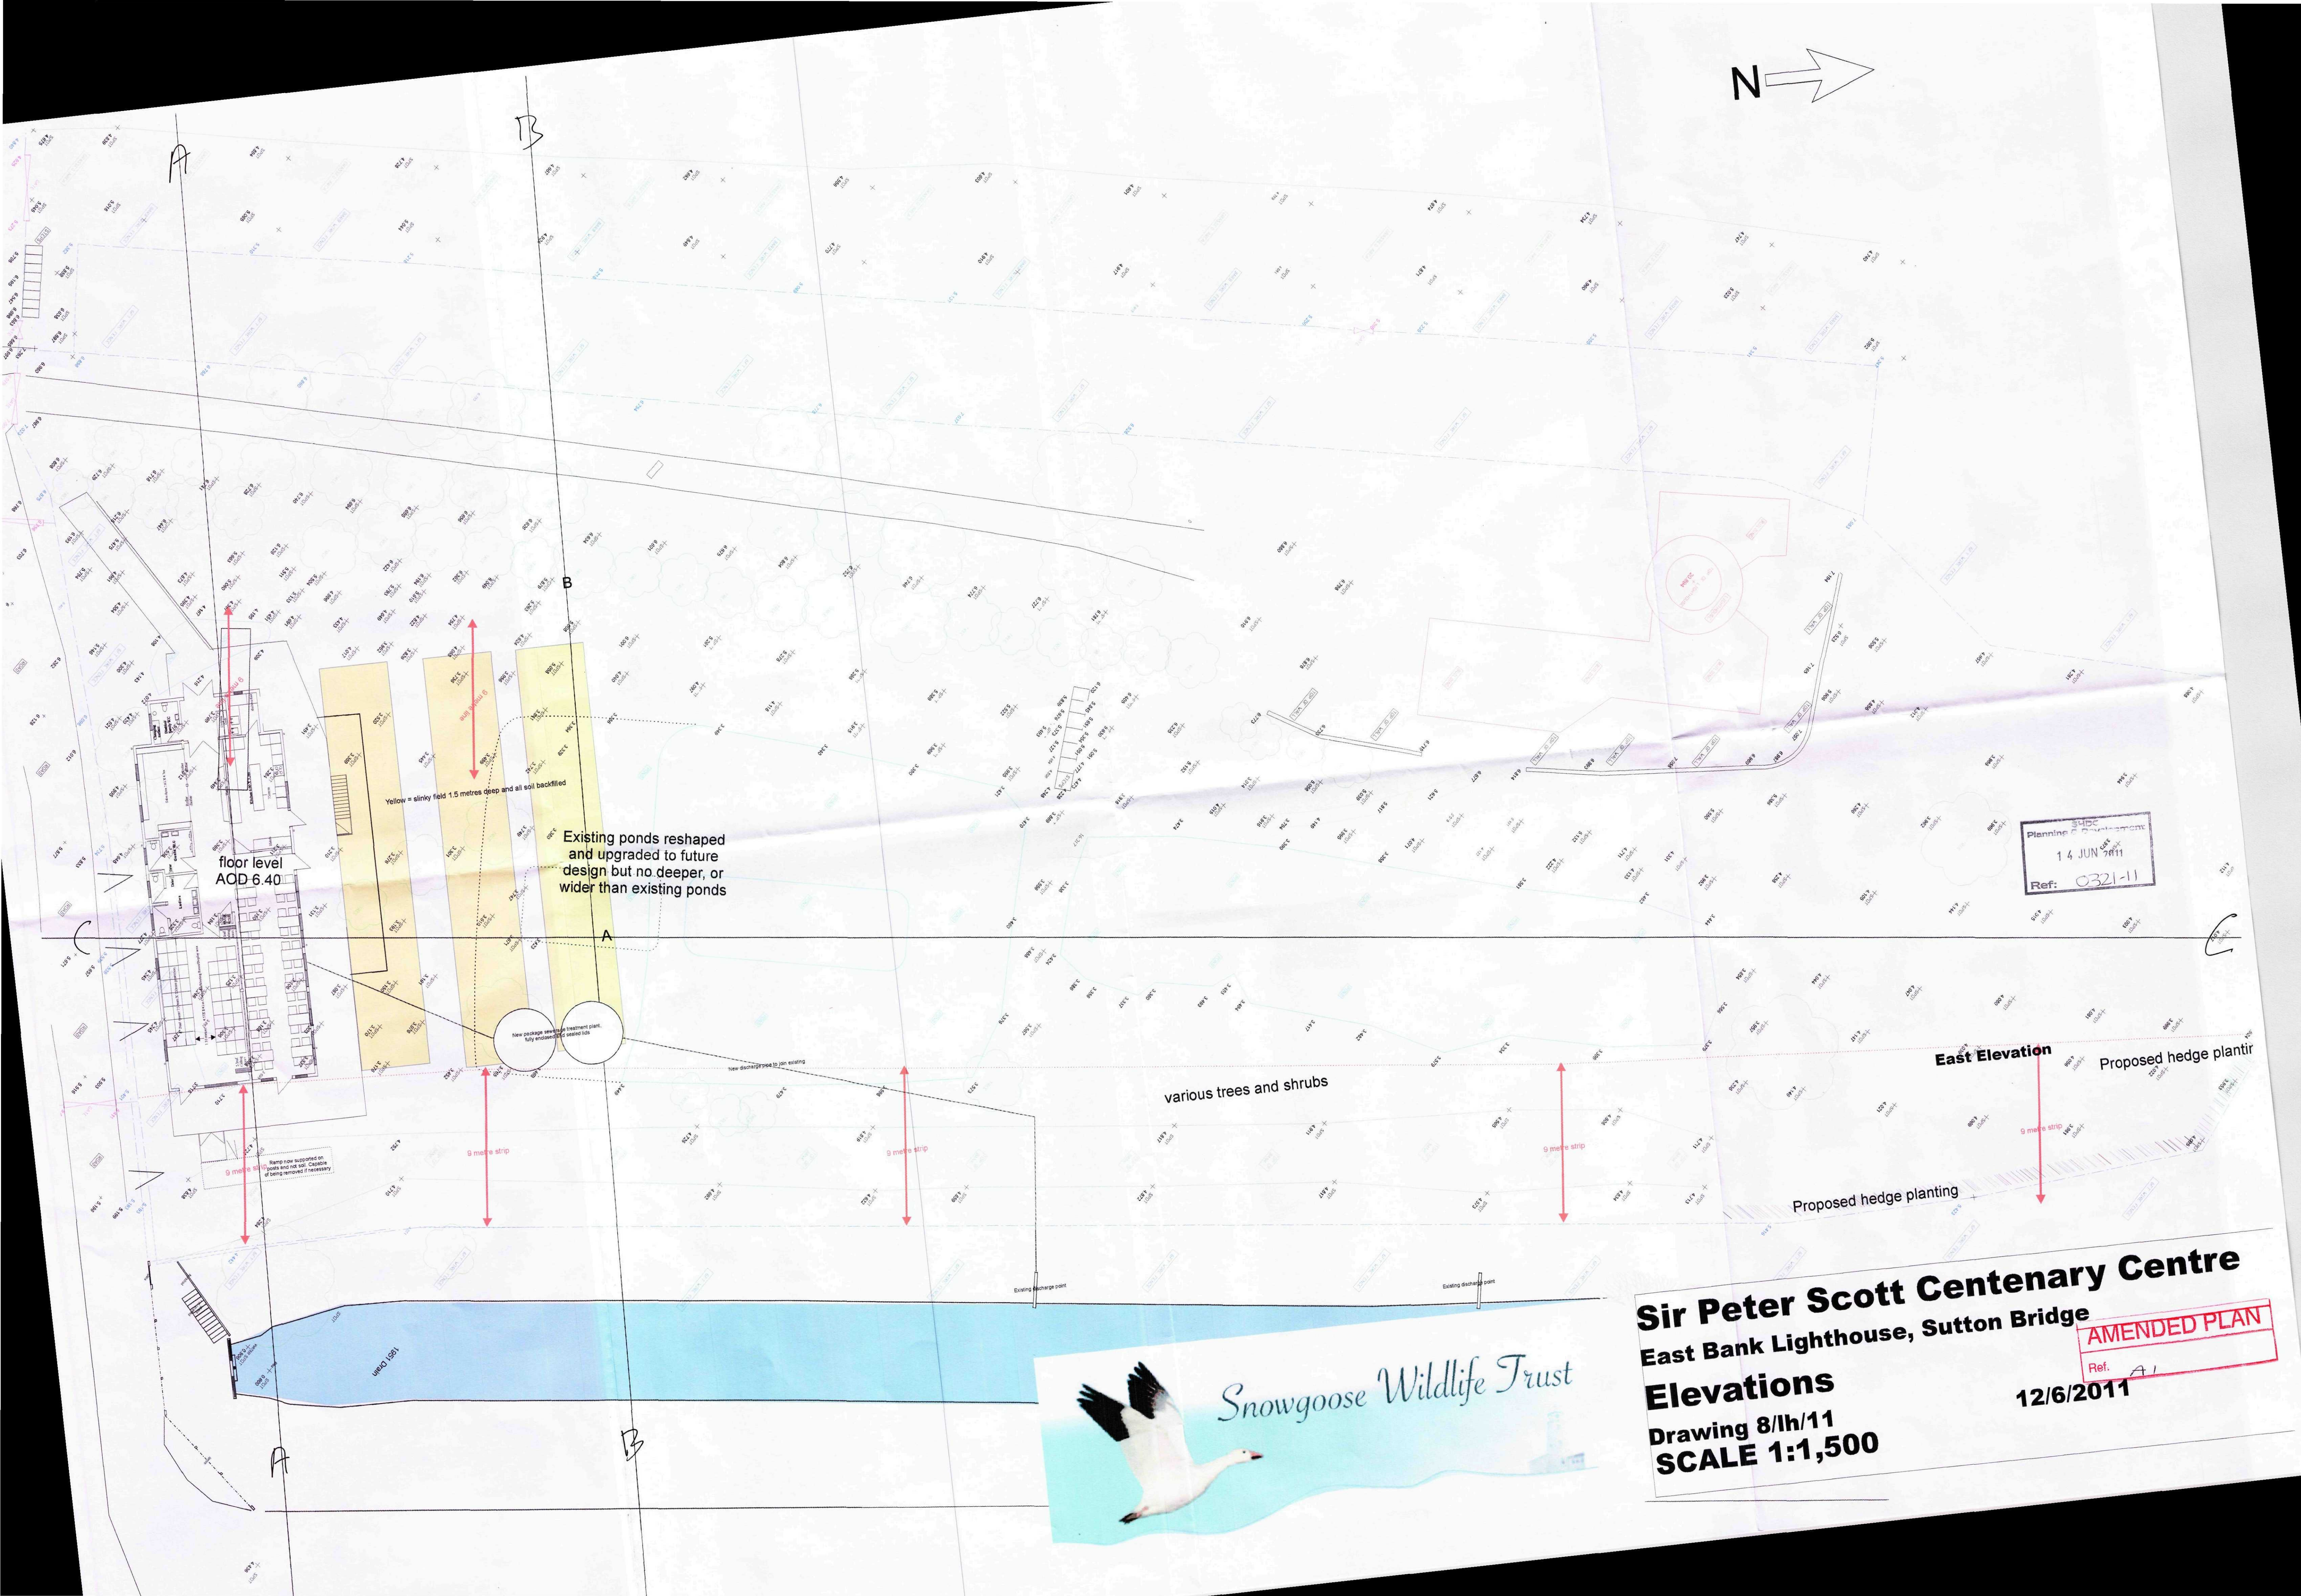

SHDC
Planning Department
14 JUN 2011
Ref: 0321-11

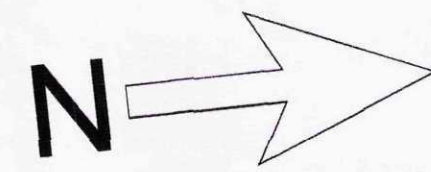

Sir Peter Scott Centenary Centre
East Bank Lighthouse, Sutton Bridge
Elevations
Drawing 8/lh/11
SCALE 1:1,500

AMENDED PLAN
Ref. A1

12/6/2011