




Application site
East Bank Lighthouse



Car Parks

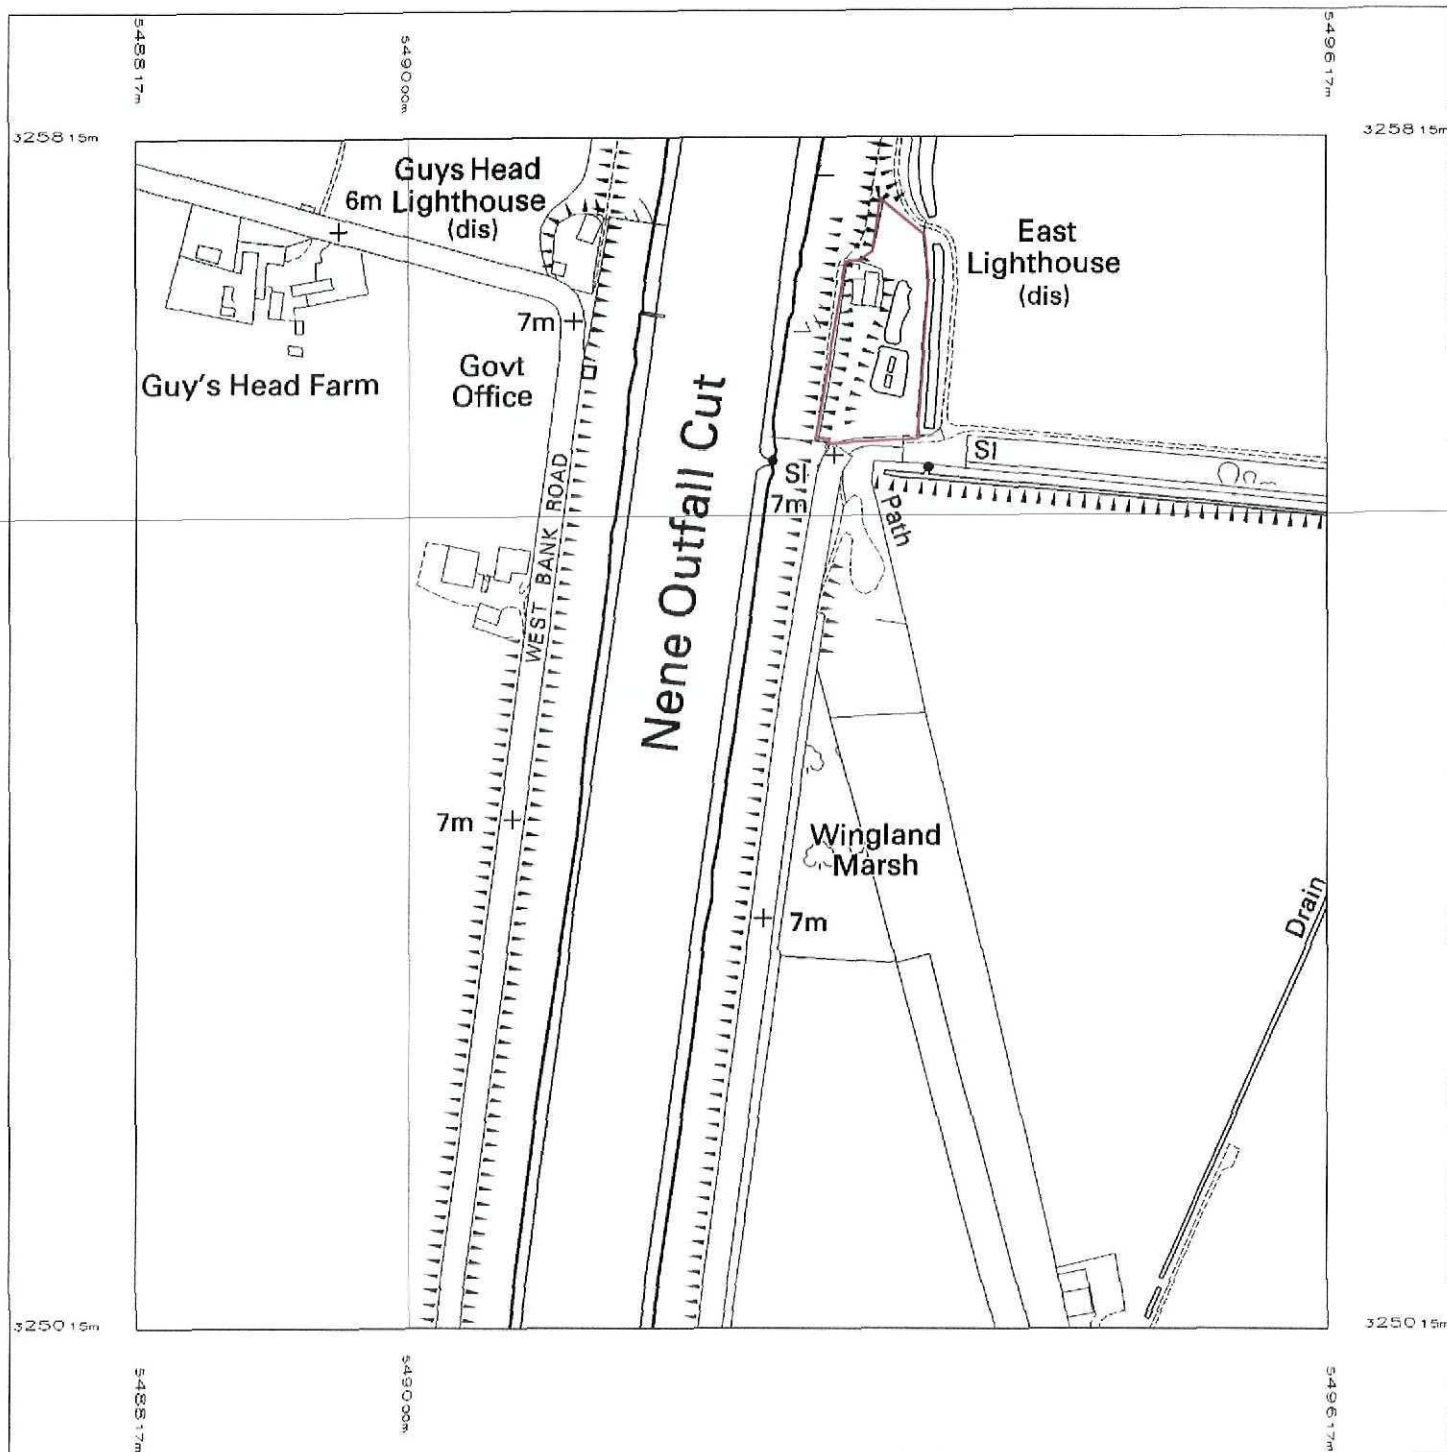

Plotted 06 May 2011 from Ordnance Survey digitally derived data.

Produced using significant survey information from Ordnance Survey large scales digital data, and incorporated into OS Landplan Jun 2008.

© Crown copyright 2011.

Reproduction in whole or in part is prohibited without the prior written permission of Ordnance Survey.

Administrative boundaries revised to May 2008.

Additional boundaries information:



This OS Landplan plot is enlarged from derived mapping produced at 1:10000 scale

Contours are at 10 metre intervals.

Heights are given in metres above Newlyn Datum. The representation of a road, track or path is no evidence of a right of way.

The alignment of tunnels is approximate.


An OS Landplan symbols leaflet is available on request from Ordnance Survey Mapping and Data Centres.

Ordnance Survey, the OS Symbol and OS Landplan are registered trade marks of Ordnance Survey, the national mapping agency of Great Britain.


Plot centre coordinates: 549217 325415

Supplied by: Latitude - Southampton


Plot serial number: 04405400

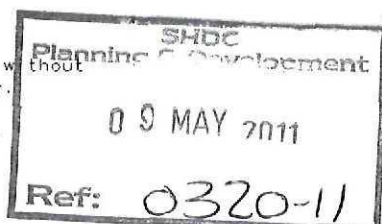


Scale 1:5000

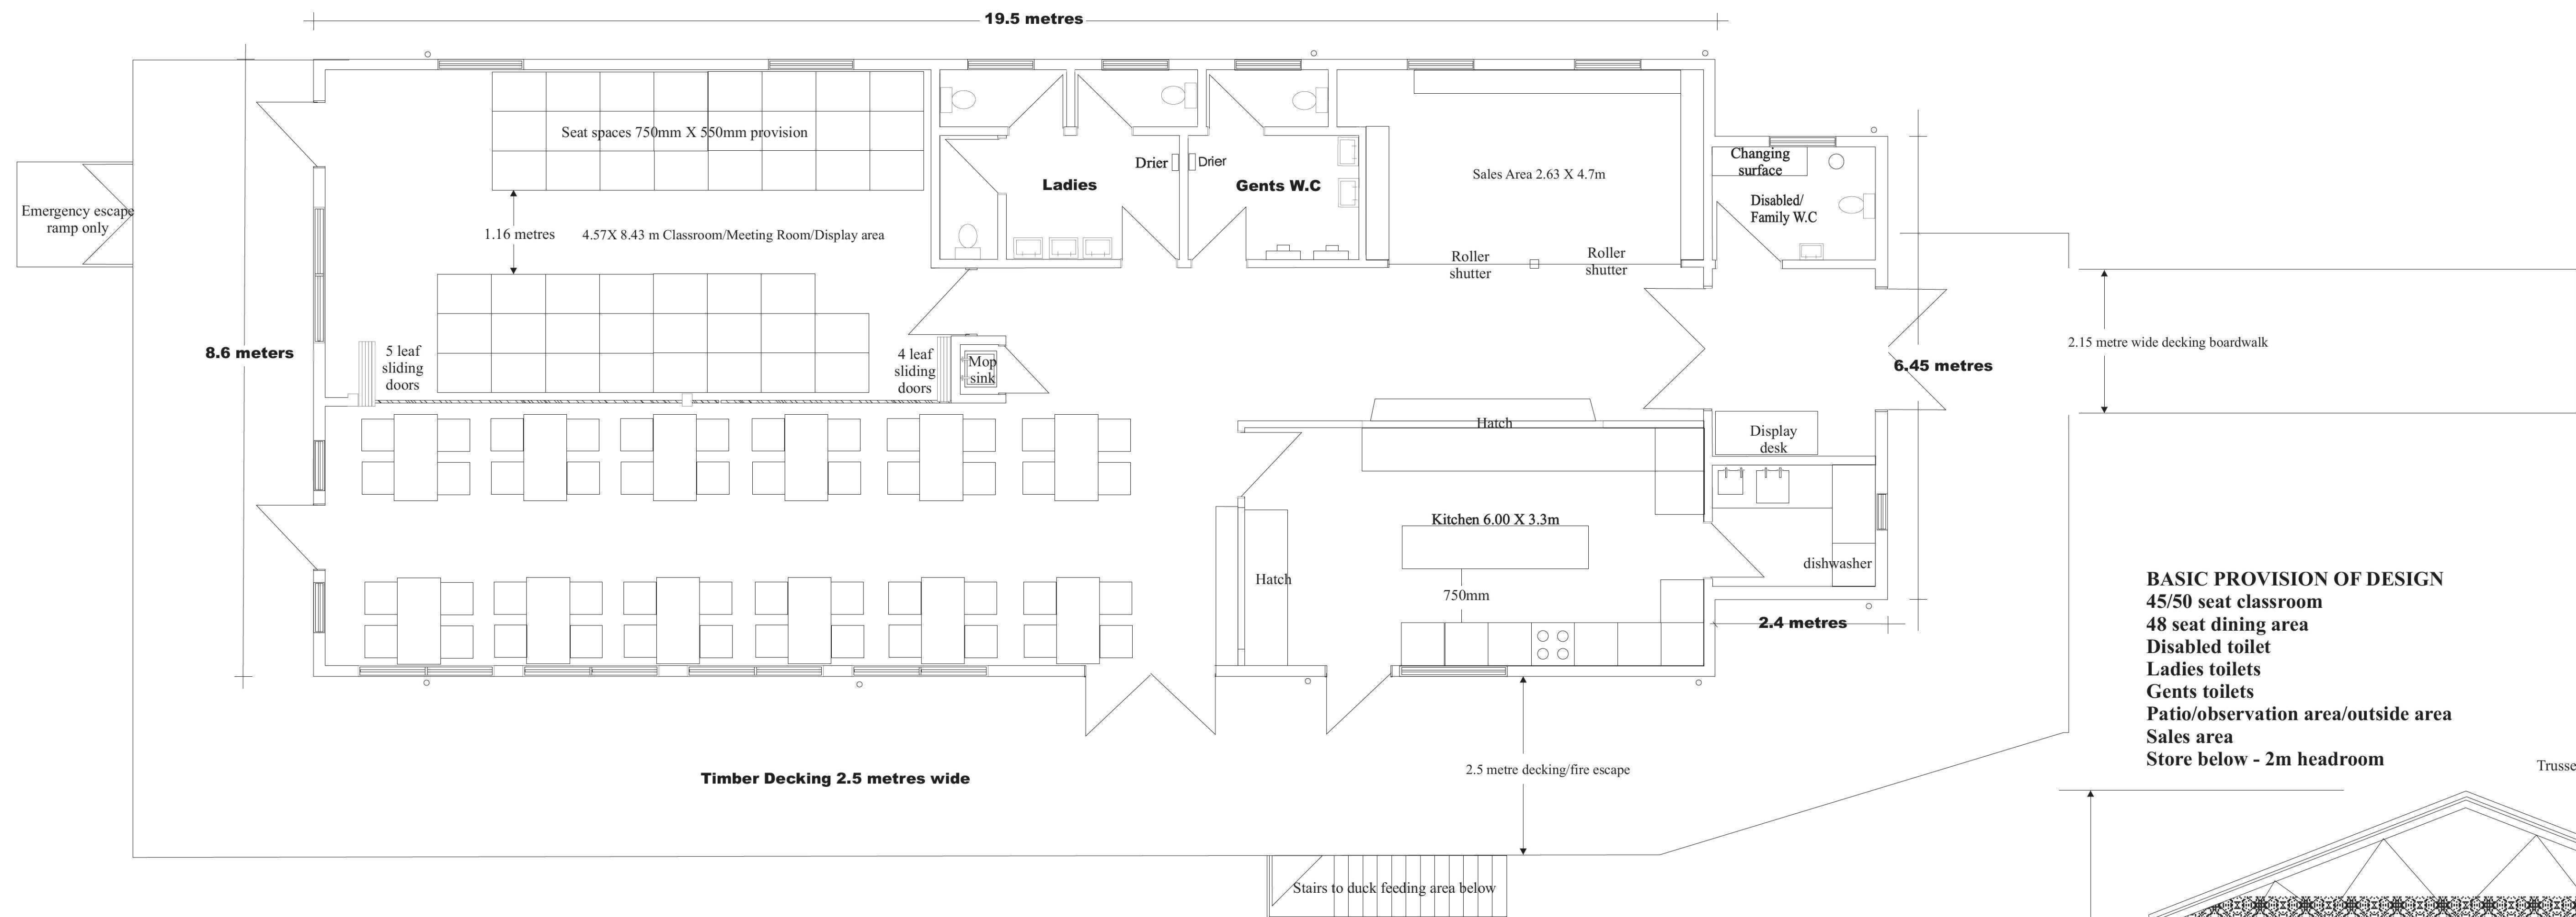

PLAN VIEW GROUND FLOOR

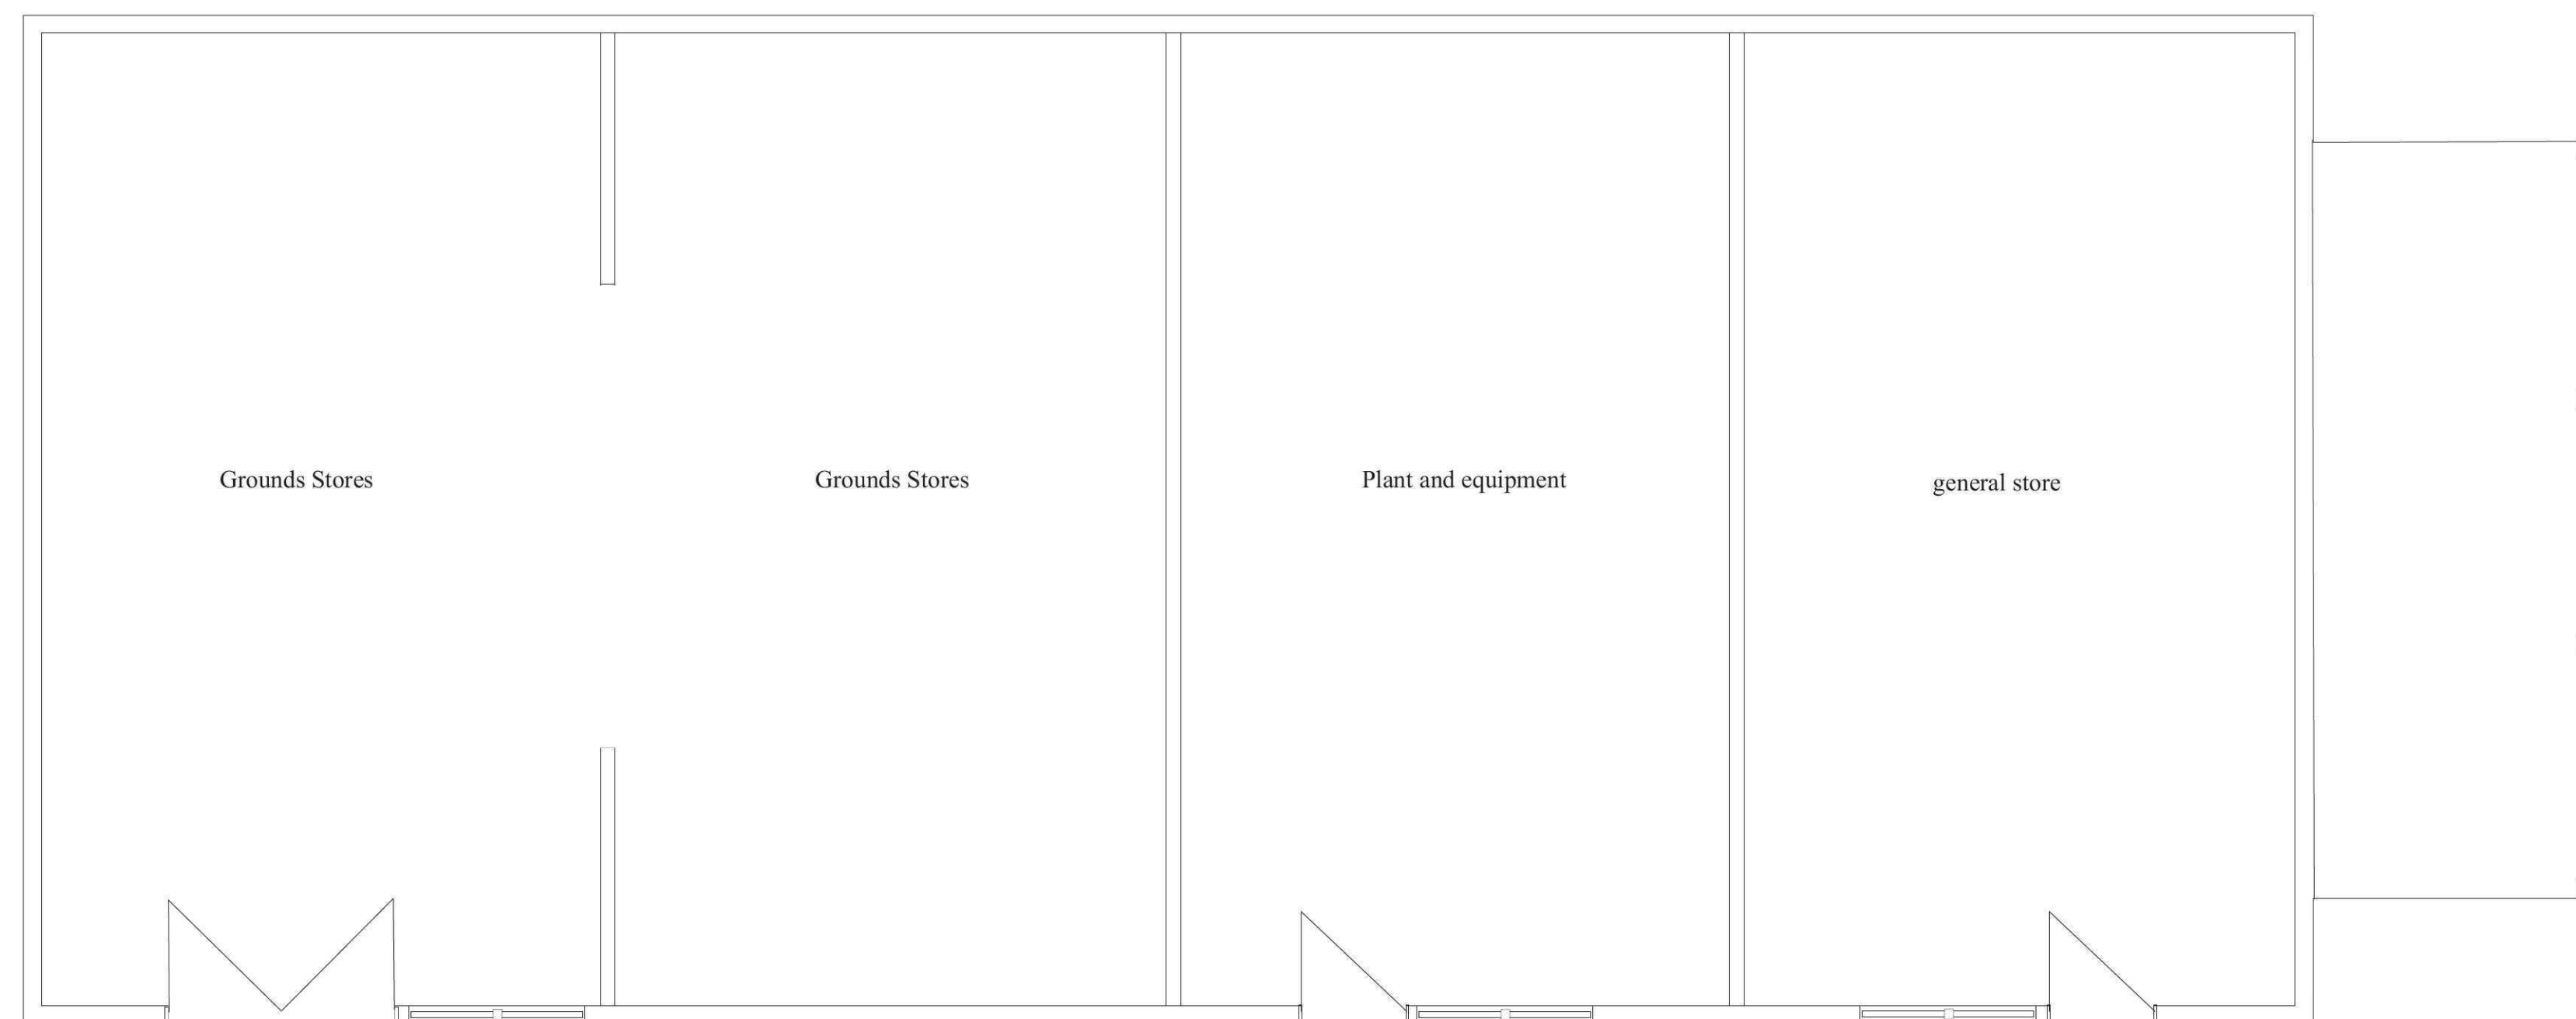



PLAN VIEW BASEMENT AREA

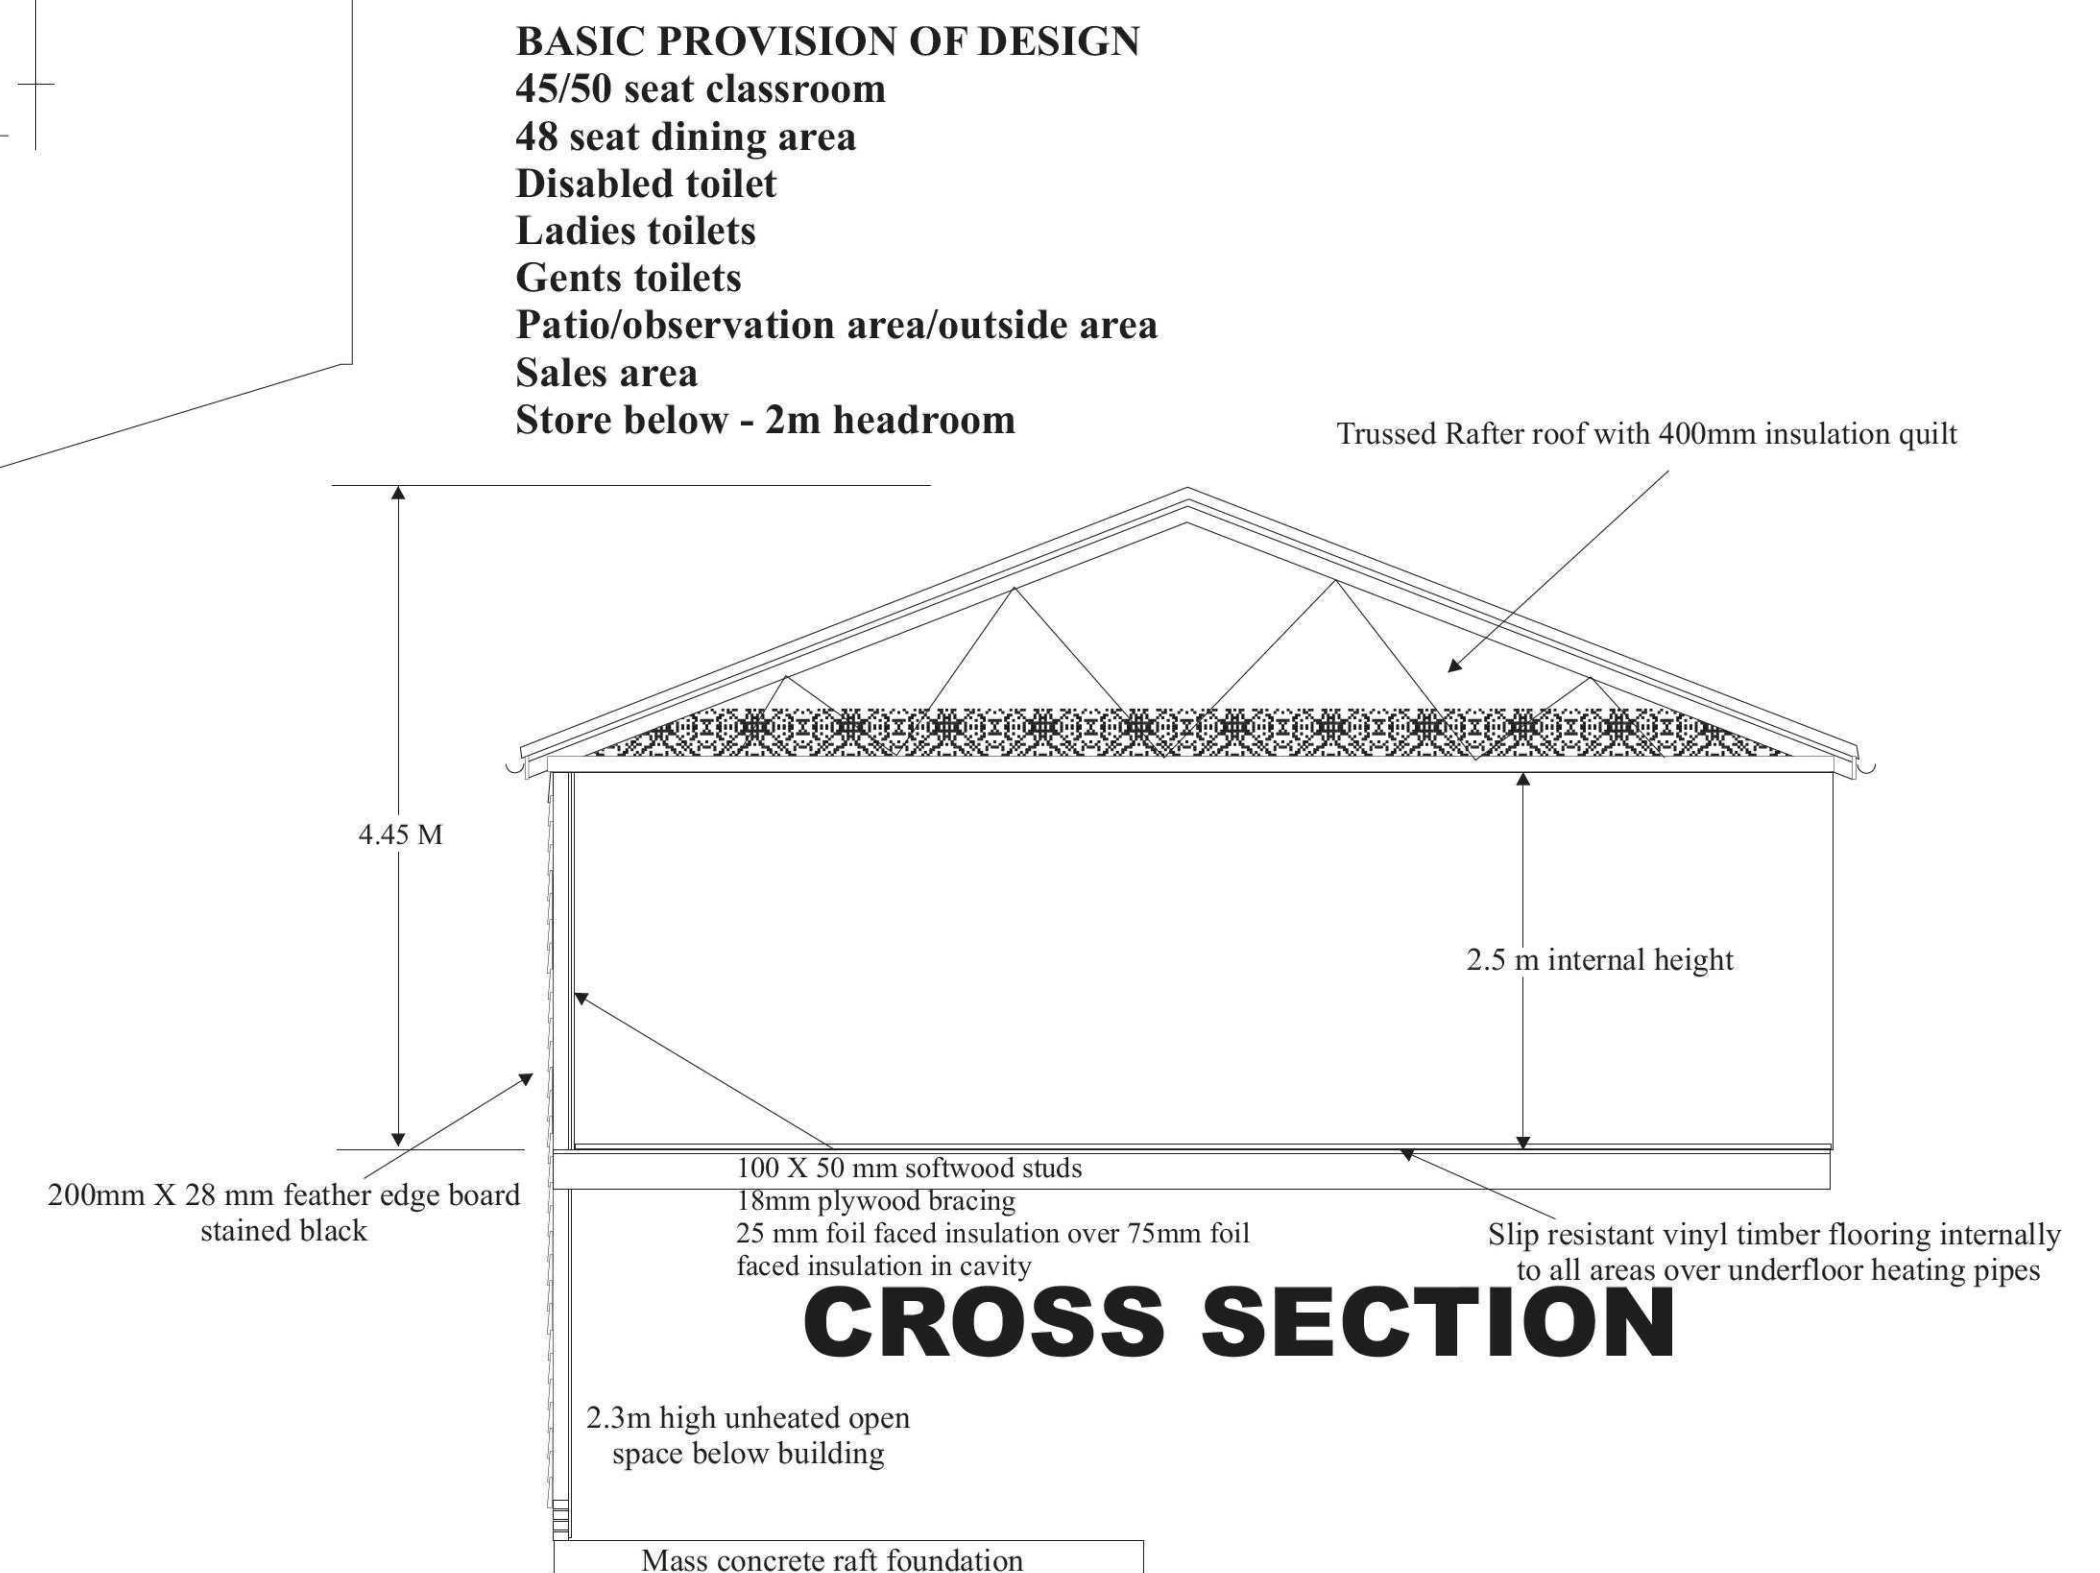

CROSS SECTION



Sir Peter Scott Centenary Centre
East Bank Lighthouse, Sutton Bridge
Drawing 1/lh/11
SCALE 1:50
Snowgoose Wildlife Trust 16/4/2011

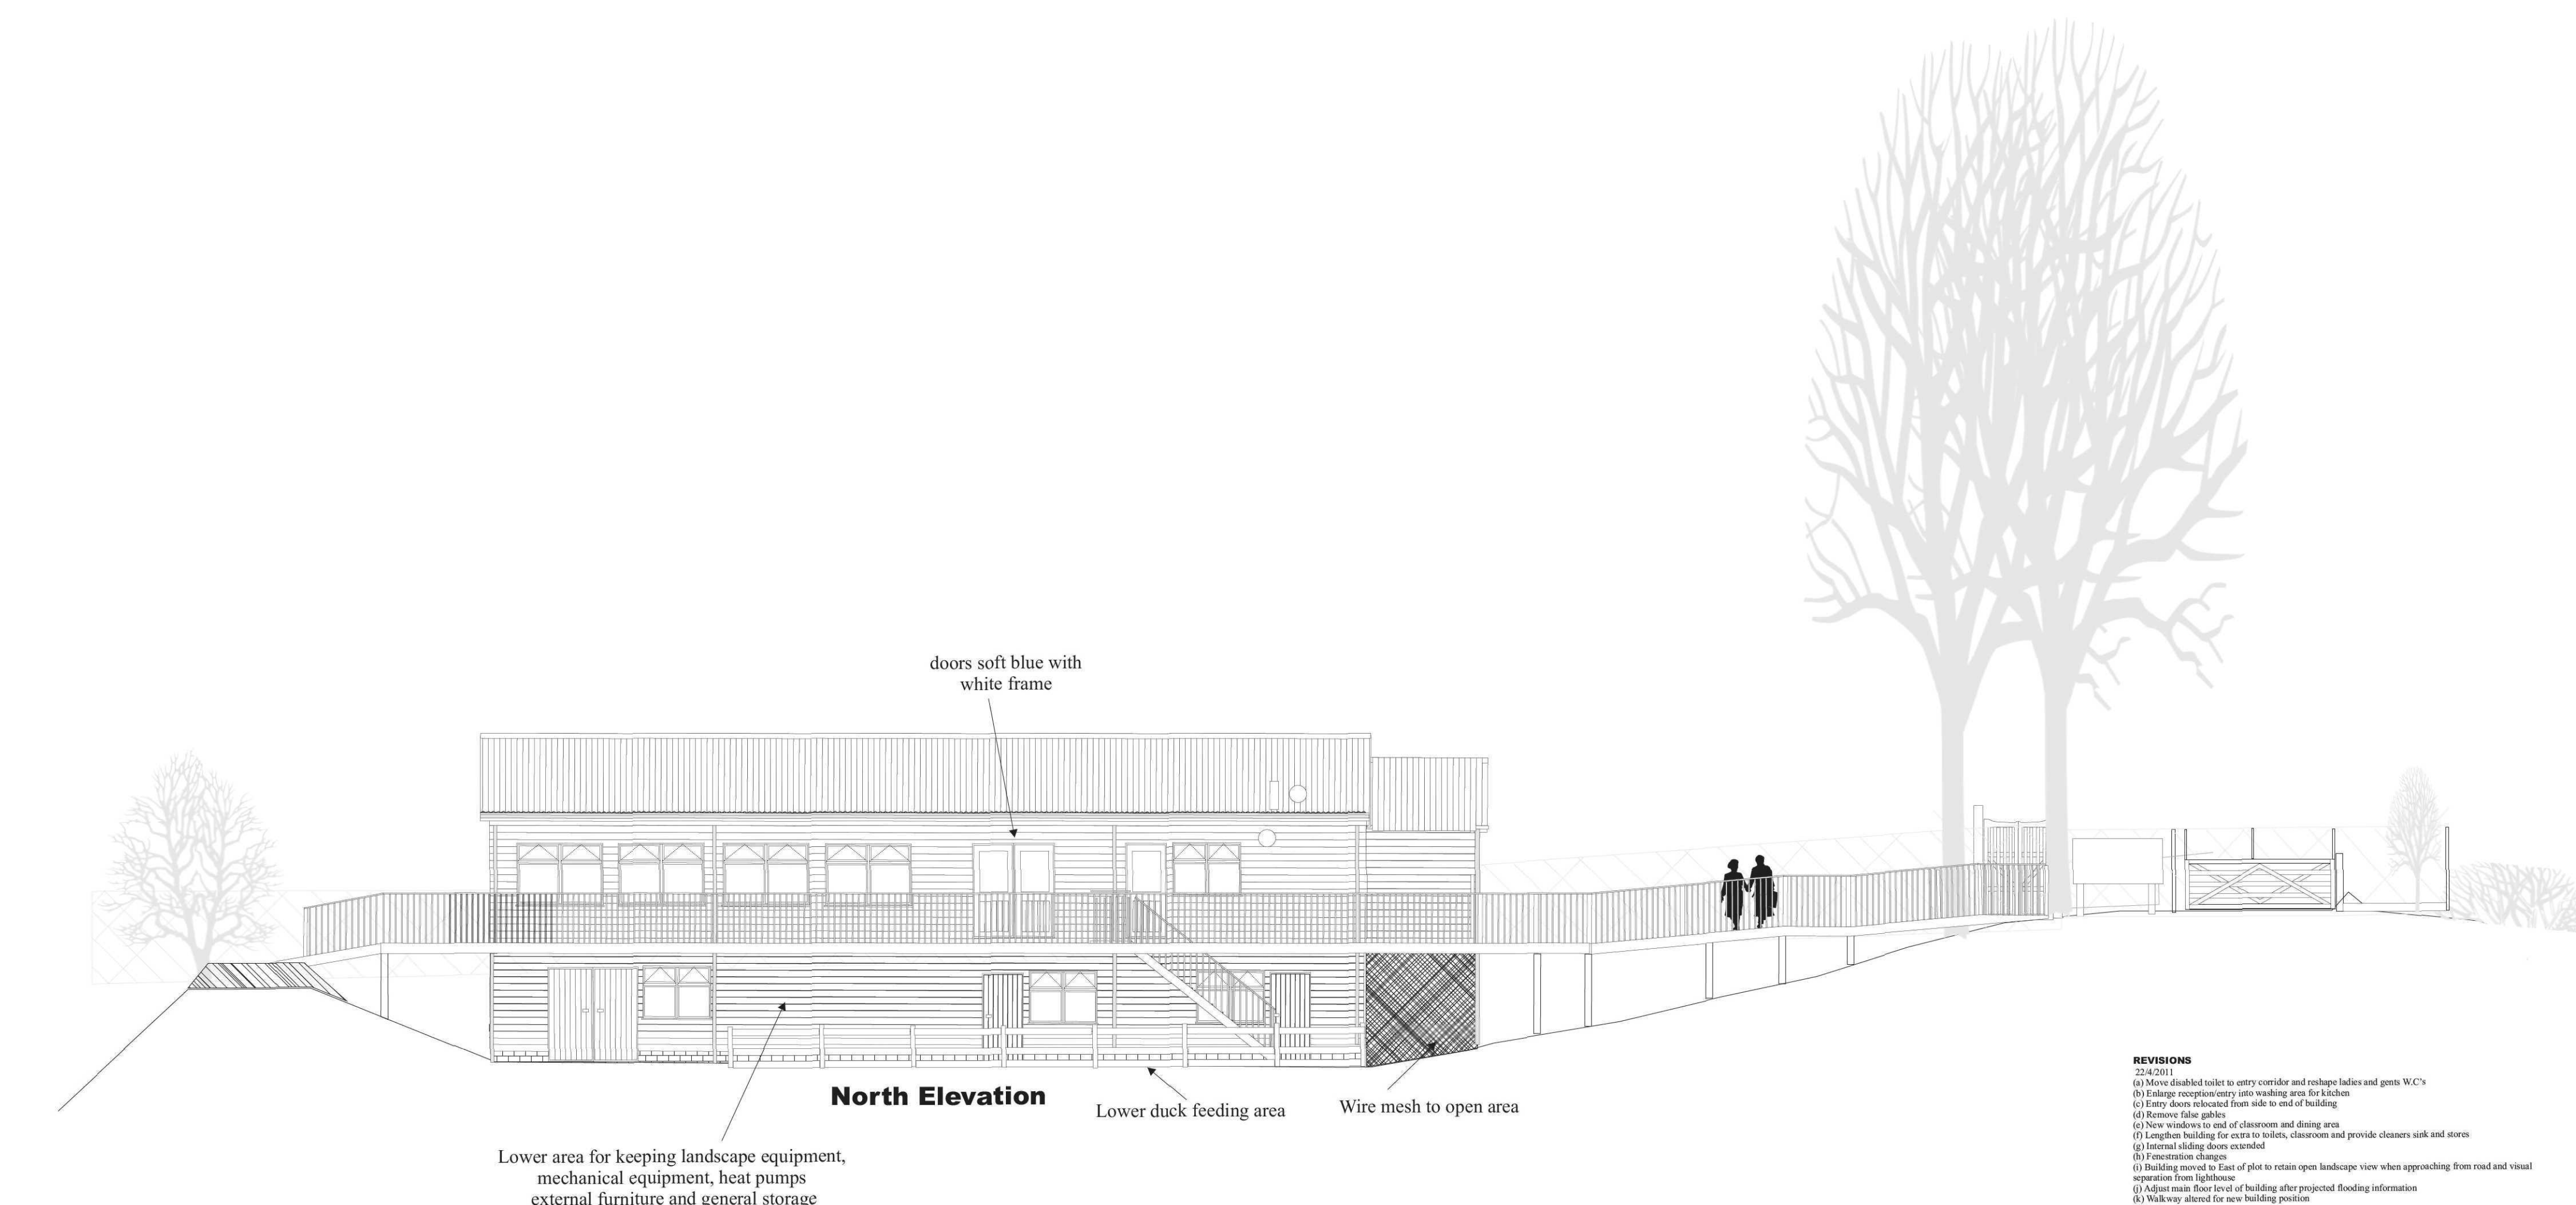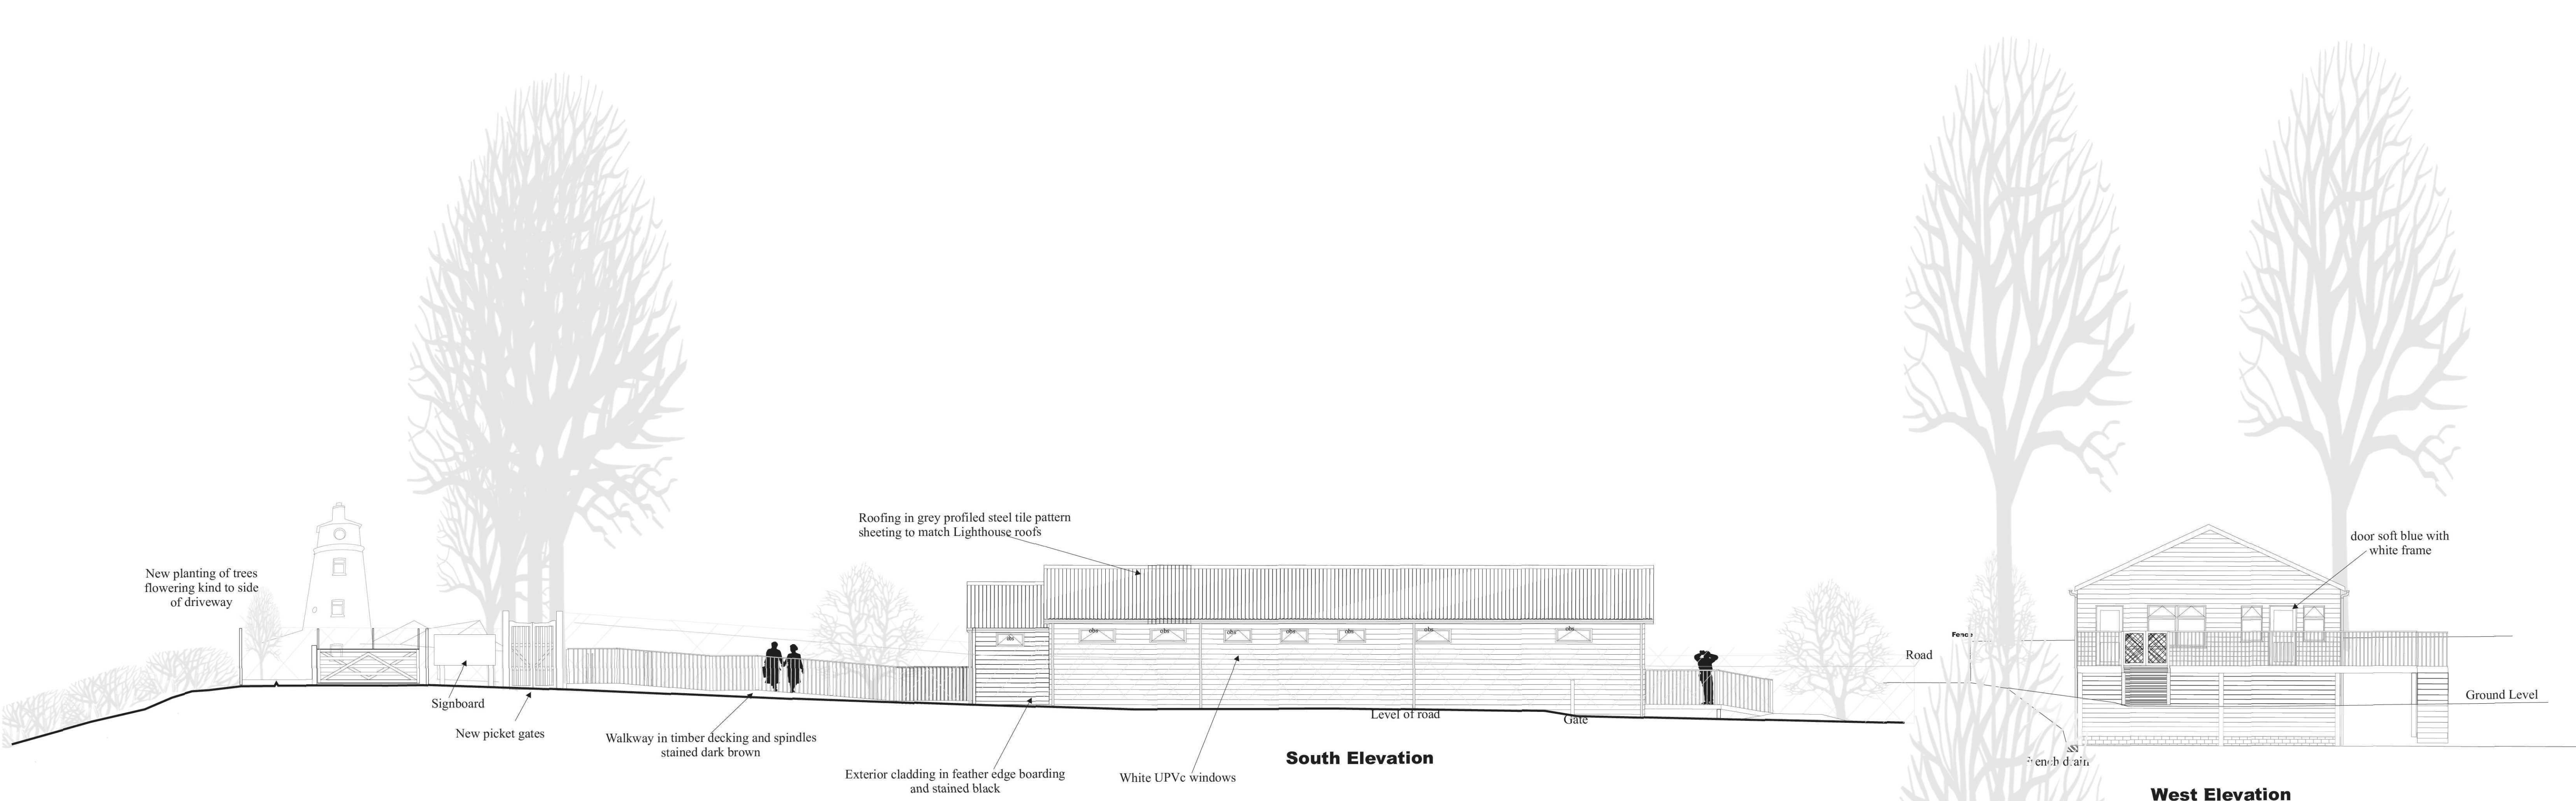

REVISIONS
 22/4/2011
 (a) Move disabled toilet to entry corridor and reshape ladies and gents W.C.'s
 (b) Enhance reception/entry into waiting area for kitchen
 (c) Entry doors relocated from side to end of building
 (d) Remove false gable
 (e) New windows to end of classroom and dining area
 (f) Lengthen building for extra toilets, classroom and provide cleaners sink and stores
 (g) Internal sliding doors extended
 (h) Fenestration changes
 (i) Building moved to East of plot to retain open landscape view when approaching from road and visual separation from lighthouse
 (j) Adjust main floor level of building after projected flooding information
 (k) Walkway altered for new building position
 (l) Enclose lower area
 (m) Steps added outside kitchen and emergency escape ramp to east end with raised soil bank to slope



Sir Peter Scott Centenary Centre
East Bank Lighthouse, Sutton Bridge
Elevations
Drawing 2/lh/11
SCALE 1:100
22/4/2011

