River Nene


EAST BANK


Lighthouse Farm

Lighthouse Cottages

Bank of 1910

Wildfowler Cottage

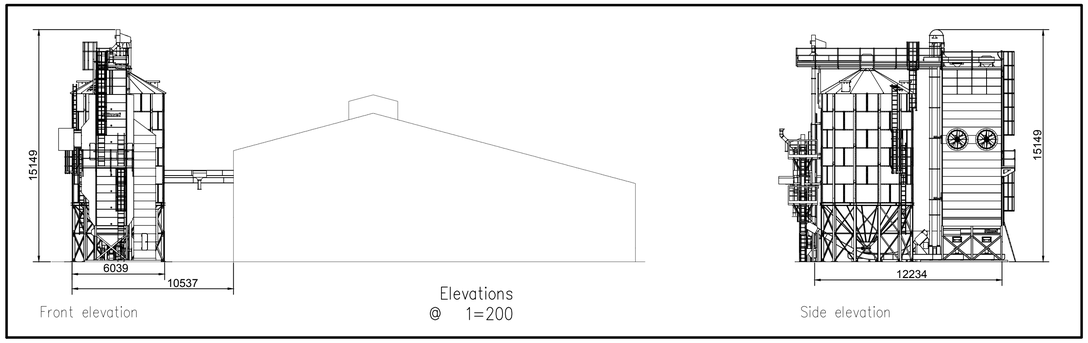

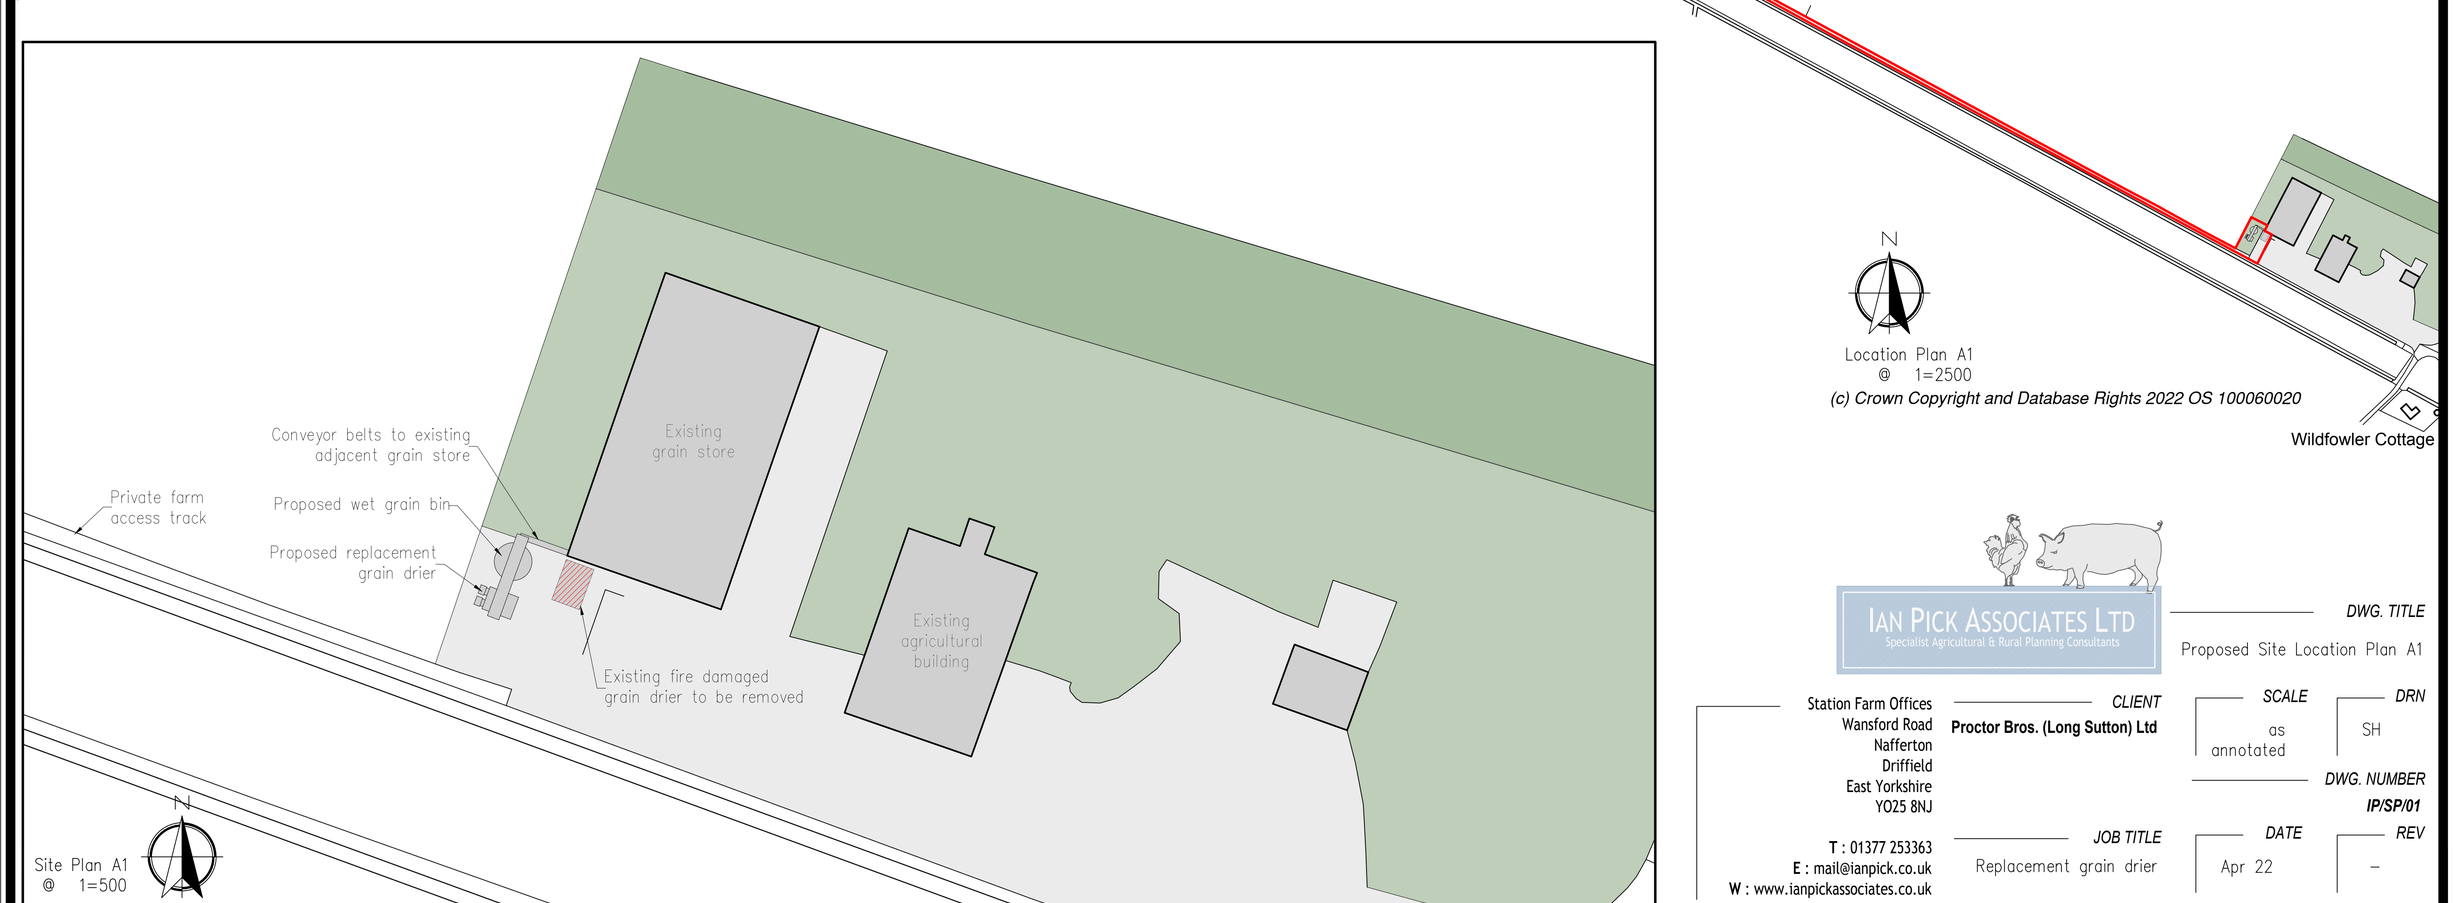

(c) Crown Copyright and Database Rights 2022 OS 100060020

IAN PICK ASSOCIATES LTD
Specialist Agricultural & Rural Planning Consultants

Station Farm Offices
Wansford Road
Nafferton
Driffield
East Yorkshire
YO25 8NJ

T : 01377 253363
E : mail@ianpick.co.uk
W : www.ianpickassociates.co.uk

CLIENT: Proctor Bros. (Long Sutton) Ltd

DWG. TITLE: Proposed Site Location Plan A1

SCALE: as annotated

DRN: SH

DWG. NUMBER: IP/SP/01

JOB TITLE: Replacement grain drier

DATE: Apr 22

REV: –