

KEY:


- EXISTING UNDERGROUND HV CABLE - NATIONAL GRID
- EXISTING UNDERGROUND LV CABLE - NATIONAL GRID
- EXISTING OVERHEAD LV LINE - NATIONAL GRID
- EXISTING OVERHEAD LV LINE - PRIVATE
- EXISTING SITE LEVEL
- PROPOSED SITE LEVEL
- PROPOSED SURFACE FALL
- PROPOSED CONCRETE SURFACE
- PROPOSED TARMAC ENTRANCE - LOC
- PROPOSED SOFT LANDSCAPING

NOTIFIABLE HAZARDS:

- DEEP EXCAVATIONS:
TEMPORARY SHORING & STABILITY DESIGNS TO BE BY CONTRACTOR.
EXCAVATIONS IN EXCESS OF 1.8m ARE LIKELY TO REQUIRE DE-WATERING & HAVE UNSTABLE SIDES.
- EXISTING HV ELECTRIC:
EXISTING NATIONAL GRID UNDERGROUND HIGH VOLTAGE ELECTRIC CABLE IN THIS AREA. WORKS LOCAL TO THE CABLE TO BE IN ACCORDANCE WITH NATIONAL GRID EXCLUSION ZONES.
- EXISTING LV ELECTRIC:
EXISTING NATIONAL GRID UNDERGROUND & OVERHEAD LOW VOLTAGE ELECTRIC CABLES / LINES IN THIS AREA. WORKS LOCAL TO THESE TO BE IN ACCORDANCE WITH NATIONAL GRID EXCLUSION ZONES.
- EXISTING SERVICES:
POSSIBLE EXISTING SERVICES IN THIS LOCATION AT UNKNOWN DEPTHS.

PLEASE REFER TO ARCHITECTS DRAWINGS FOR
CONFIRMATION OF ALL WALL/SETTING OUT
DIMENSIONS PRIOR TO COMMENCING OF WORKS

THIS DRAWING MUST BE READ IN CONJUNCTION
WITH ALL RELEVANT DRAWINGS & STRUCTURAL
CALCULATIONS

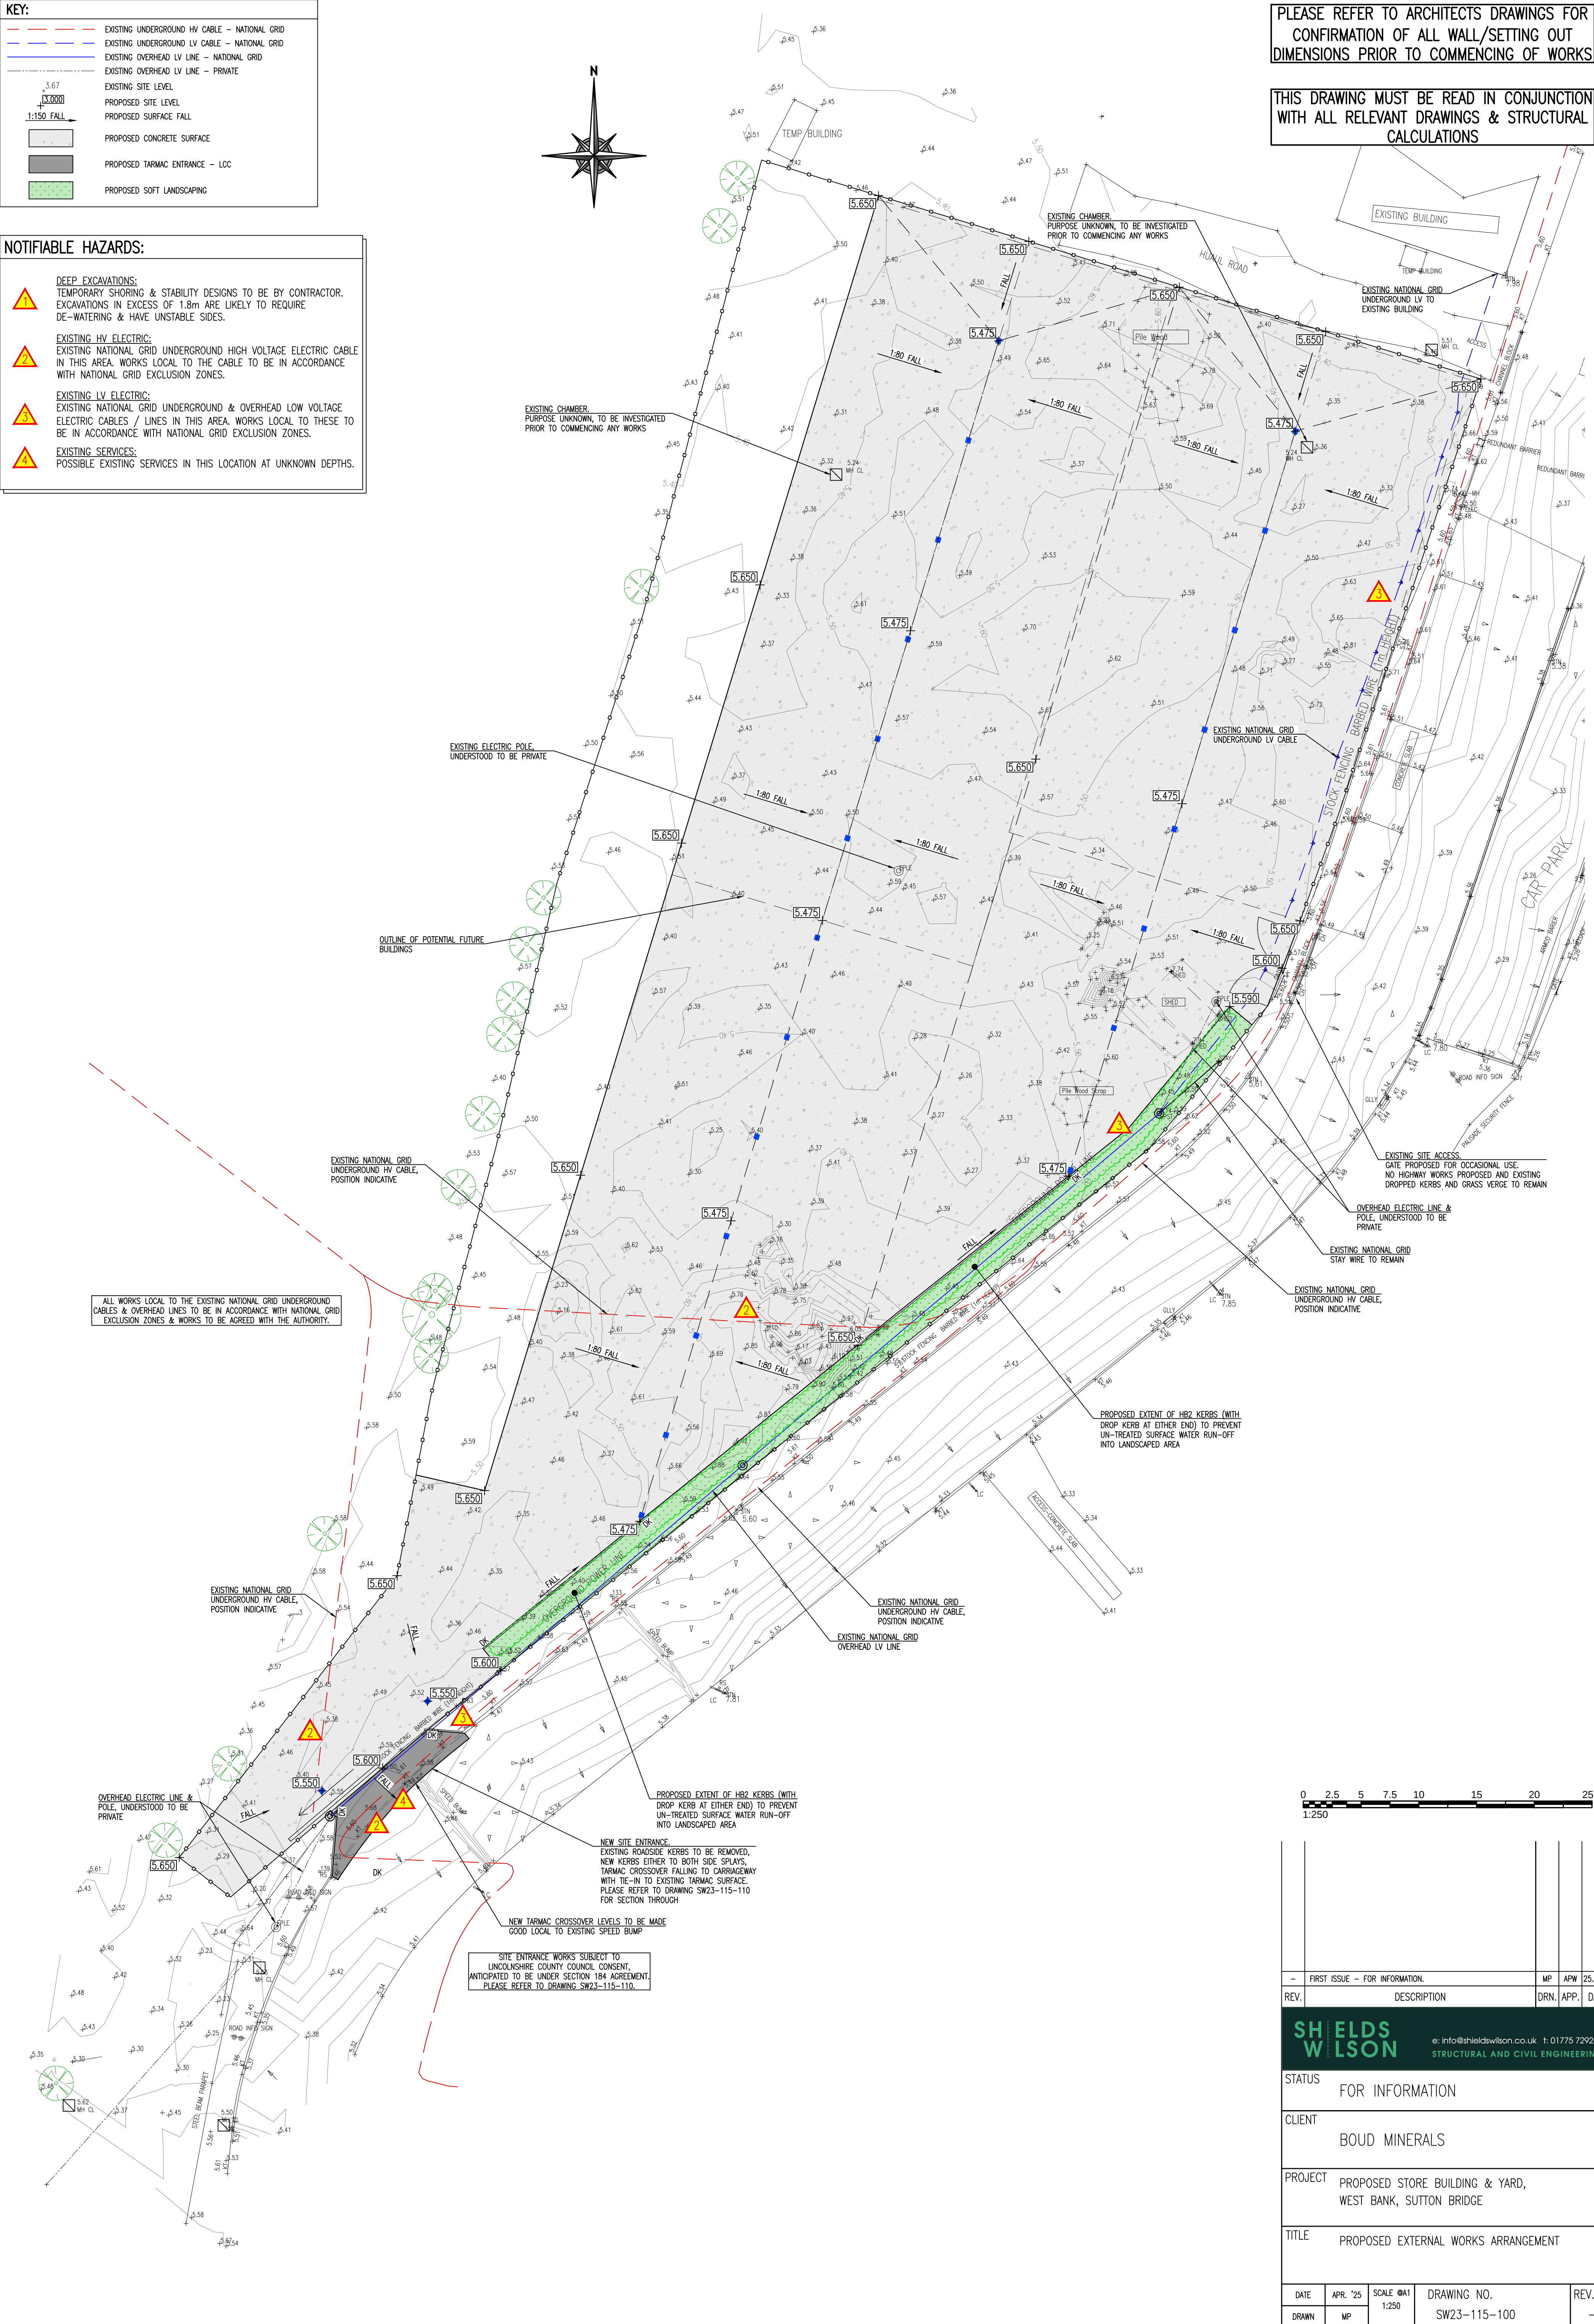

-	FIRST ISSUE - FOR INFORMATION.	MP	APW	25.04.25
REV.	DESCRIPTION	DRN.	APP.	DATE

SHIELDS WILSON
e: info@shieldswilson.co.uk t: 01775 729252
STRUCTURAL AND CIVIL ENGINEERING

STATUS	FOR INFORMATION			
CLIENT	BOUD MINERALS			
PROJECT	PROPOSED STORE BUILDING & YARD, WEST BANK, SUTTON BRIDGE			
TITLE	PROPOSED EXTERNAL WORKS ARRANGEMENT			
DATE	APR. '25	SCALE 0/1 1:250	DRAWING NO. SW23-115-100	REV. -
DRAWN	MP			