
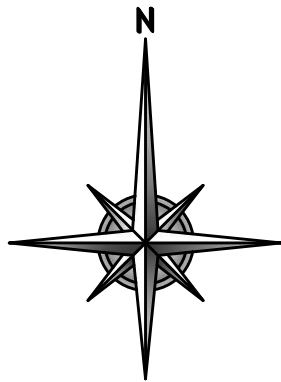


PLEASE REFER TO ARCHITECTS DRAWINGS FOR
CONFIRMATION OF ALL WALL/SETTING OUT
DIMENSIONS PRIOR TO COMMENCING OF WORKS

THIS DRAWING MUST BE READ IN CONJUNCTION
WITH ALL RELEVANT DRAWINGS & STRUCTURAL
CALCULATIONS

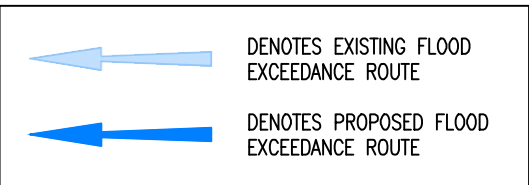

HATCHED AREAS DENOTE ON SURFACE FLOODING
IN 1:100+CC STORM EVENT. WATER LEVEL 5.550,
STORAGE VOLUME APPROX. 70m³

STORM EVENTS GREATER THAN THE 1:100 YEAR
DESIGN CRITERIA ARE TO EXCEED SITE IN THE
DIRECTION OF THE RIVER NENE



REV.	DESCRIPTION	MP	APW	25.04.25
-	FIRST ISSUE - FOR INFORMATION.			

**SHIELDS
WILSON** e: info@shieldswilson.co.uk t: 01775 729252
STRUCTURAL AND CIVIL ENGINEERING

STATUS		FOR INFORMATION		
CLIENT		BOUD MINERALS		
PROJECT		PROPOSED STORE BUILDING & YARD, WEST BANK, SUTTON BRIDGE		
TITLE		PROPOSED OVERLAND FLOOD EXCEEDANCE ROUTES		
DATE	APR. '25	SCALE 0/1 1:250	DRAWING NO. SW23-115-102	REV. -
DRAWN	MP			