




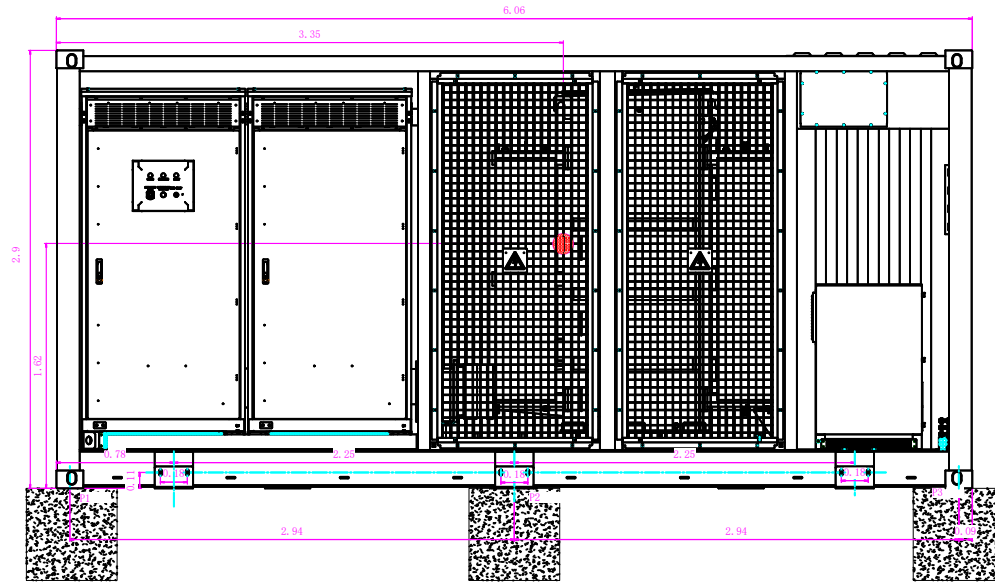


Front View

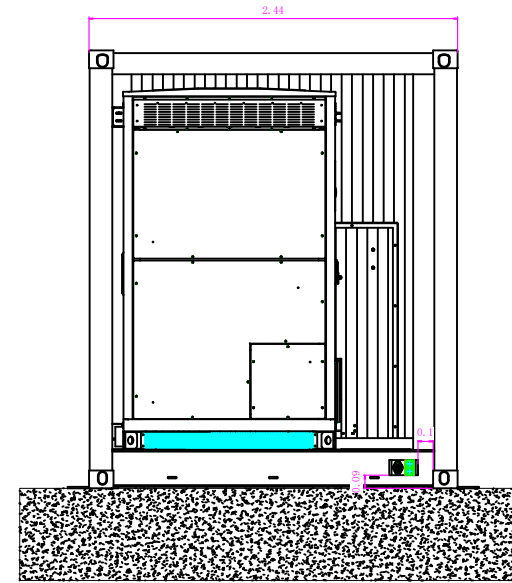


Left View

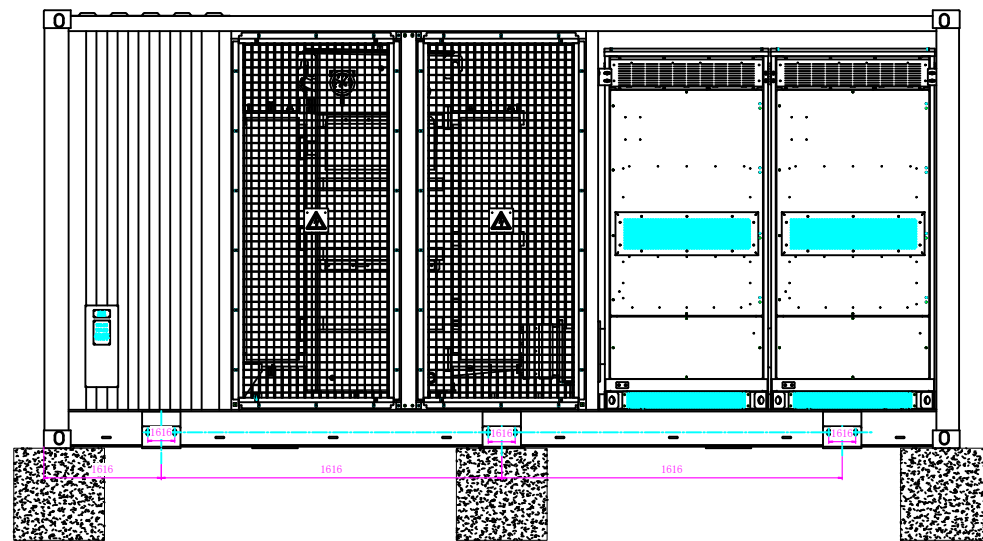

Rear View

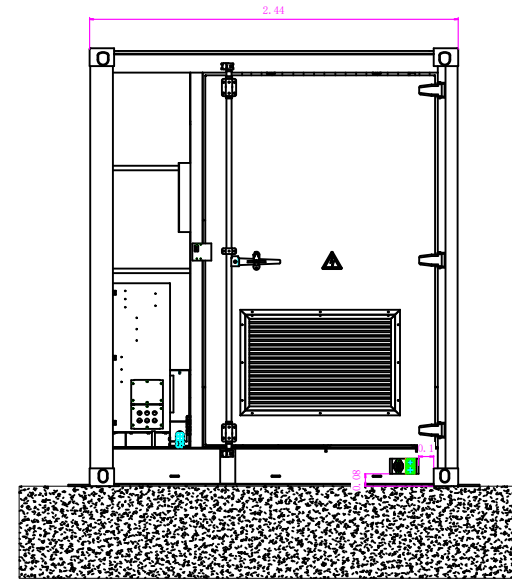

Right View

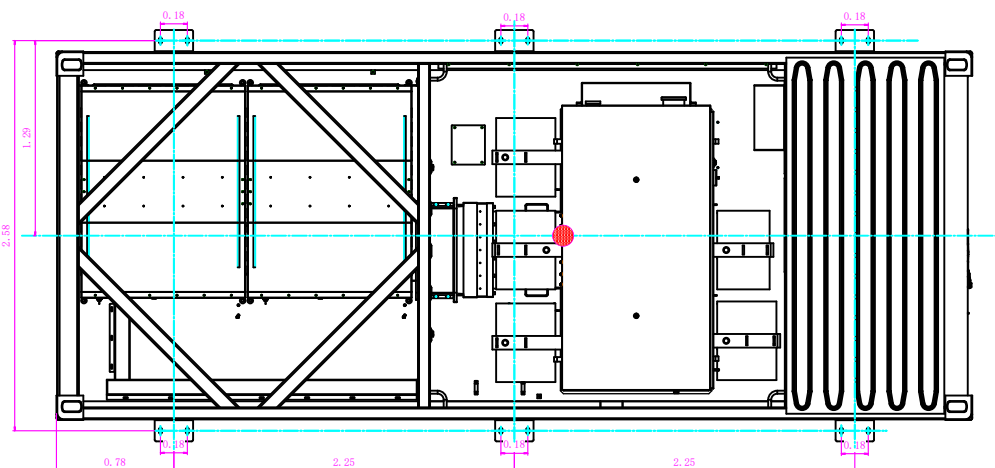

Top View



GENERAL NOTES:

1) ALL DIMENSIONS ARE IN METERS UNLESS SPECIFIED.

Revisions:
First Issue- 10/05/2024 JS

ALL DIMENSIONS TO BE CHECKED ON SITE WORK TO FIGURED DIMENSIONS ONLY REPORT DISCREPANCIES TO THE GFP AT ONCE BEFORE PROCEEDING COPYRIGHT ACT APPLIES.

© Enso Energy Ltd. Crown Copyright. All rights reserved. © 2024
Emapsite license number 0100031673



Enso Energy Limited, Unit 1 & 2 Cirencester Office Park,
Tetbury Road, Cirencester, GL7 6JJ
Tel: 01452 764685 Email: enquiries@ensoenergy.co.uk

Project Title:

Gunthorpe Road

Drawing Title:

BESS Inverter/Transformer

DRWG No: WP2-01-P03	Rev: -	Sht no: -
Drawn by : JS	Checked by: OH	
Scale: 1:50 @ A3	Date: 10/05/2024	