




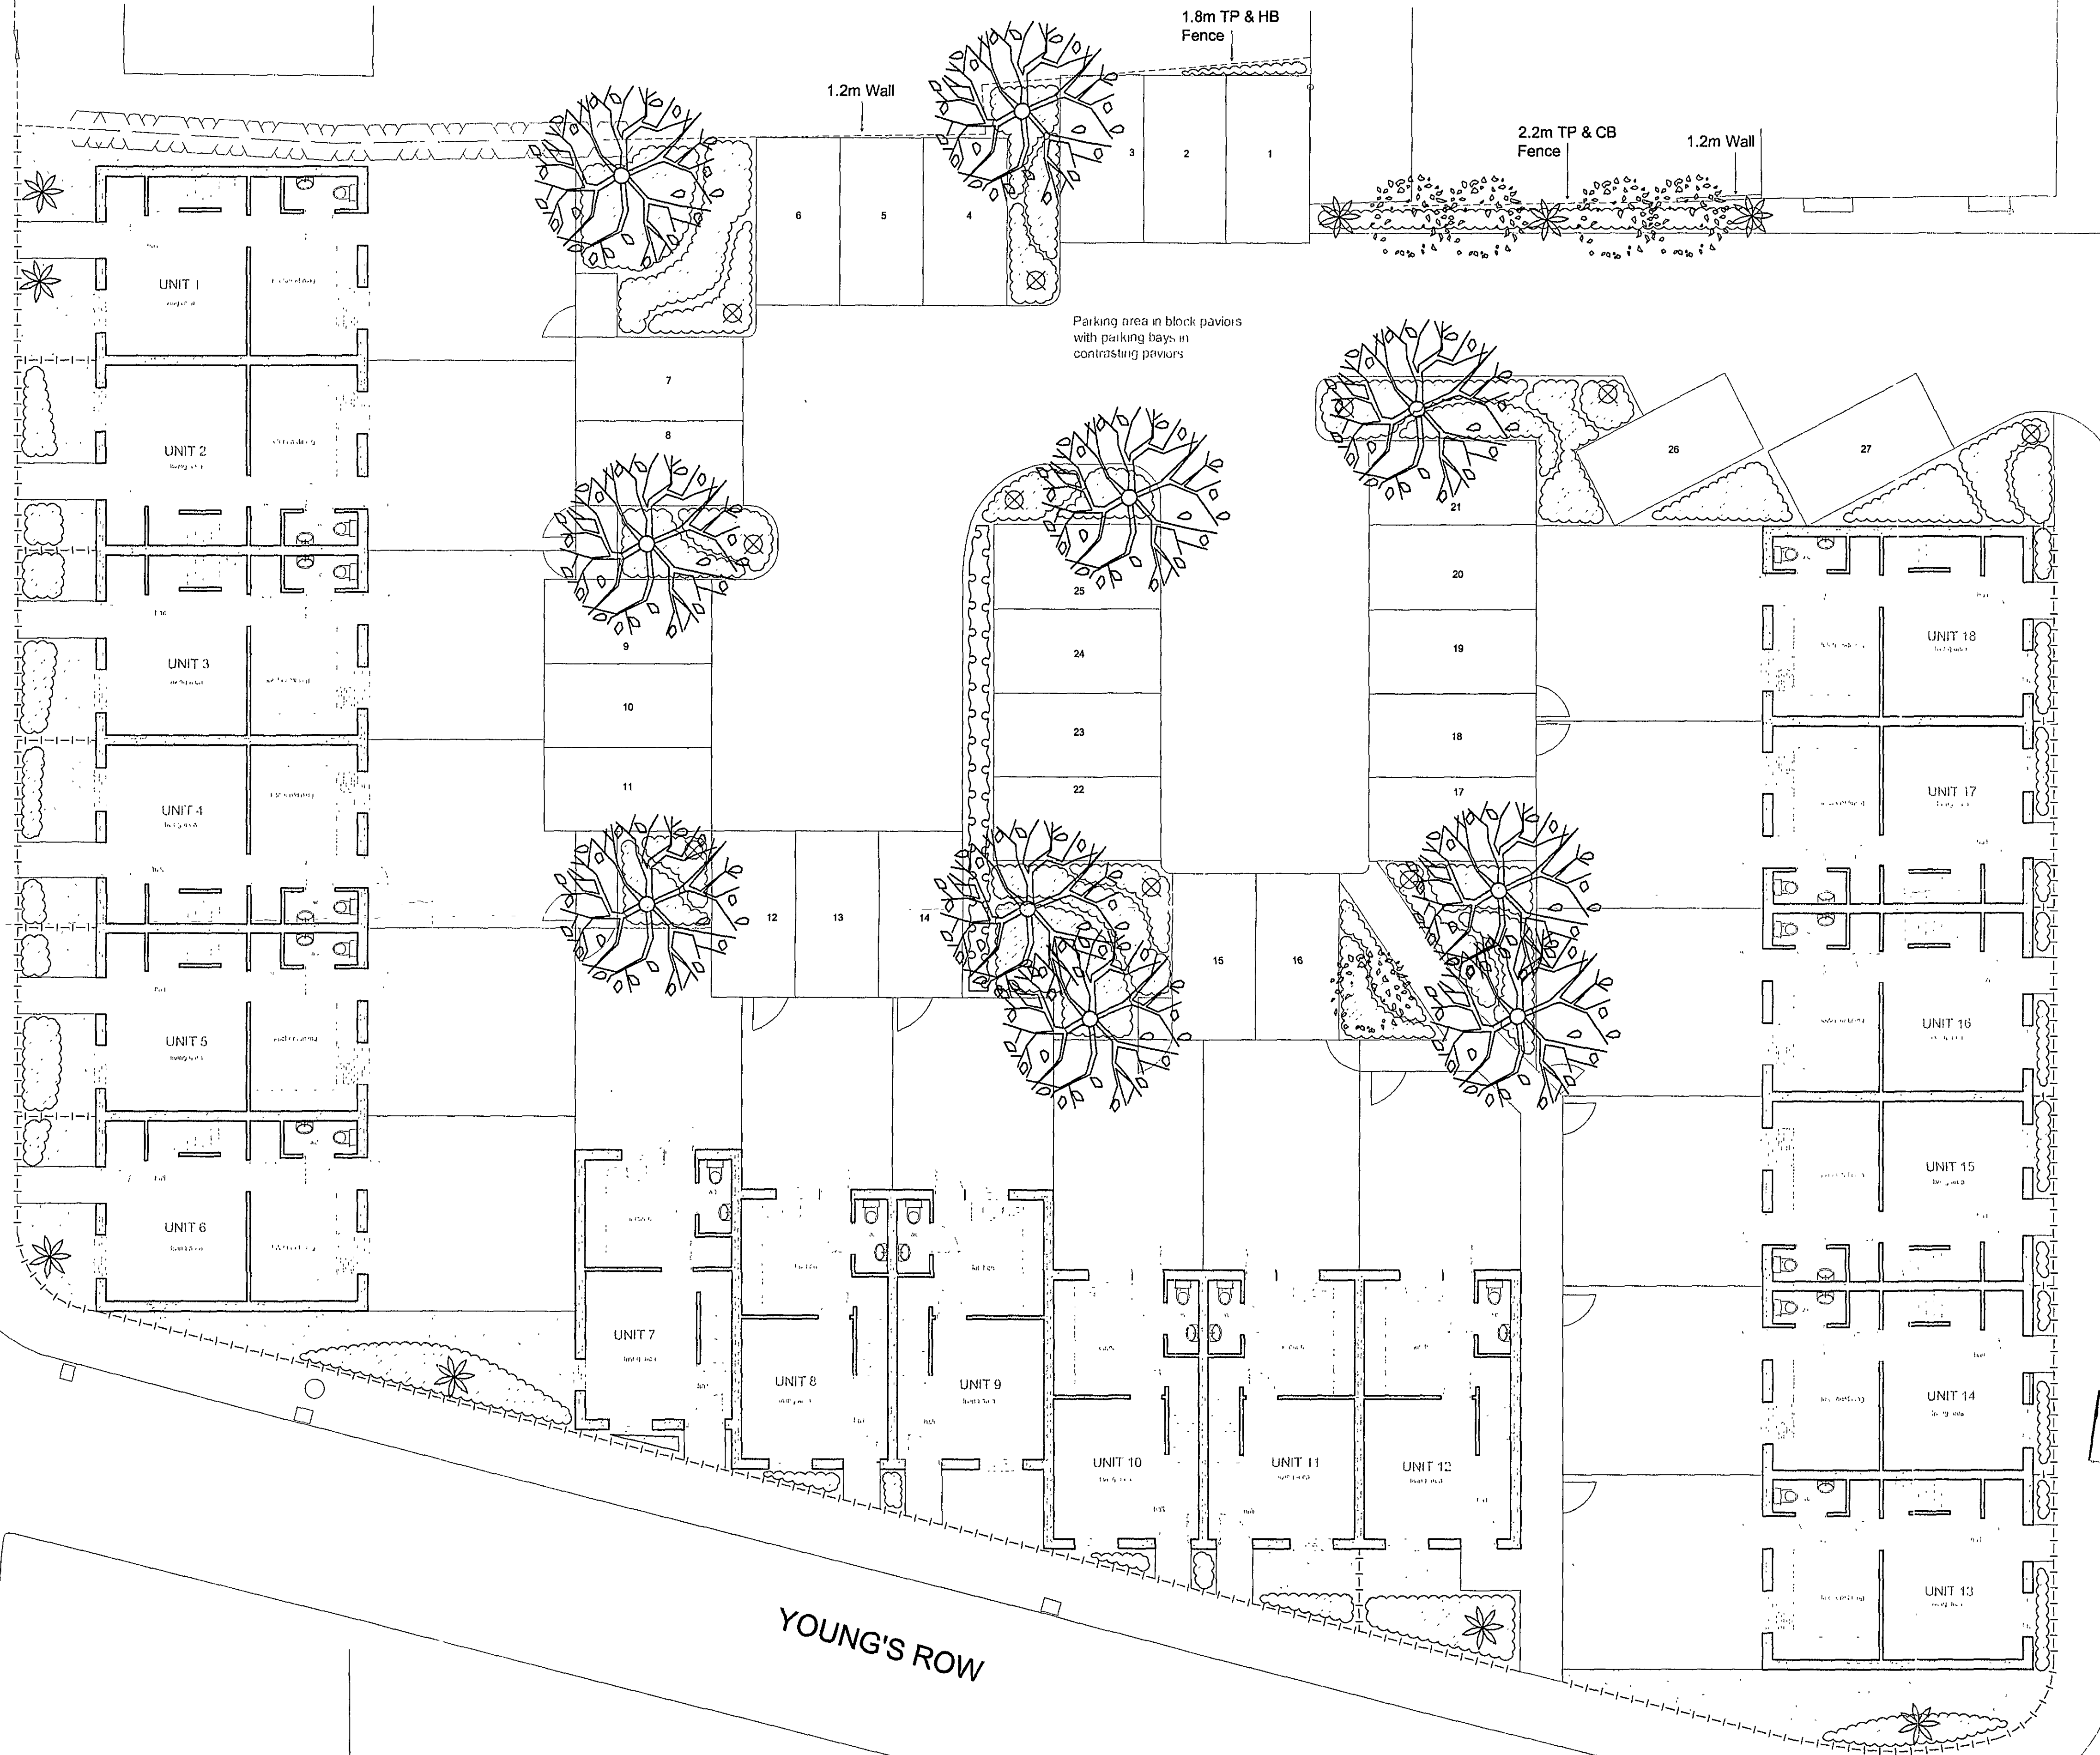

#### KEY

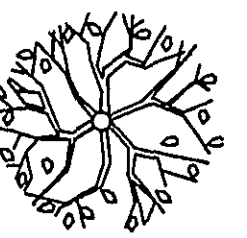


Proposed Trees

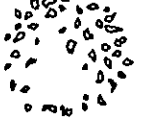


Proposed Single Shrubs




Proposed Specimen

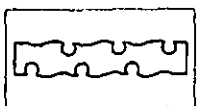


Proposed Hedge

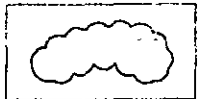


Proposed Shrubs

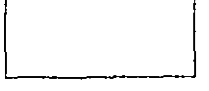

Proposed Grass Areas

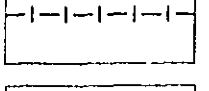

Proposed Picket Fence

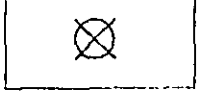

Proposed Lights

SHDC  
PLANNING & DEVELOPMENT  
- 6 AUG 2007  
Ref. 0468/07

AMENDED PLAN  
Ref A4

DRAWING  
01 AUG 2007  
ISSUED

ORIGINAL  
IF  
RED

| Rev. | By | Notes                                                         | Date     |
|------|----|---------------------------------------------------------------|----------|
| C    | MD | New layout for carpark and landscape                          | 02-08-07 |
| MD   | MD | Erasure of the refuse area according to revised layout        | 29-05-07 |
| MD   | MD | Amendments to landscape proposals according to revised layout | 25-05-07 |

**rdc**  
Robert Doughty  
Consultancy

32 High Street, Helpingsham  
Sleaford, Lincolnshire NG34 0RA  
Tel: 01529 421646  
Fax: 01529 421358  
Email: admin@rdc-landplan.co.uk  
Web: www.rdc-landplan.co.uk

Client:  
Castle Building Ltd

Project:  
Crosby Row, Sutton Bridge

Drawing title:  
Landscape Proposals

Job No.  
588-19

Drawing No.  
LP01

Rev.  
C

Drawn  
MD

Scale  
1:100@A1

Date  
21-02-2007

Checked