

© Design Copyright reserved. Written consent must be obtained before copying or reproducing this drawing.
Do not scale from this drawing, use dimensioned figures only. Contractors are responsible for taking and checking
site dimensions. Any discrepancy must be reported to the architect immediately.

GRANVILLE TERRACE

CROSBY ROW

YOUNG'S ROW

Gate

1.8m TP &
HB Fence

1.2m High
Wall

2.2m TP &
CB Fence

1.2m High
Wall

For car parking arrangement and landscape
proposals please refer to drawing LD01 rev C

SHDC
PLANNING & DEVELOPMENT
- 5 SEP 2007
Ref. 0468107

DRAWING
03 SEP 2007
ISSUED


- REV. C 13th July 2007 Vehicle access moved to Crosby Row
Footprint of terraces amended
26no parking bays
- REV. B 3rd July 2007 Car parking layout amended
and bays increased to 27no.
- REV. A 4th May 2007 Front projections removed
Floor layouts amended
Refuse area omitted and landscaped
area amended

AMENDED PLAN
Ref. A5

CB Design Group
Chartered Architects + Planning Consultants

NFU Buildings - Camelgate - Spalding - Lincolnshire PE12 6ET
Telephone 01-775 722241 Fax 01-775 769988
Email enquiries@cbnewhomes.co.uk

SUPERSEDED

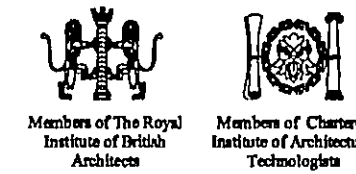

Client **Castle Building Limited**

Scale
1:100

Project
**Crosby Row
Sutton Bridge
Lincolnshire**

Date
February 2007
Drawn by
PLH

Drawing No.
1098/06/02

Title
Proposed Ground Floor Plan

Revision
C

SCHEDULE of ACCOMMODATION

UNITS 1 to 5	794 ft ²
UNITS 6 to 11	670 ft ²
UNITS 12 to 18	794 ft ²