



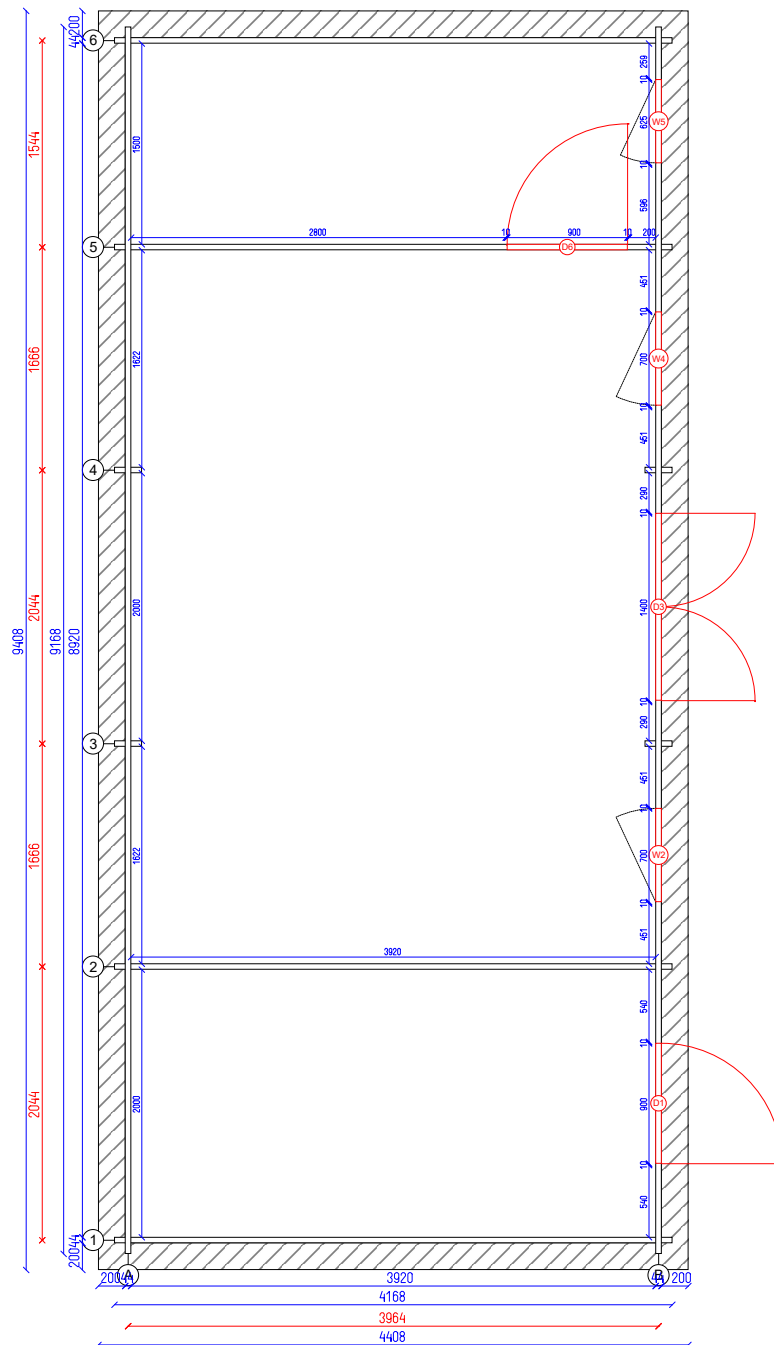



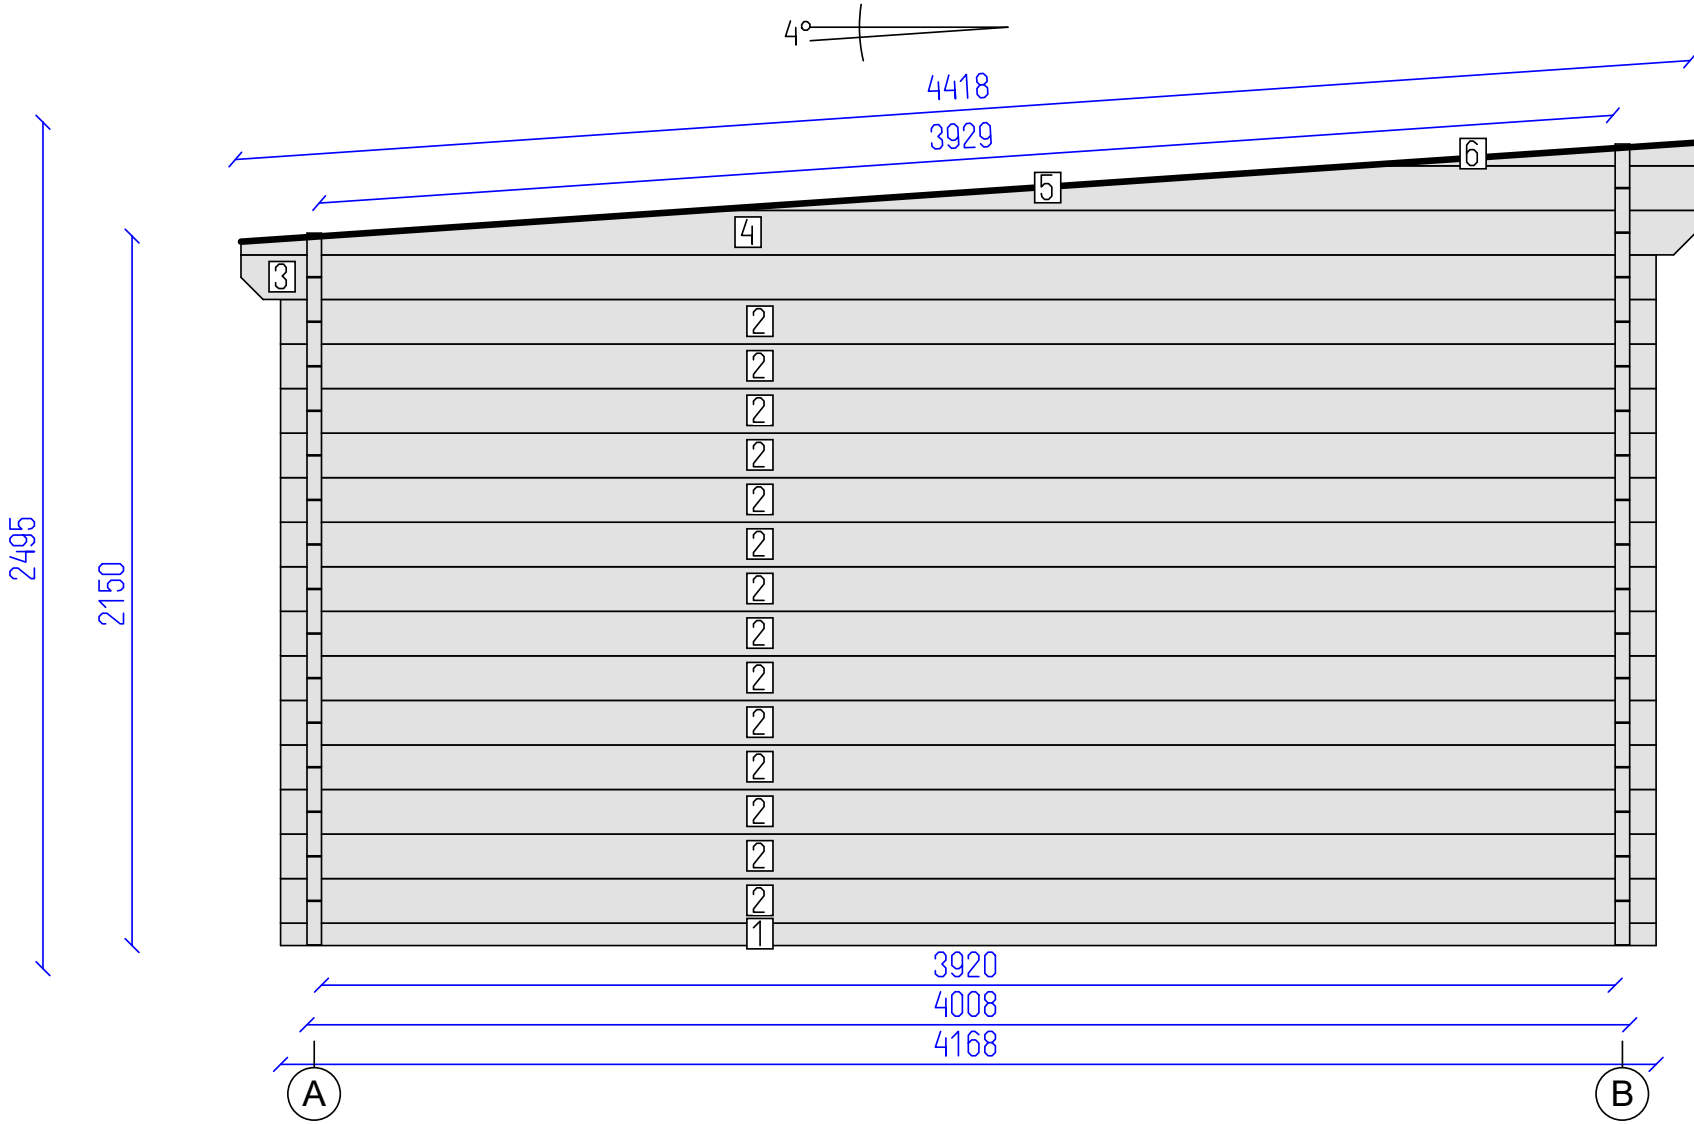

DETAILS

N	QTY
1	1
2	14
3	1
4	1
5	1
6	1

LIST OF ELEMENTS

1. Wall 68x44x4168
 2. Wall 135x44x4168
 3. Wall 135x44x4288
 4. Wall 135x44x4408
 5. Wall 135x44x3012
 6. Wall 70x44x1029
- Total 9.81 m²


DETAILS


N	QTY
7	8
8	8
9	7
10	7
11	1
12	1
34	9

LIST OF ELEMENTS

7. Wall 135x44x3812
8. Wall 135x44x5356
9. Wall 135x44x5856
10. Wall 135x44x3312
11. Wall 125x44x3812
12. Wall 125x44x5356
34. Roof beam 140x70x4427
Total 25.29 m²

2150

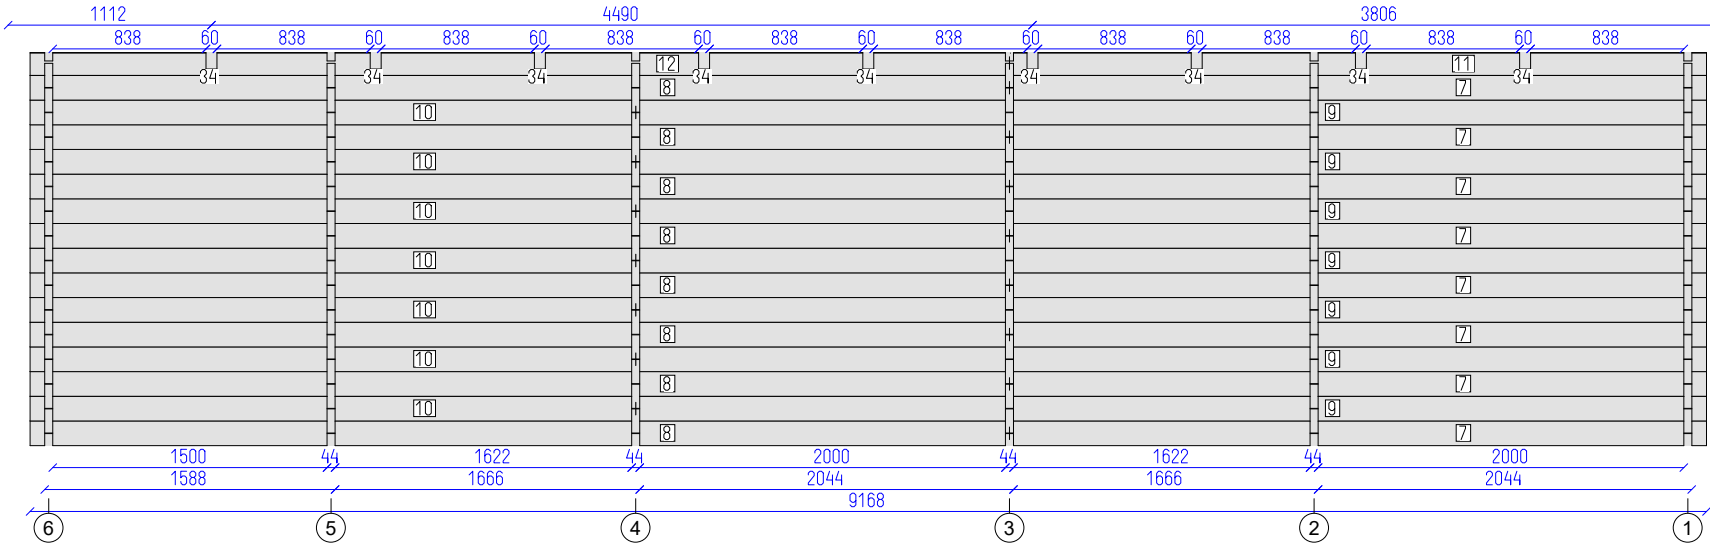

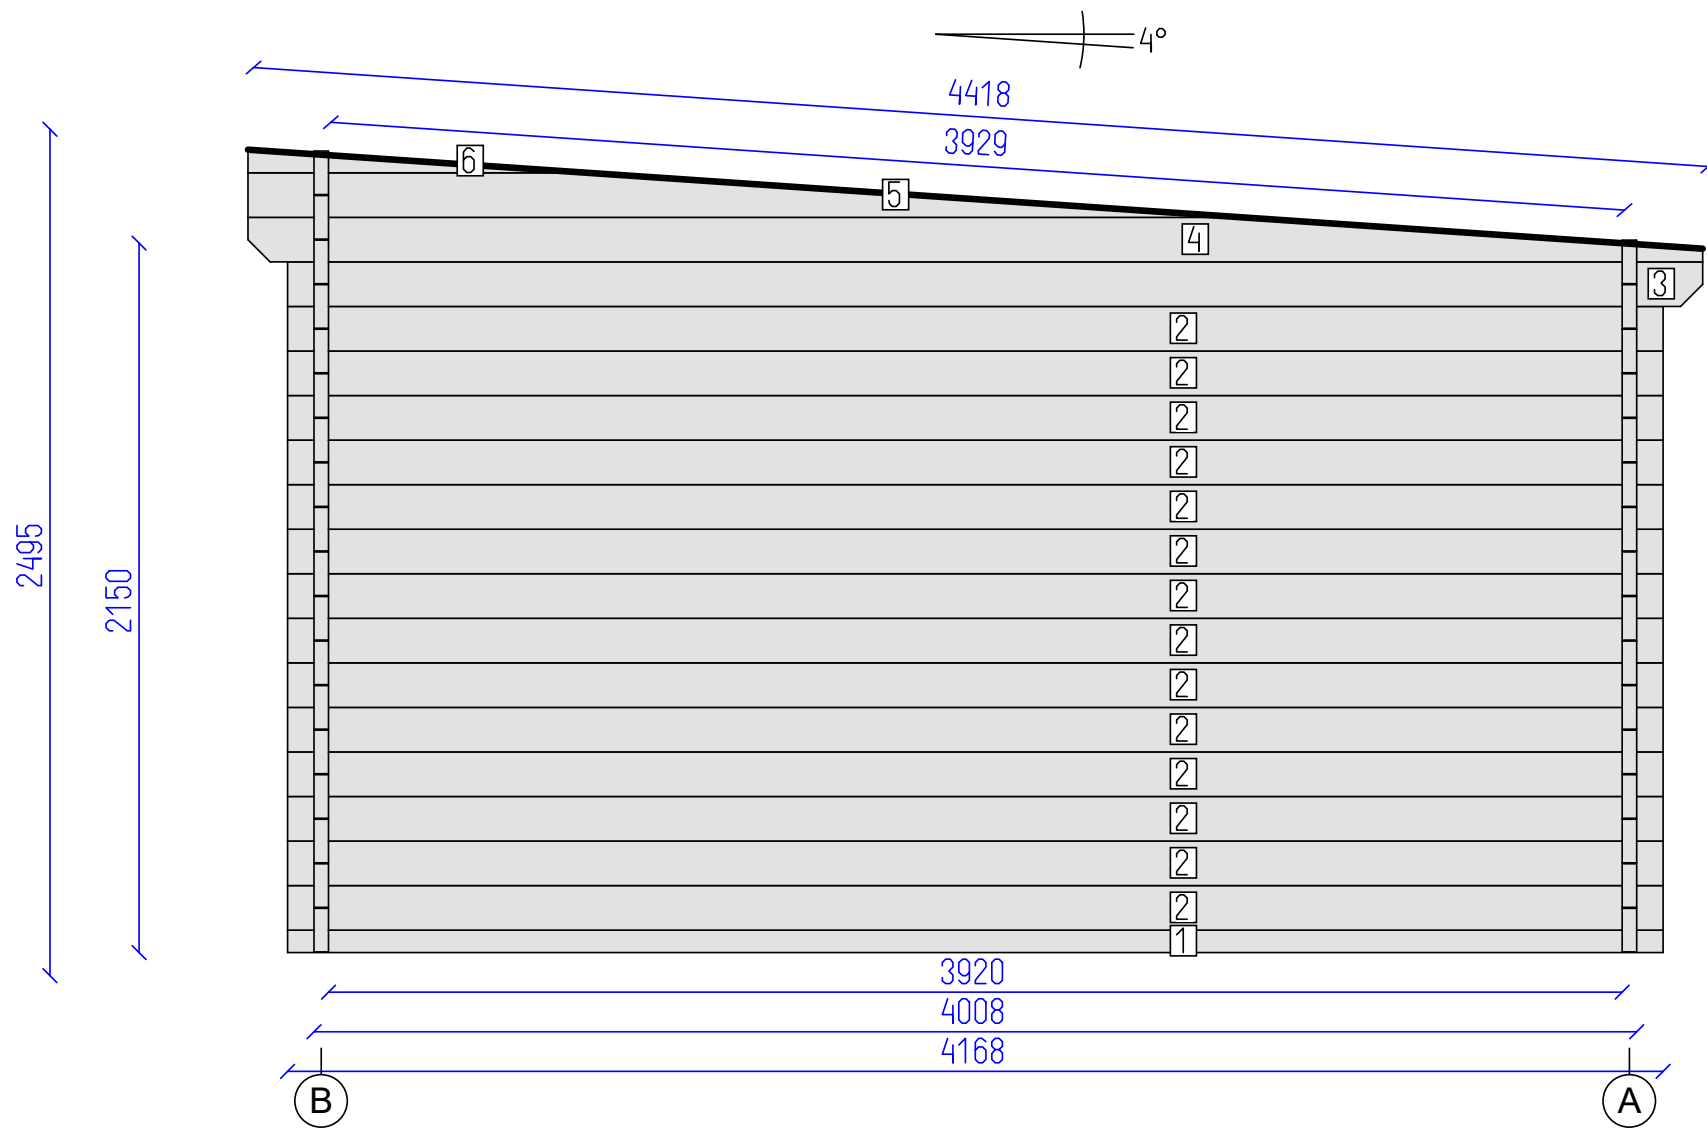

DETAILS

N	QTY
1	1
2	14
3	1
4	1
5	1
6	1

LIST OF ELEMENTS

1. Wall 68x44x4168
 2. Wall 135x44x4168
 3. Wall 135x44x4288
 4. Wall 135x44x4408
 5. Wall 135x44x3012
 6. Wall 70x44x1029
- Total 9.81 m²


DETAILS


N	QTY
13	15
14	15
15	2
16	15
17	15
18	10
19	5
20	5
7	1
8	1
9	1
10	1
21	1
22	1
34	9

LIST OF ELEMENTS

- 13. Wall 135x44x664
 - 14. Wall 135x44x1035
 - 15. Wall 40x44x720
 - 16. Wall 135x44x785
 - 17. Wall 135x44x785
 - 18. Wall 135x44x2119
 - 19. Wall 135x44x1091
 - 20. Wall 135x44x383
 - 7. Wall 135x44x3812
 - 8. Wall 135x44x5356
 - 9. Wall 135x44x5856
 - 10. Wall 135x44x3312
 - 21. Wall 124x44x3812
 - 22. Wall 124x44x5356
 - 34. Roof beam 140x70x4427
- Total 19.72 m²

2419

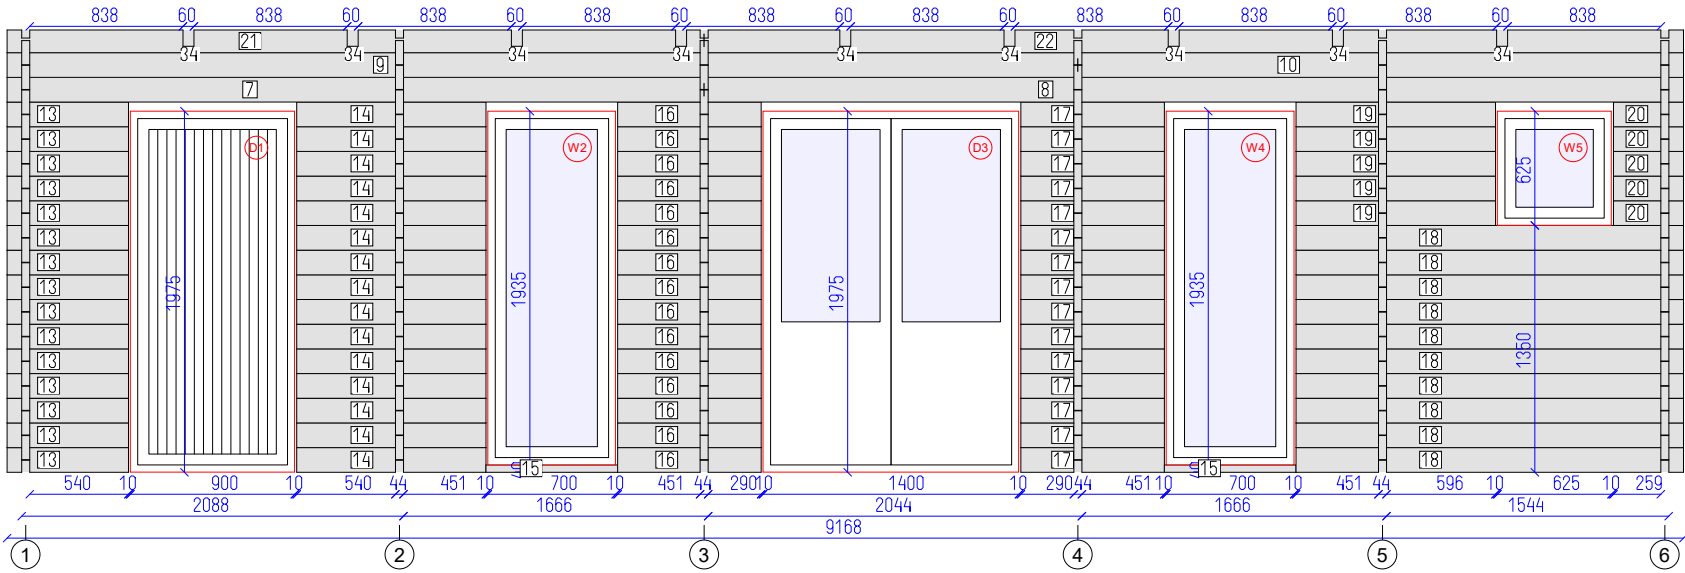

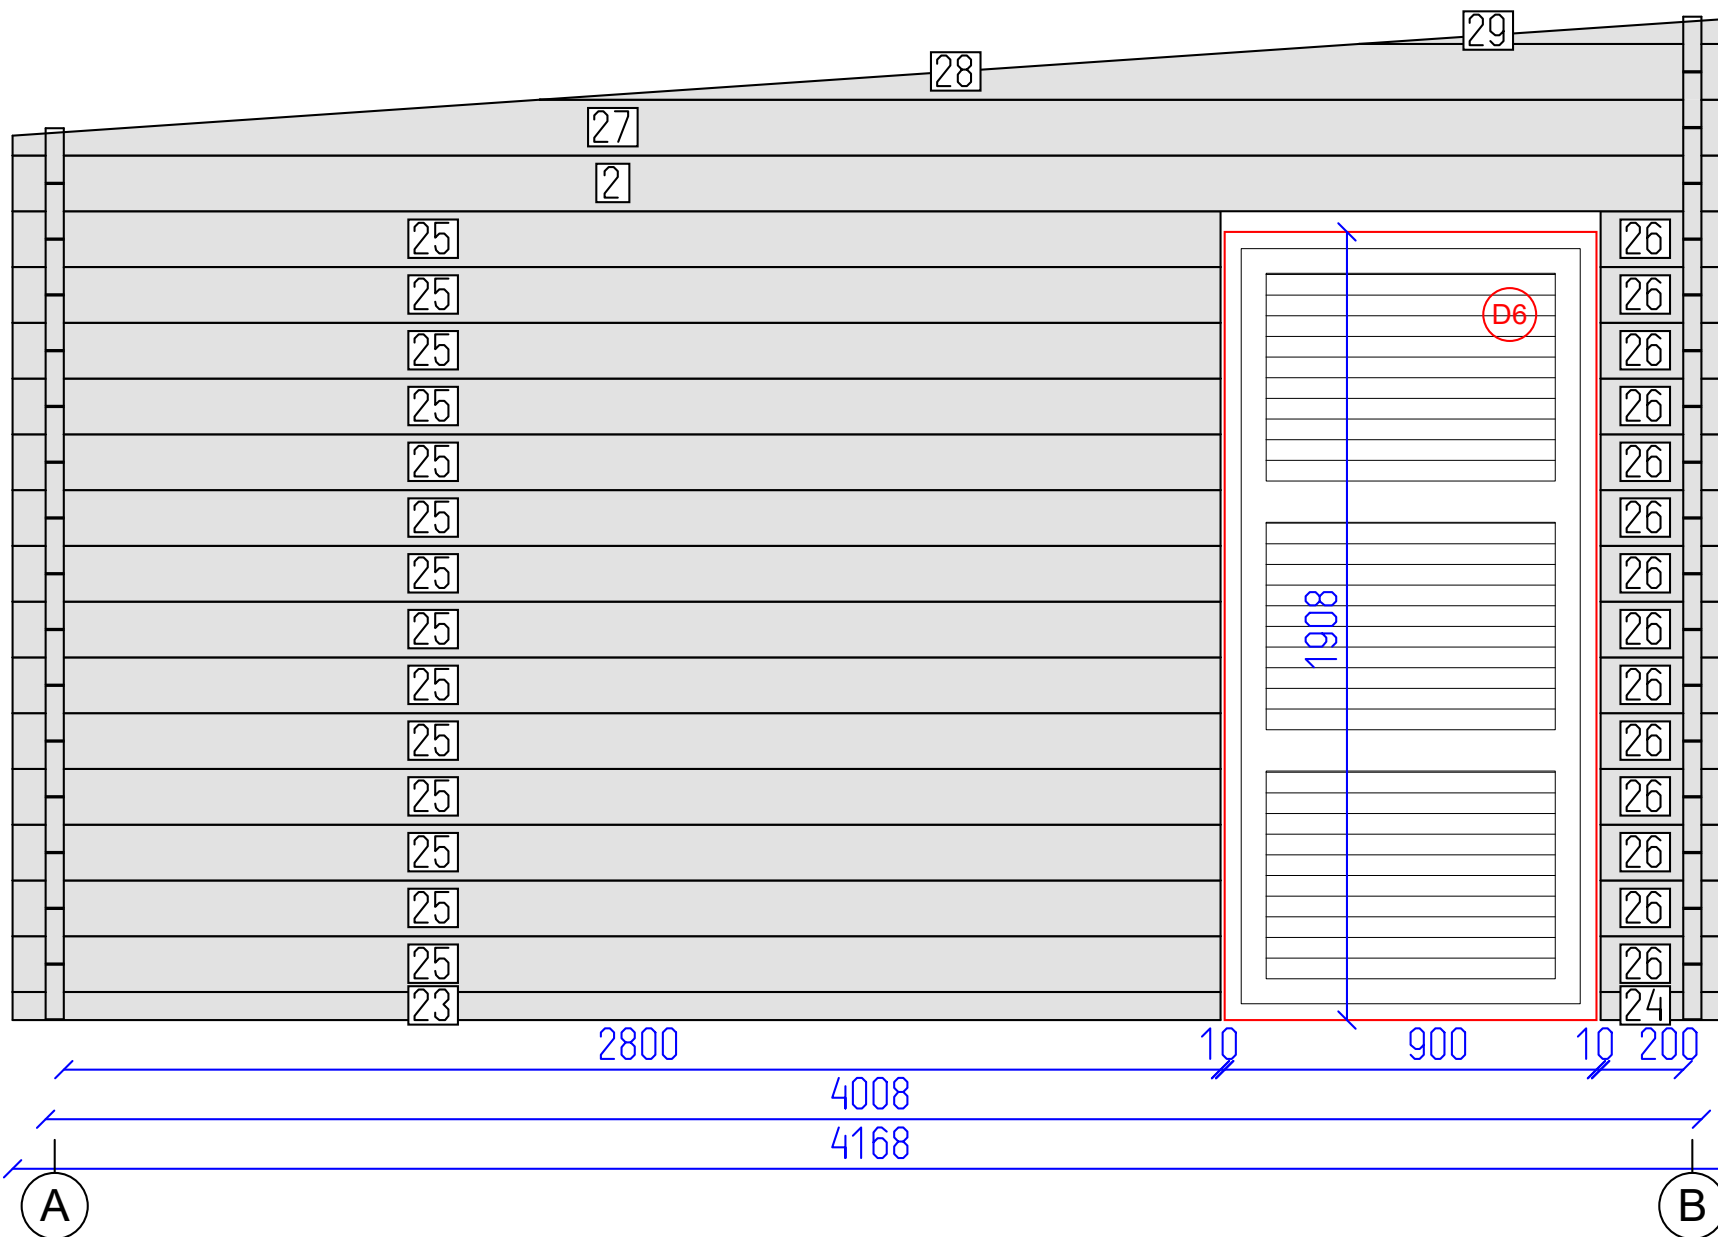


DETAILS

N	QTY
23	1
24	1
25	14
26	14
2	1
27	1
28	1
29	1

LIST OF ELEMENTS

23. Wall 68x44x2924
24. Wall 68x44x324
25. Wall 135x44x2924
26. Wall 135x44x324
2. Wall 135x44x4168
27. Wall 135x44x4168
28. Wall 135x44x2892
29. Wall 62x44x909
Total 7.93 m²

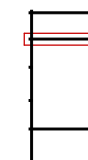



Robinson 44 pent 24-03

Wall 5

Tikr.	---
-------	-----

Dare AND	
-------------	--

7
SHEET13
OF

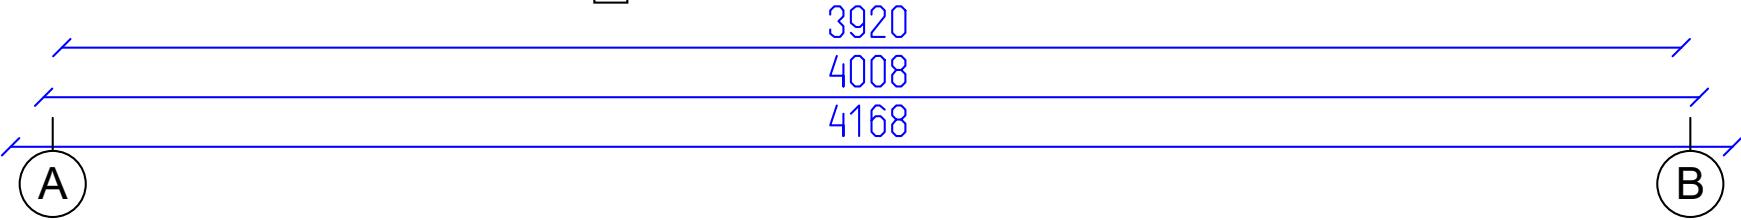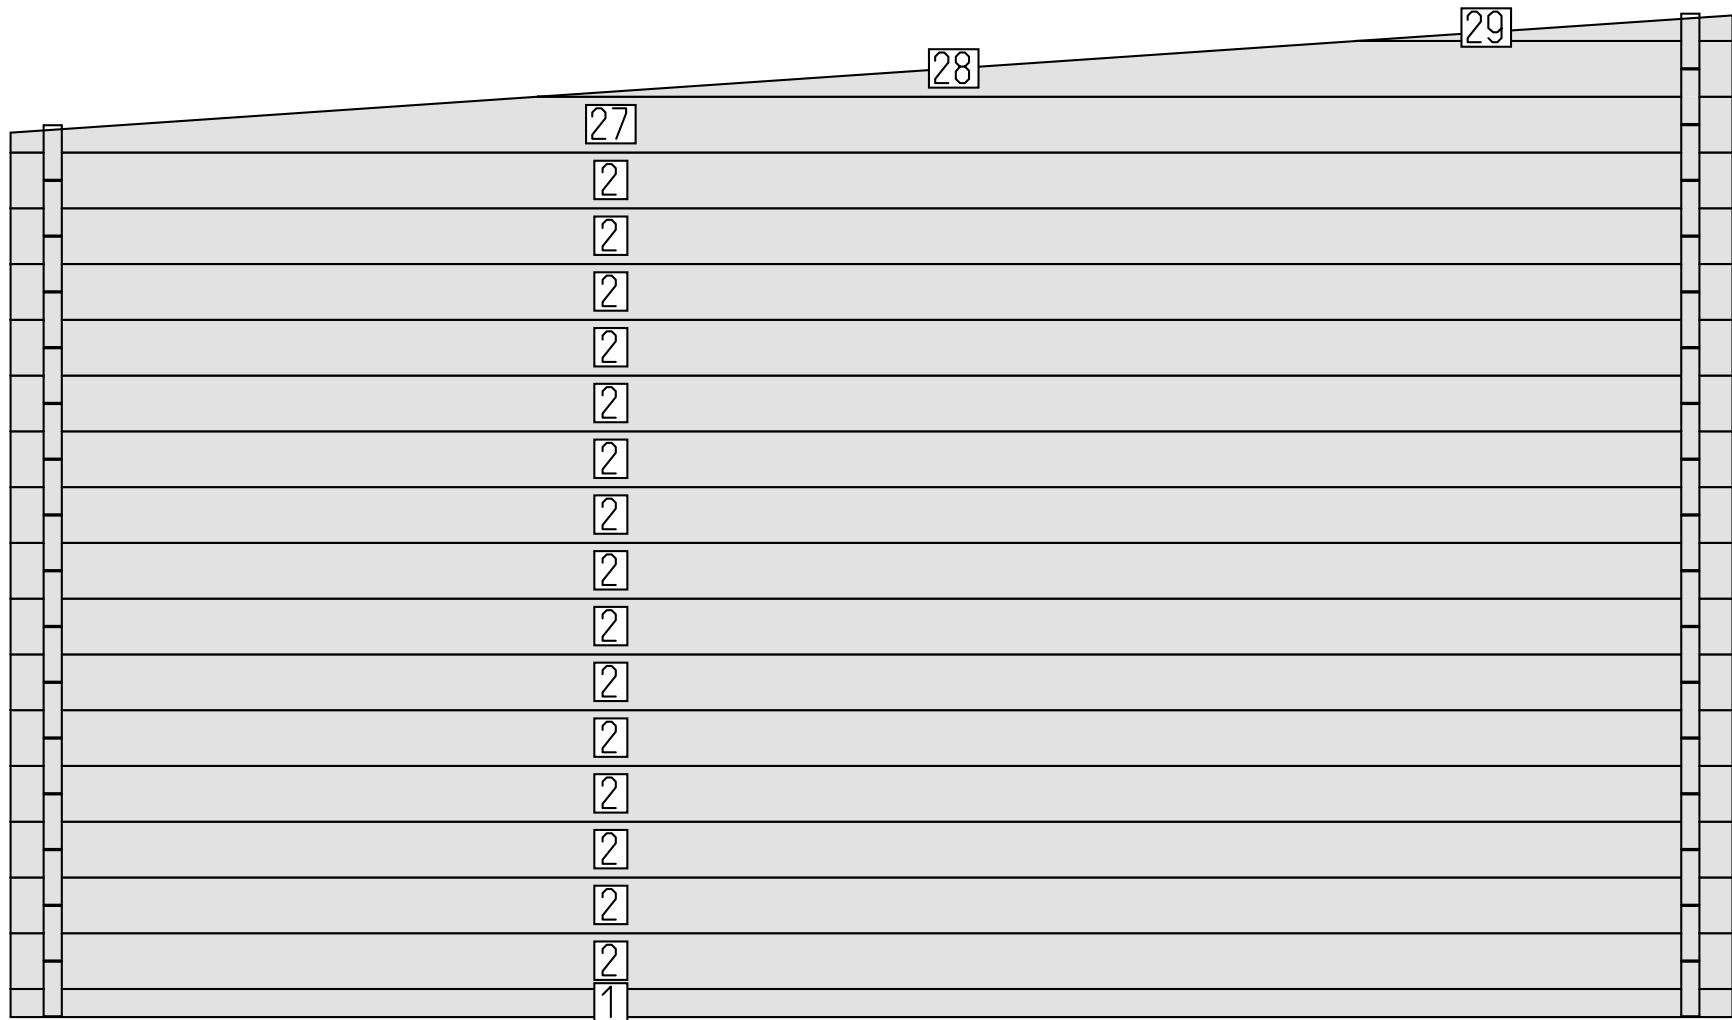


DETAILS


N	QTY
1	1
2	15
27	1
28	1
29	1

LIST OF ELEMENTS

1. Wall 68x44x4168
2. Wall 135x44x4168
27. Wall 135x44x4168
28. Wall 135x44x2892
29. Wall 62x44x909
Total 9.73 m²

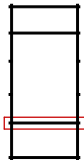

Robinson 44 pent 24-03


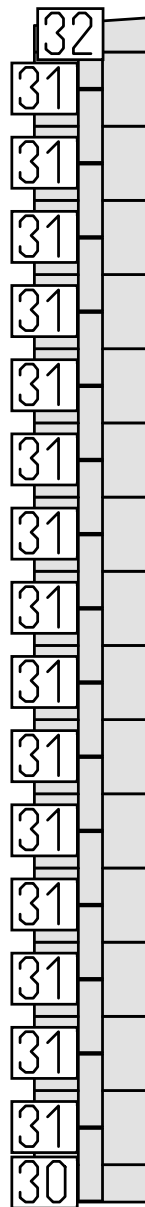


DETAILS

N	QTY
30	1
31	15
32	1

LIST OF ELEMENTS

30. Wall 68x44x204
31. Wall 135x44x204
32. Wall 62x44x204
Total 0.44 m²

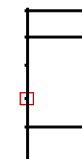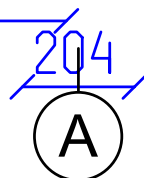

Robinson 44 pent 24-03





Wall 3

Tikr.

Dare
AND

9
SHEET

13
OF

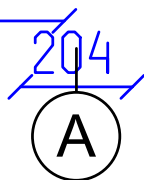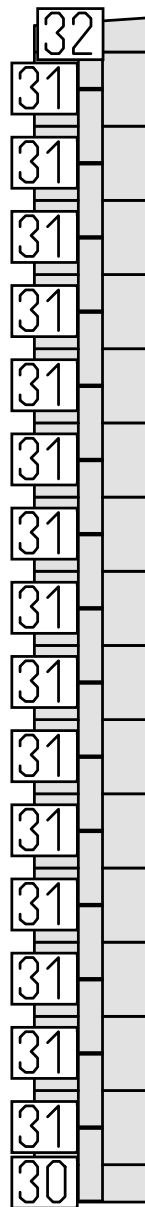


DETAILS


N	QTY
30	1
31	15
32	1

LIST OF ELEMENTS

30. Wall 68x44x204
31. Wall 135x44x204
32. Wall 62x44x204
Total 0.44 m²

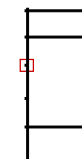

Robinson 44 pent 24-03

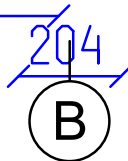

N	QTY
30	1
31	17
33	1


LIST OF ELEMENTS

30. Wall 68x44x204

31. Wall 135x44x204

33. Wall 62x44x204

Total 0.49 m²

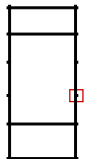

Robinson 44 pent 24-03

Wall 3

Tikr.

**Dare
AND**

12
SHEET

