


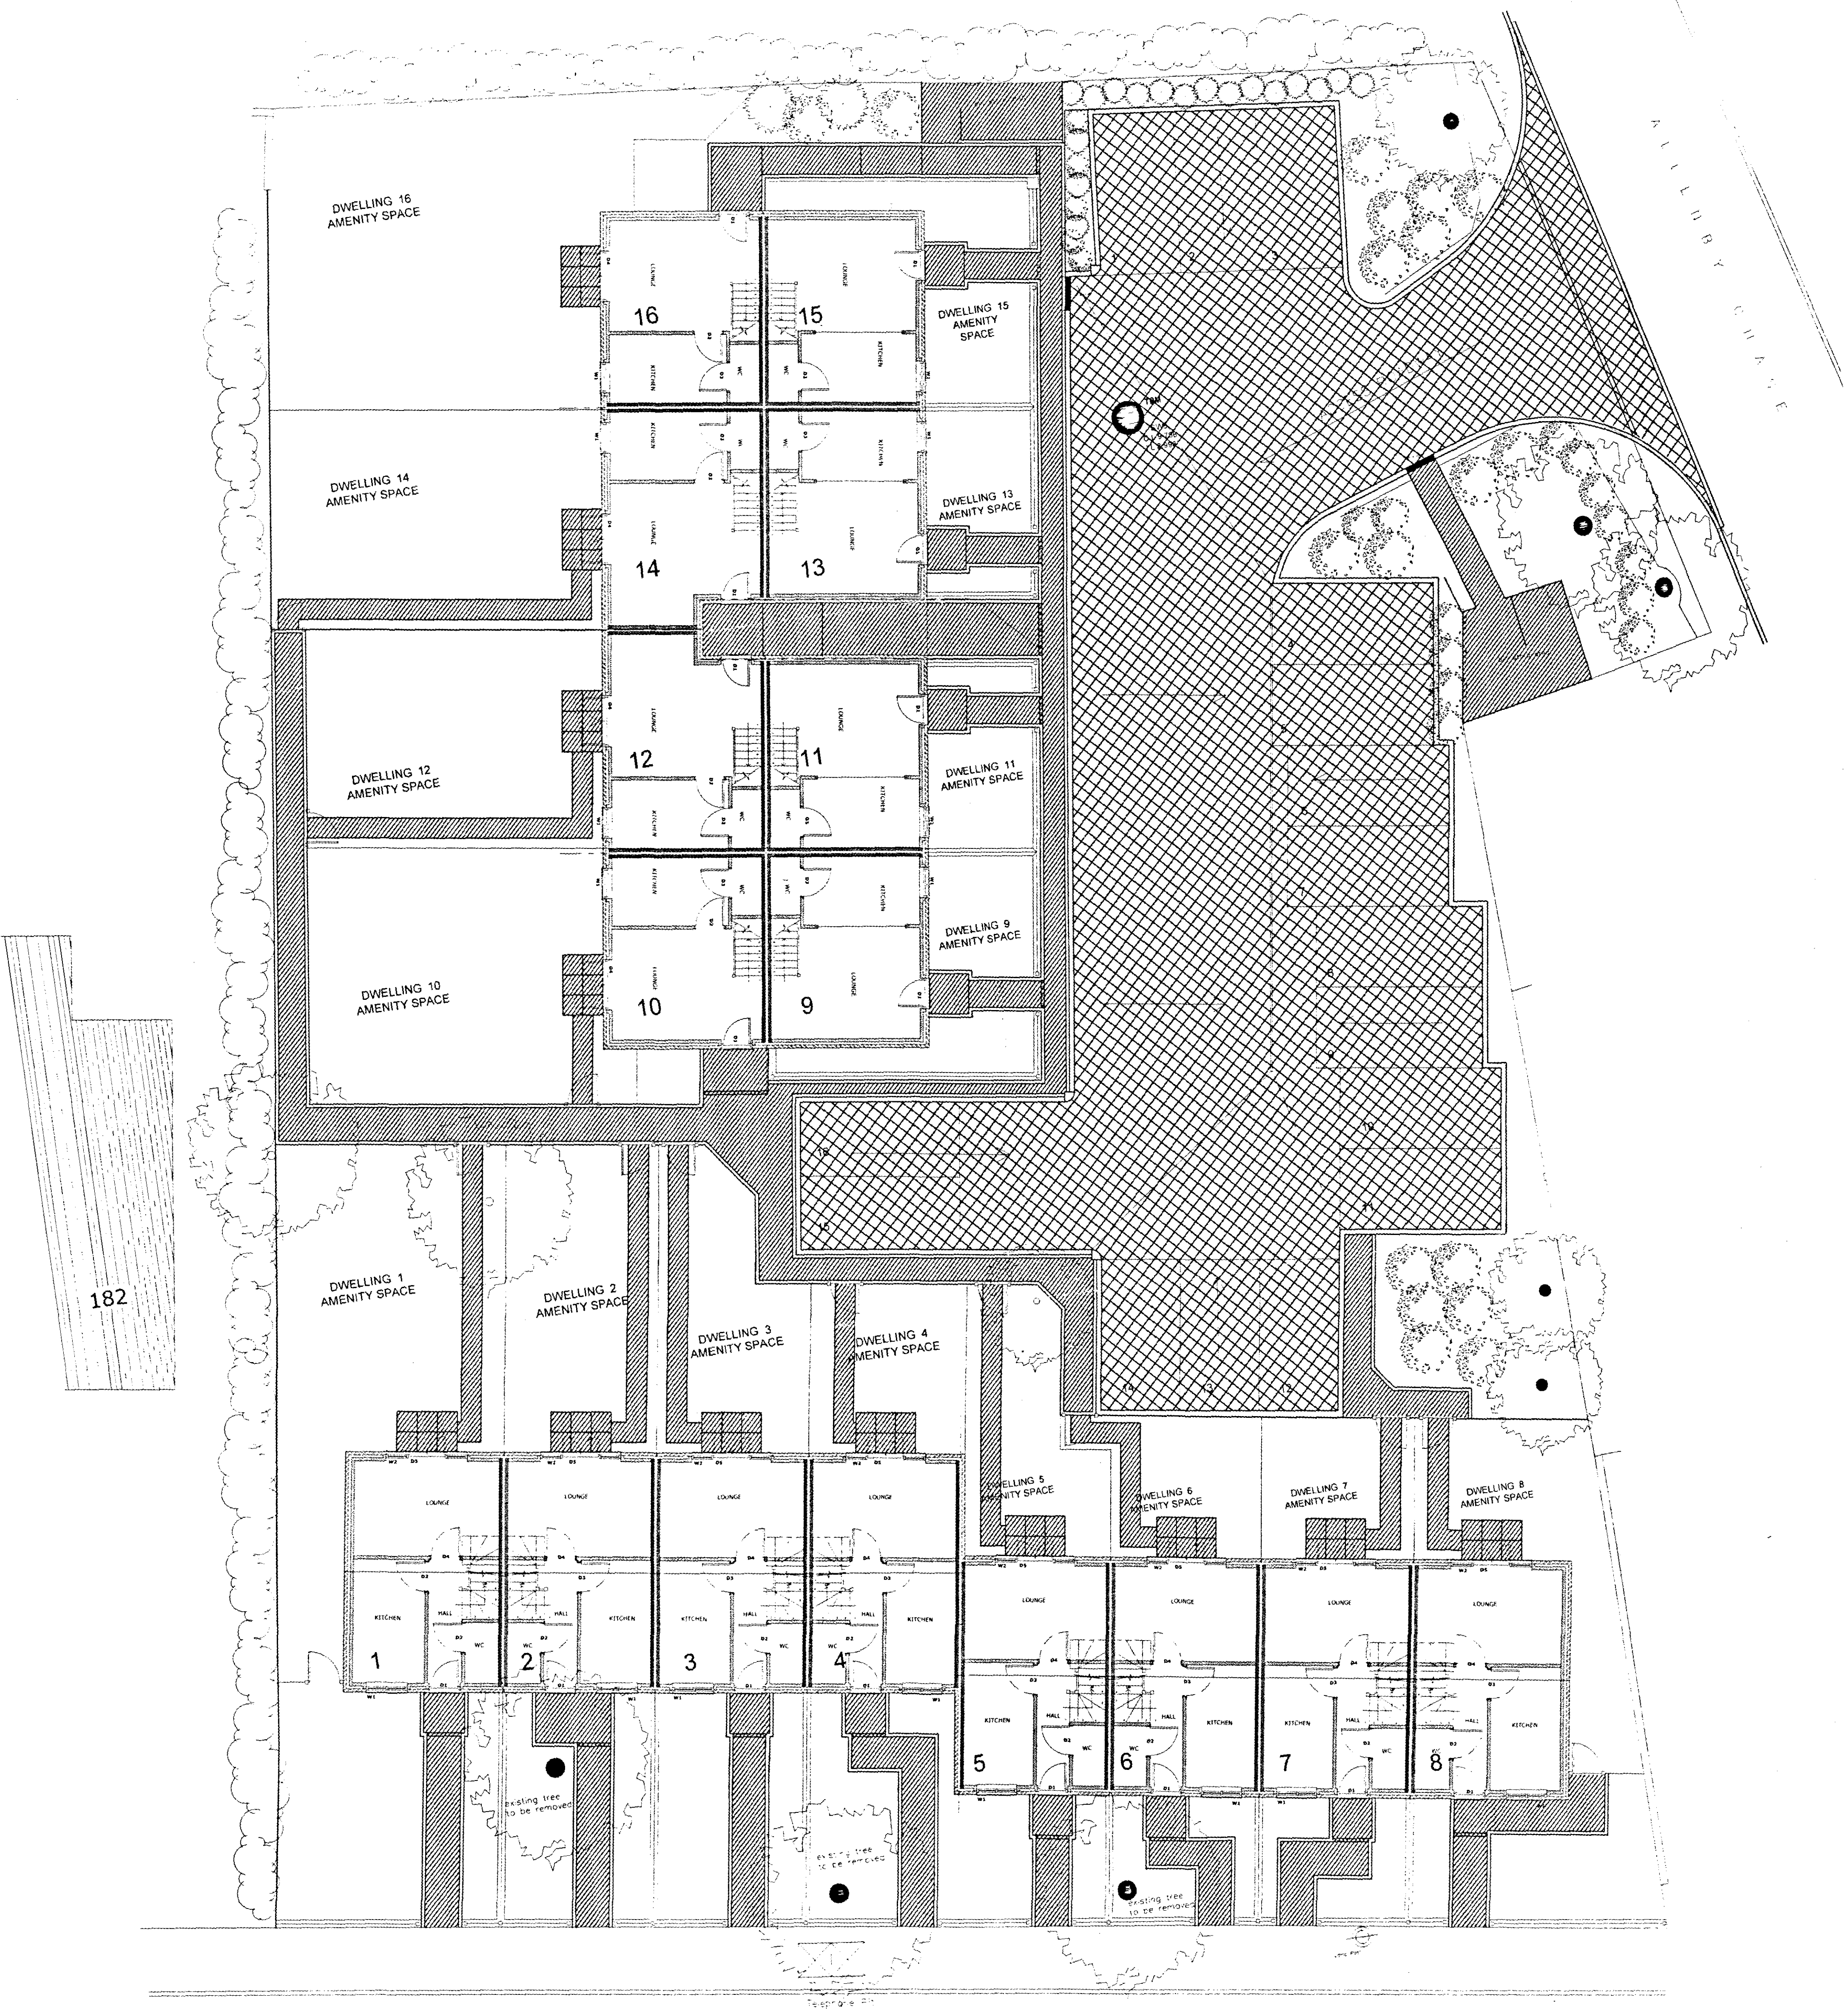

SUTTON ROAD

PROPOSED SURFACES
SCALE 1:100

Revisions	For Construction
1	
2	
3	
4	
5	
6	
7	
8	
9	
10	
11	
12	
13	
14	
15	
16	

David Trundle Design
Services Limited



Salgate Barn, Islington Road, Tilney All Saints, King's Lynn, Norfolk, PE34 4RY
Tel: 01553 617700 Fax: 01553 617874 Email: enquiries@drummonddevelopment.co.uk

Project Title:
DRUMMOND DEVELOPMENTS LIMITED

PROPOSED REDEVELOPMENT OF EXISTING
REDUNDANT HEALTH CARE CENTRE FOR
RESIDENTIAL USE

Drawing Title:
PROPOSED SURFACES PLAN

Scale: 1:100 @ A1 Date: OCT 2007 Drawn: TN

Drawing Number:
05-66-610

