

SHDC
Planning & Development

21 JUN 2010

Ref: 0913-10

Alldred Gardens

Sutton
Bridge

Paving Feet





SHDC
Planning & Development
21 JUN 2010
Ref: 0513-10




St Matthews Drive, Sutton Bridge
PE12 9RJ

Drawing - SMD 01

Scale 1:200

New tarmac surface
to provide 6no. new
parking bays

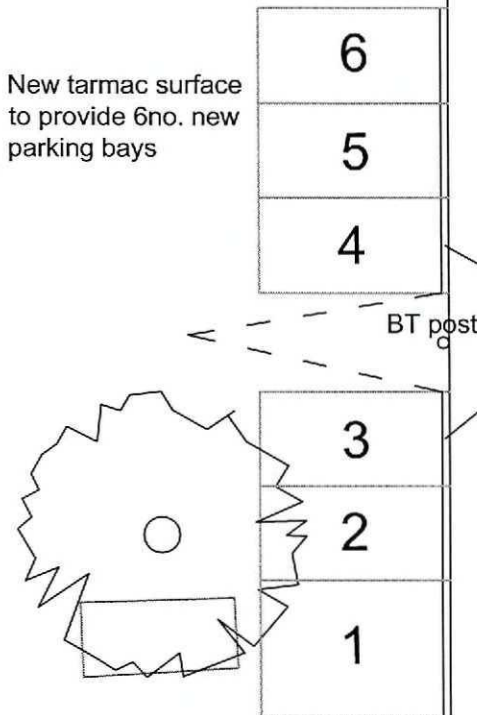

BT post

Aico channels
running to soakaway

Existing gulley

Public footpath

SHDC
Planning & Development

21 JUN 2010

Ref: 0513-10