

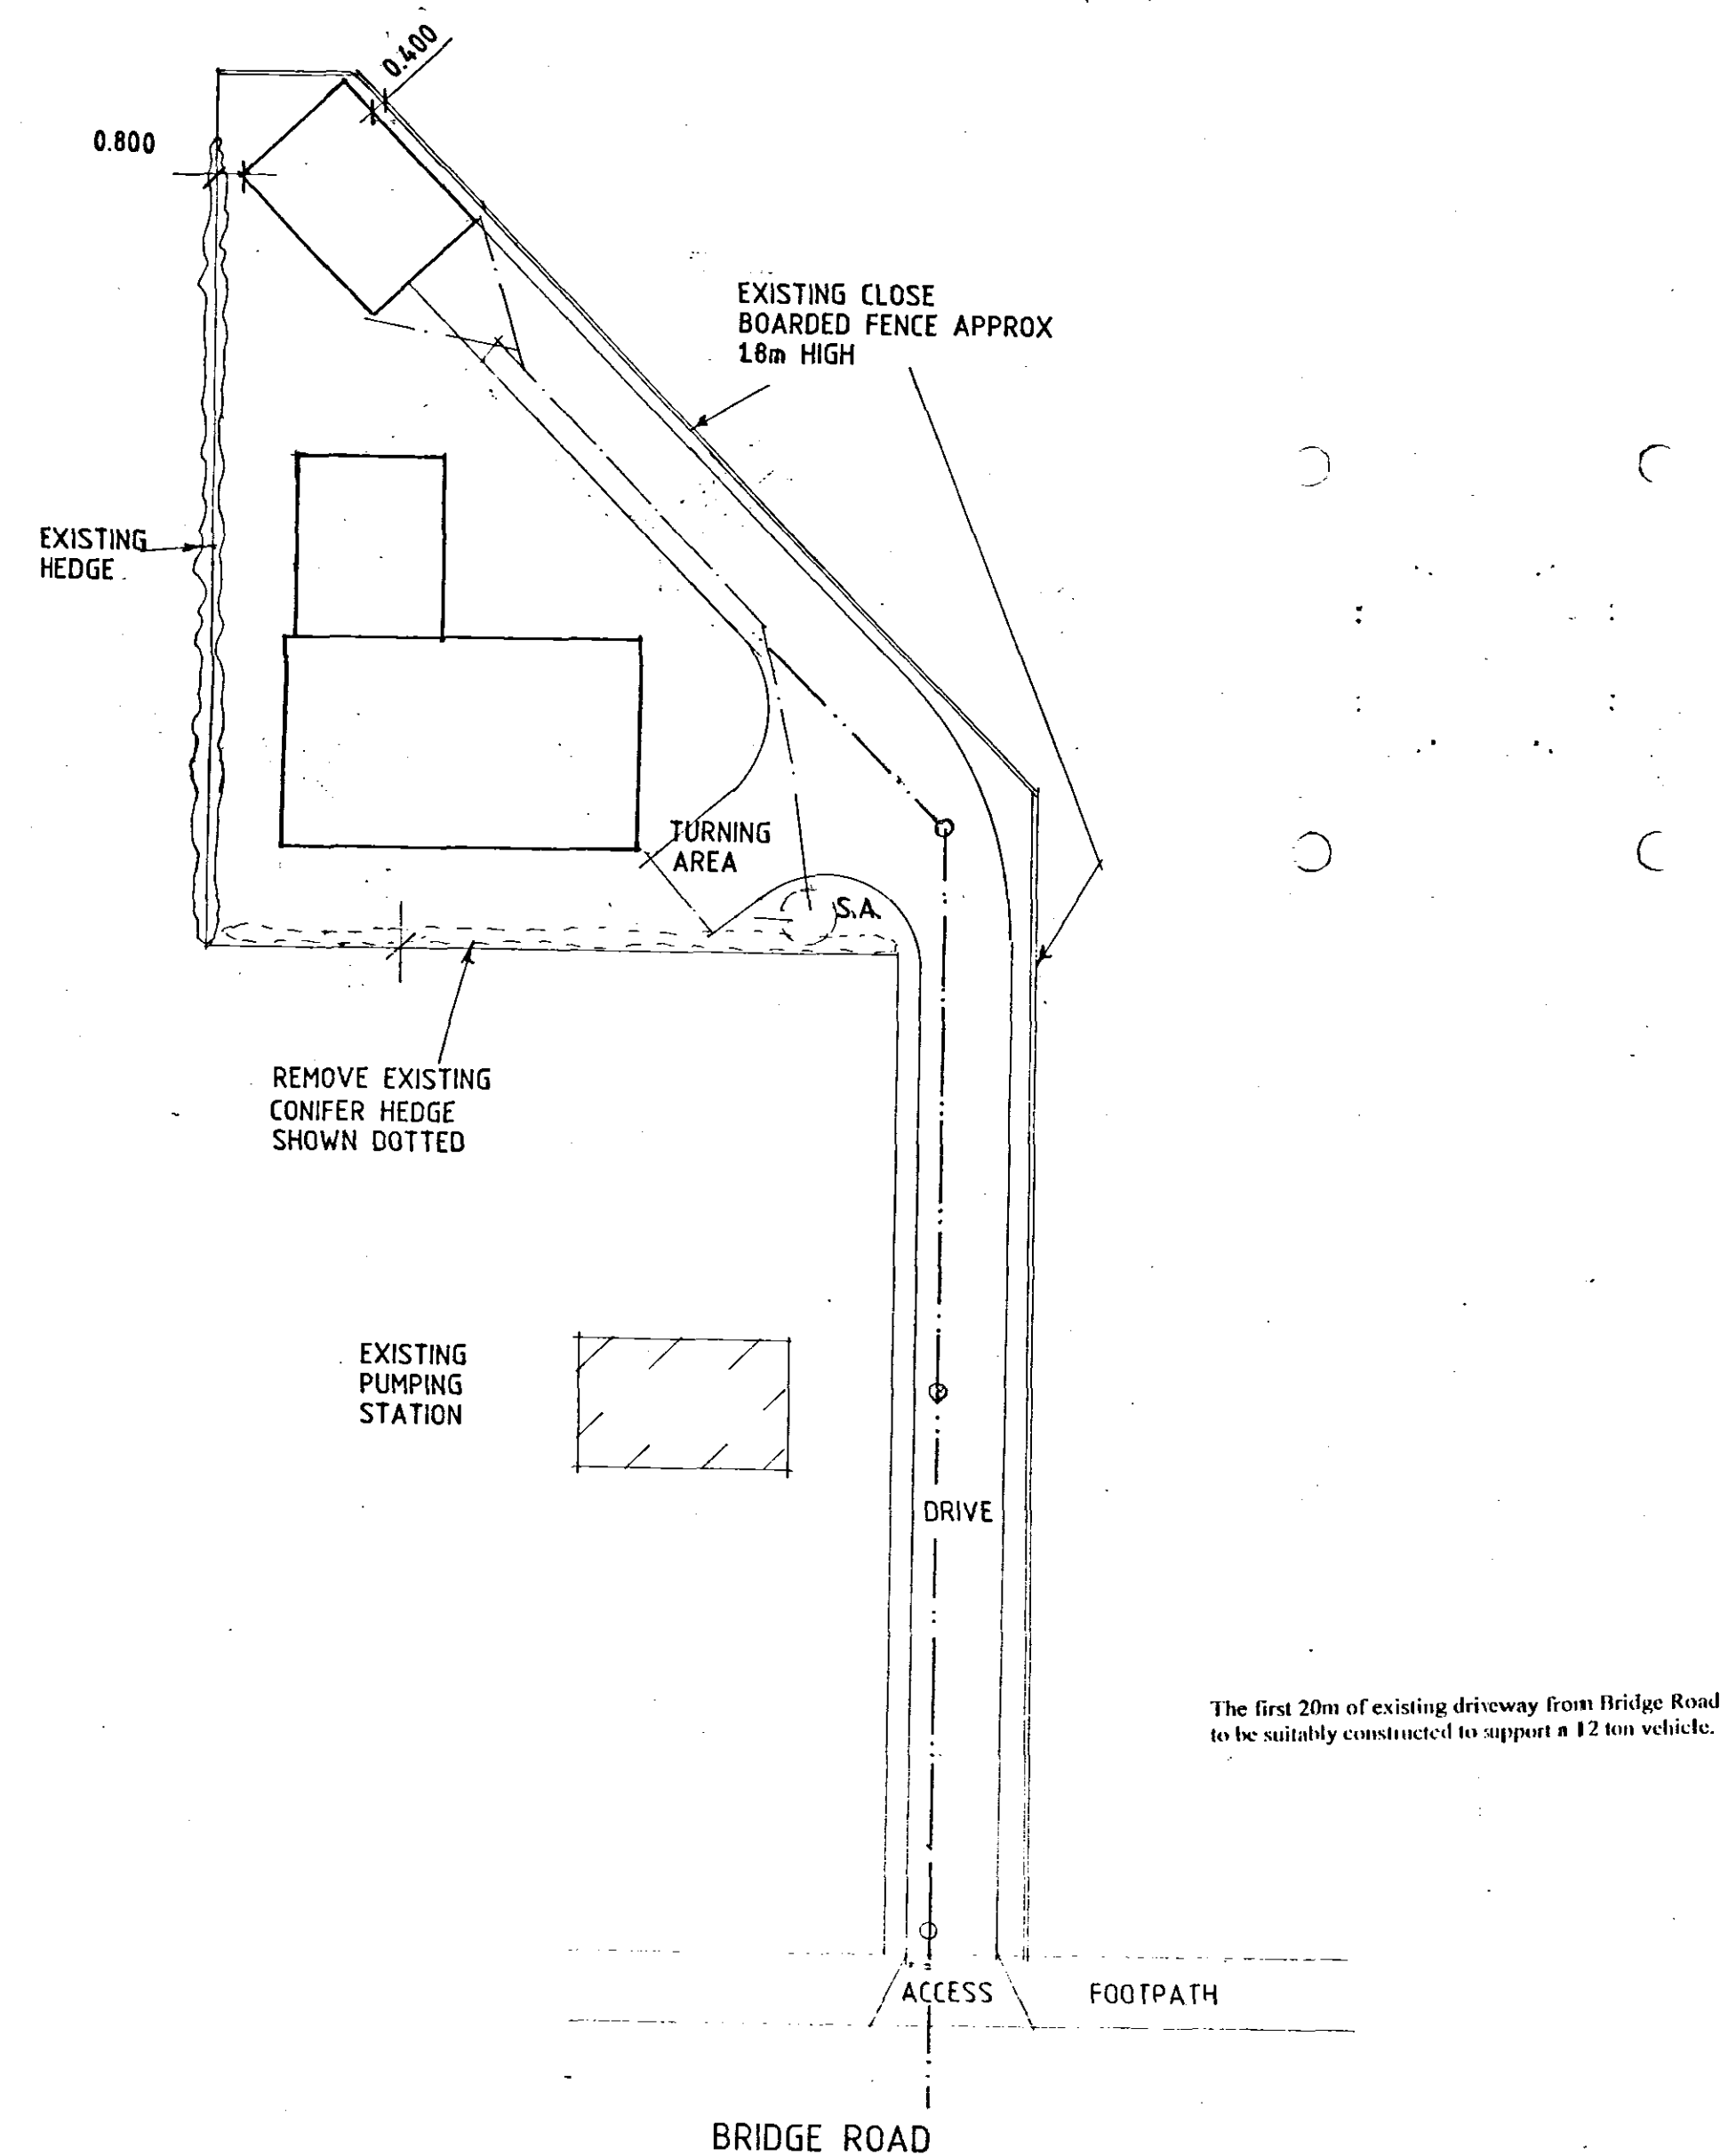


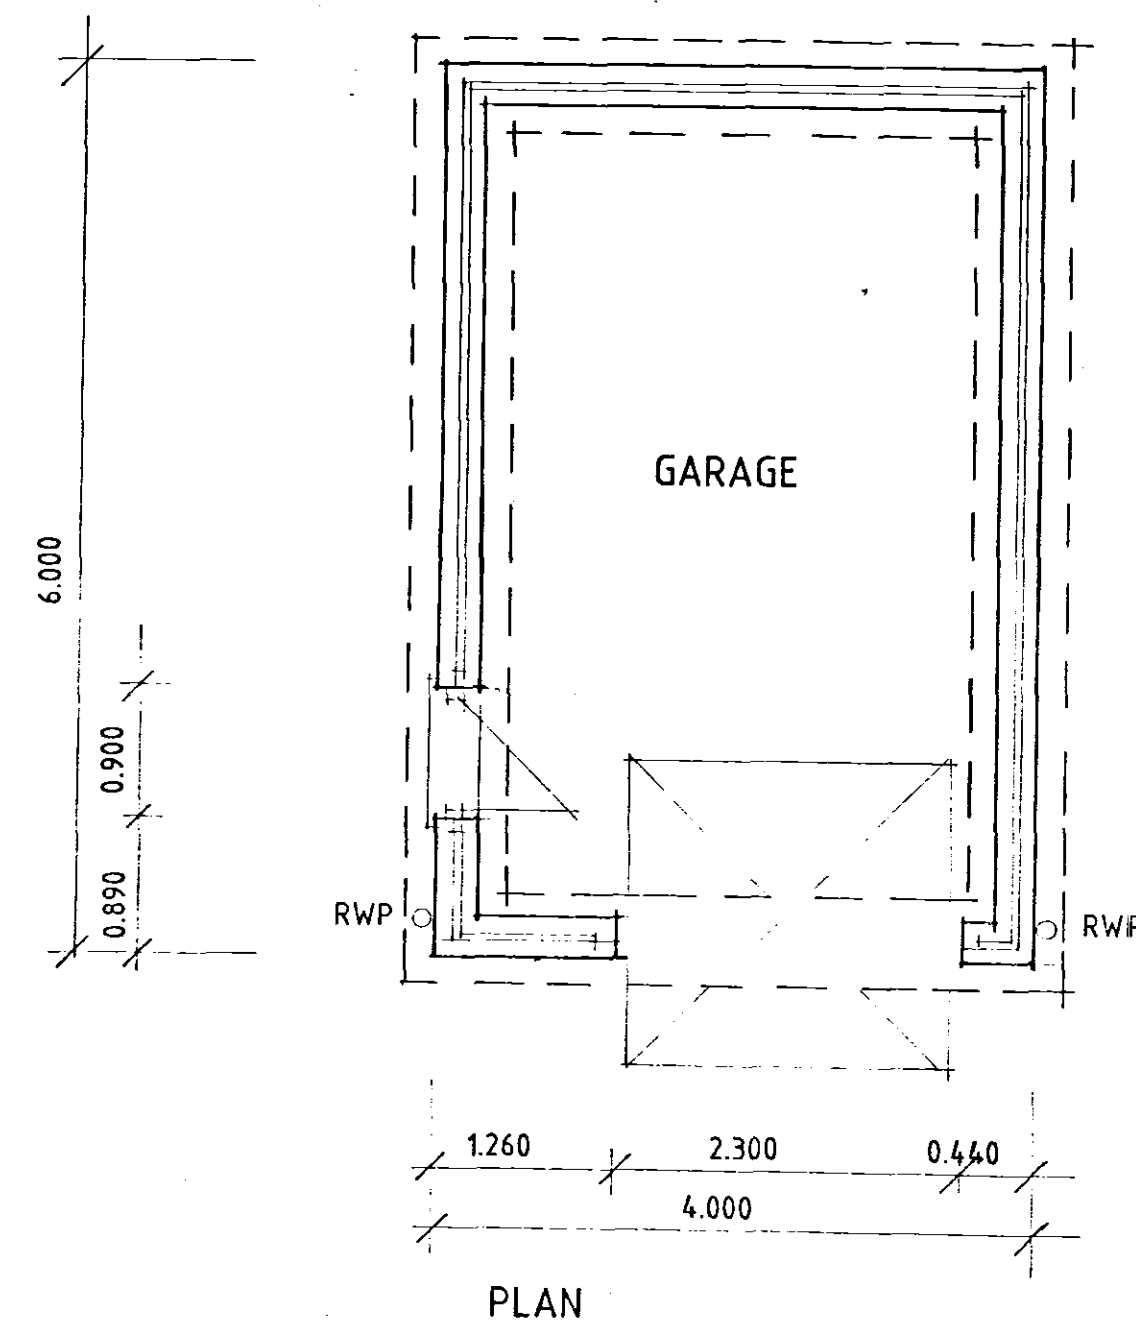

SITE PLAN

E - DESIGN ALTS - 13.3.06
 D - B.R. ALTS - 25.1.06
 C - NOBBS IMF. ADDED - 6.1.06
 B - IMF. ADDED - 14.12.05
 A - DESIGN ALTS - 21.11.05

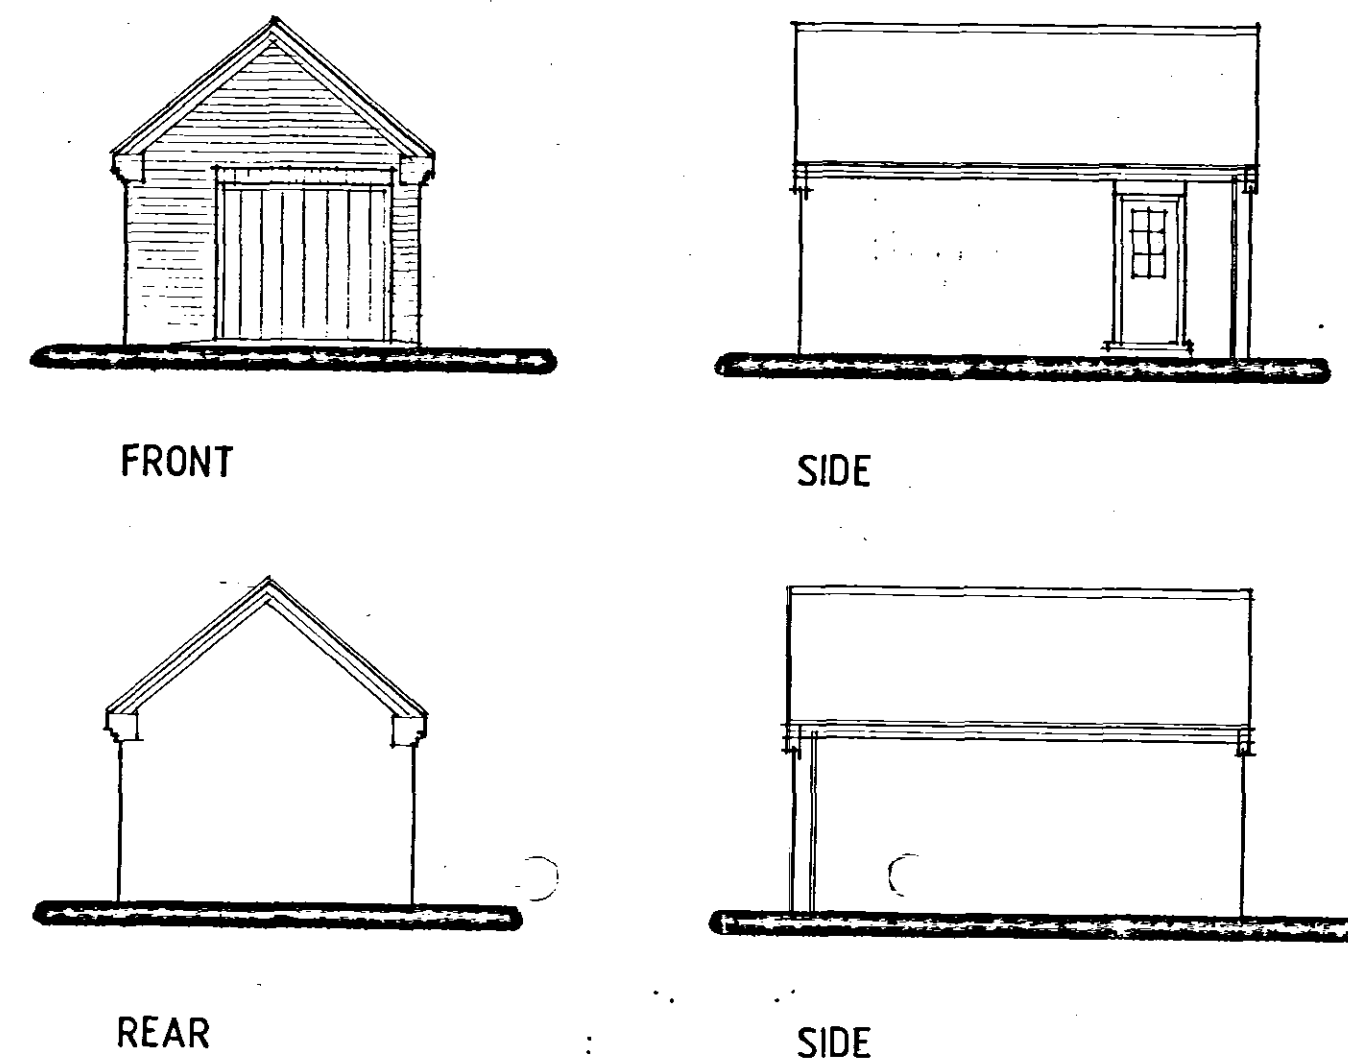

PROPOSED HOUSE &
 GARAGE AT 95 BRIDGE
 ROAD, SUTTON BRIDGE FOR

MR & MRS S. MURFITT

1:50 1:100 SD05-071/2
 1:200
 OCT-05 B.GILHAM.

THIS DRG TO BE READ IN CONJUNCTION WITH
 SD05-071/4, SD05-071/3
 M. E. NOBBS. LETTER DATED 14.9.05 & BORE HOLE LOG DATE 8.9.05

2 Edinburgh Walk, Edinburgh
 Spalding, Tynes - PE12 7AP
 Tel: 01476 426363 Fax: 01476 497732