




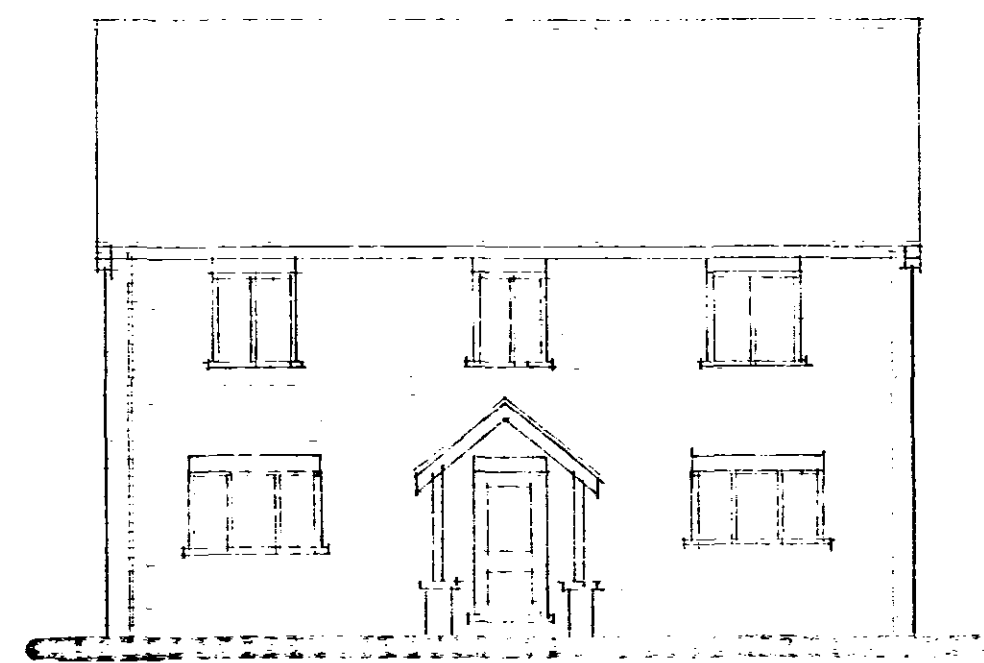


FRONT

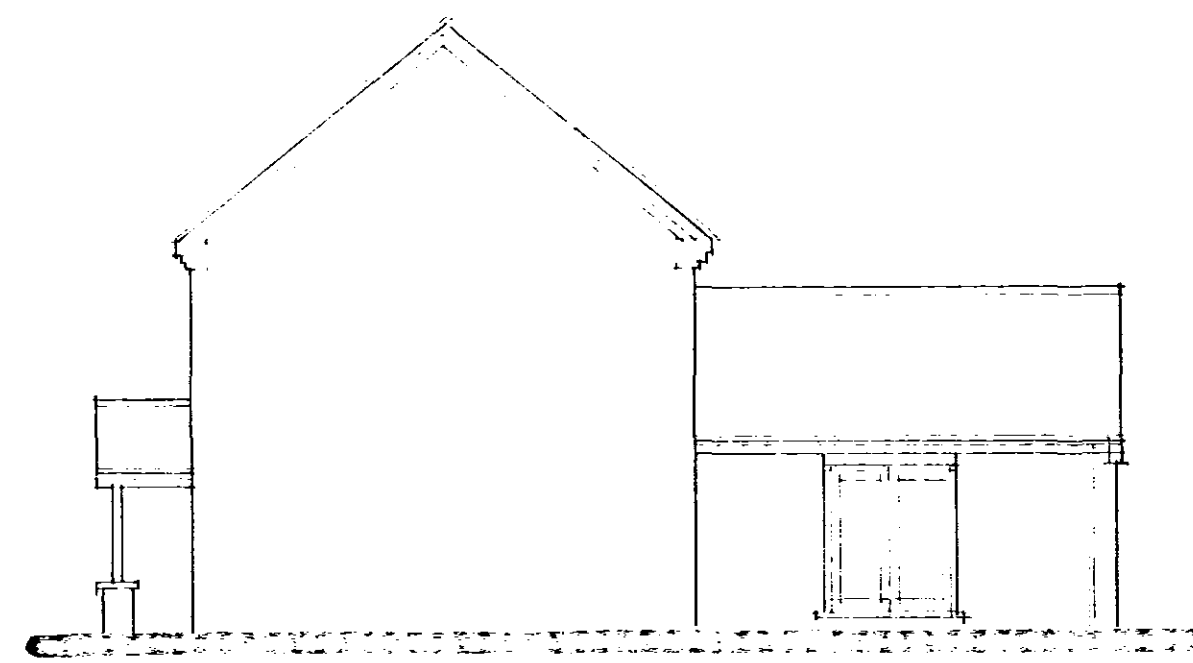



SIDE

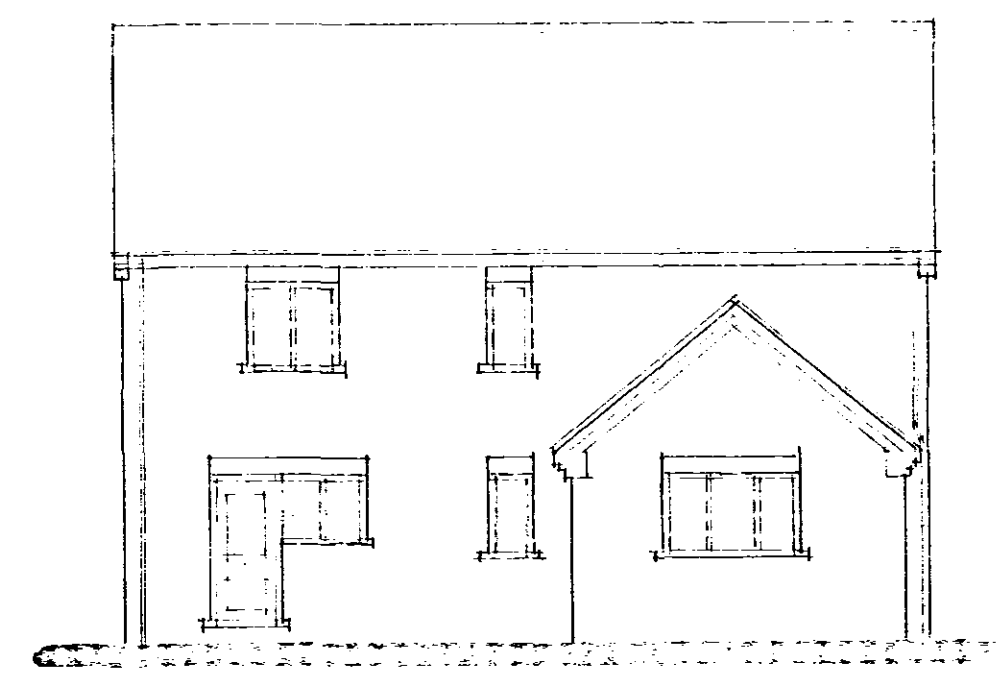

REAR

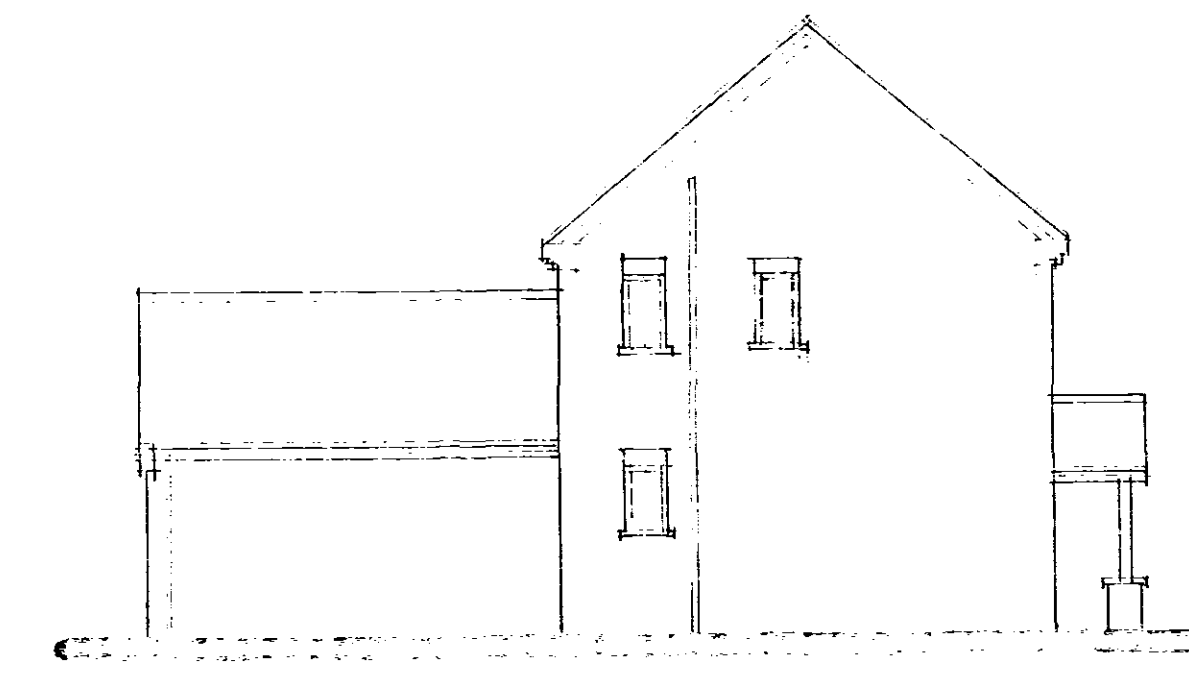

SIDE

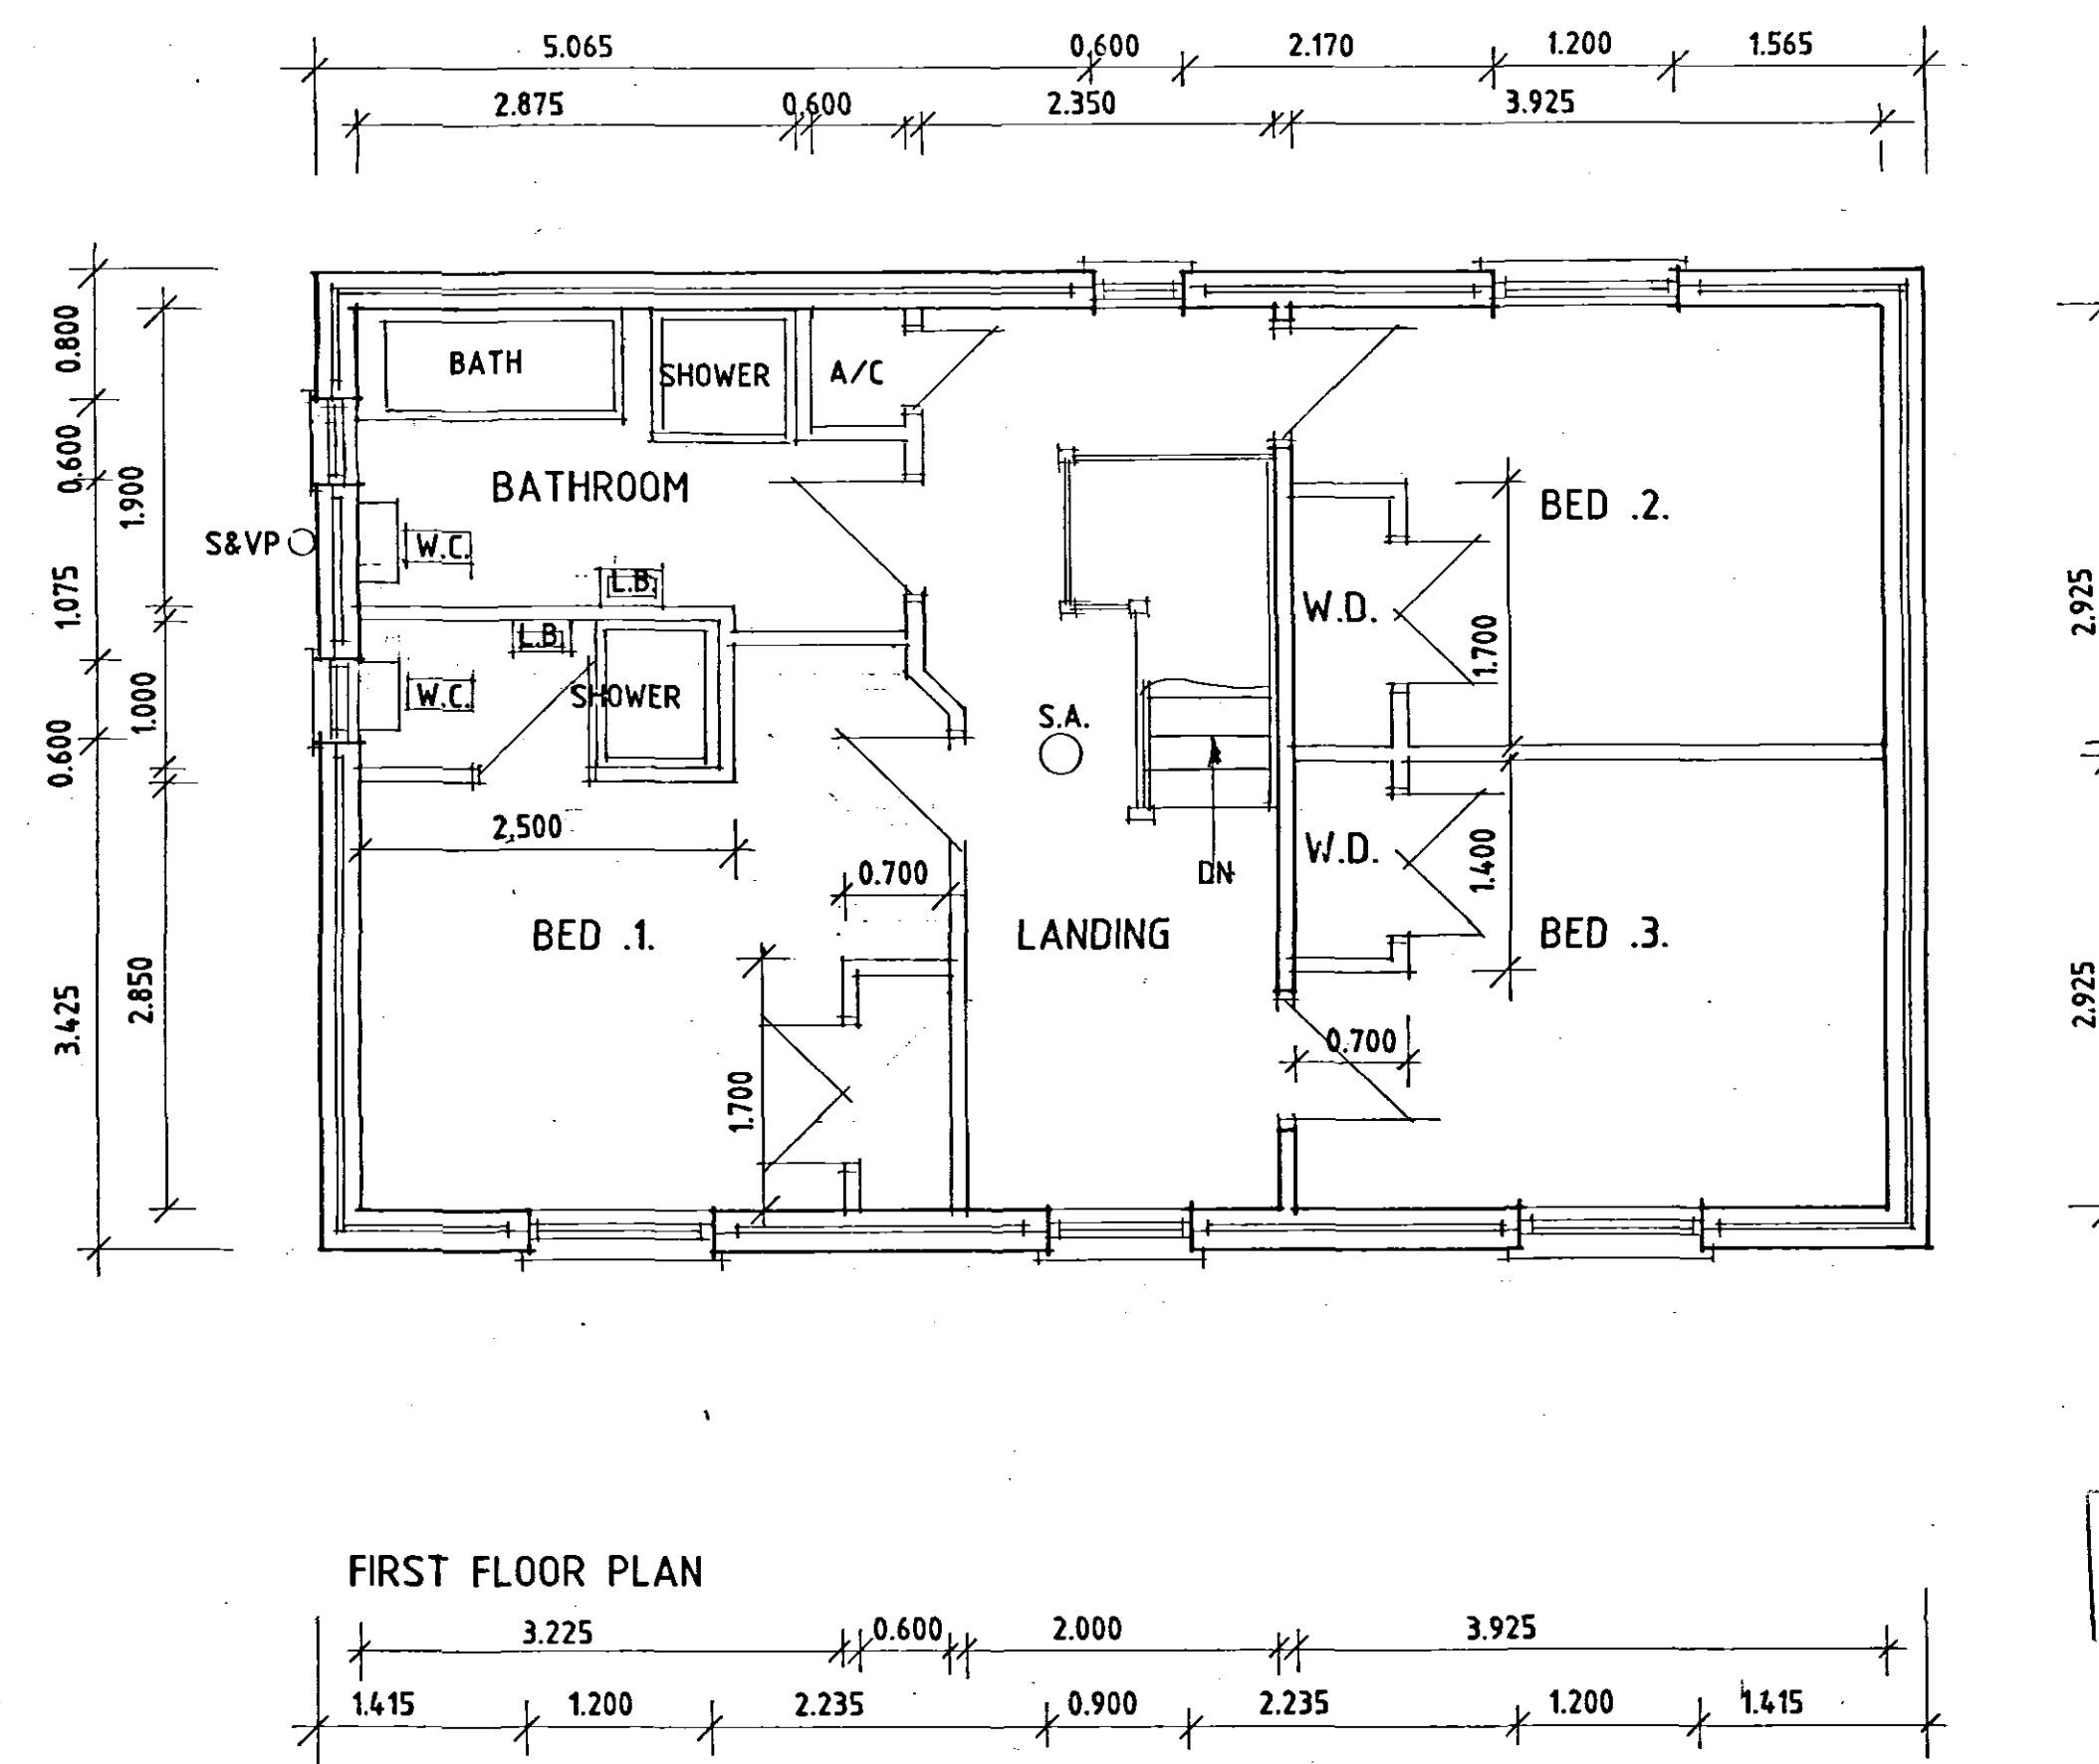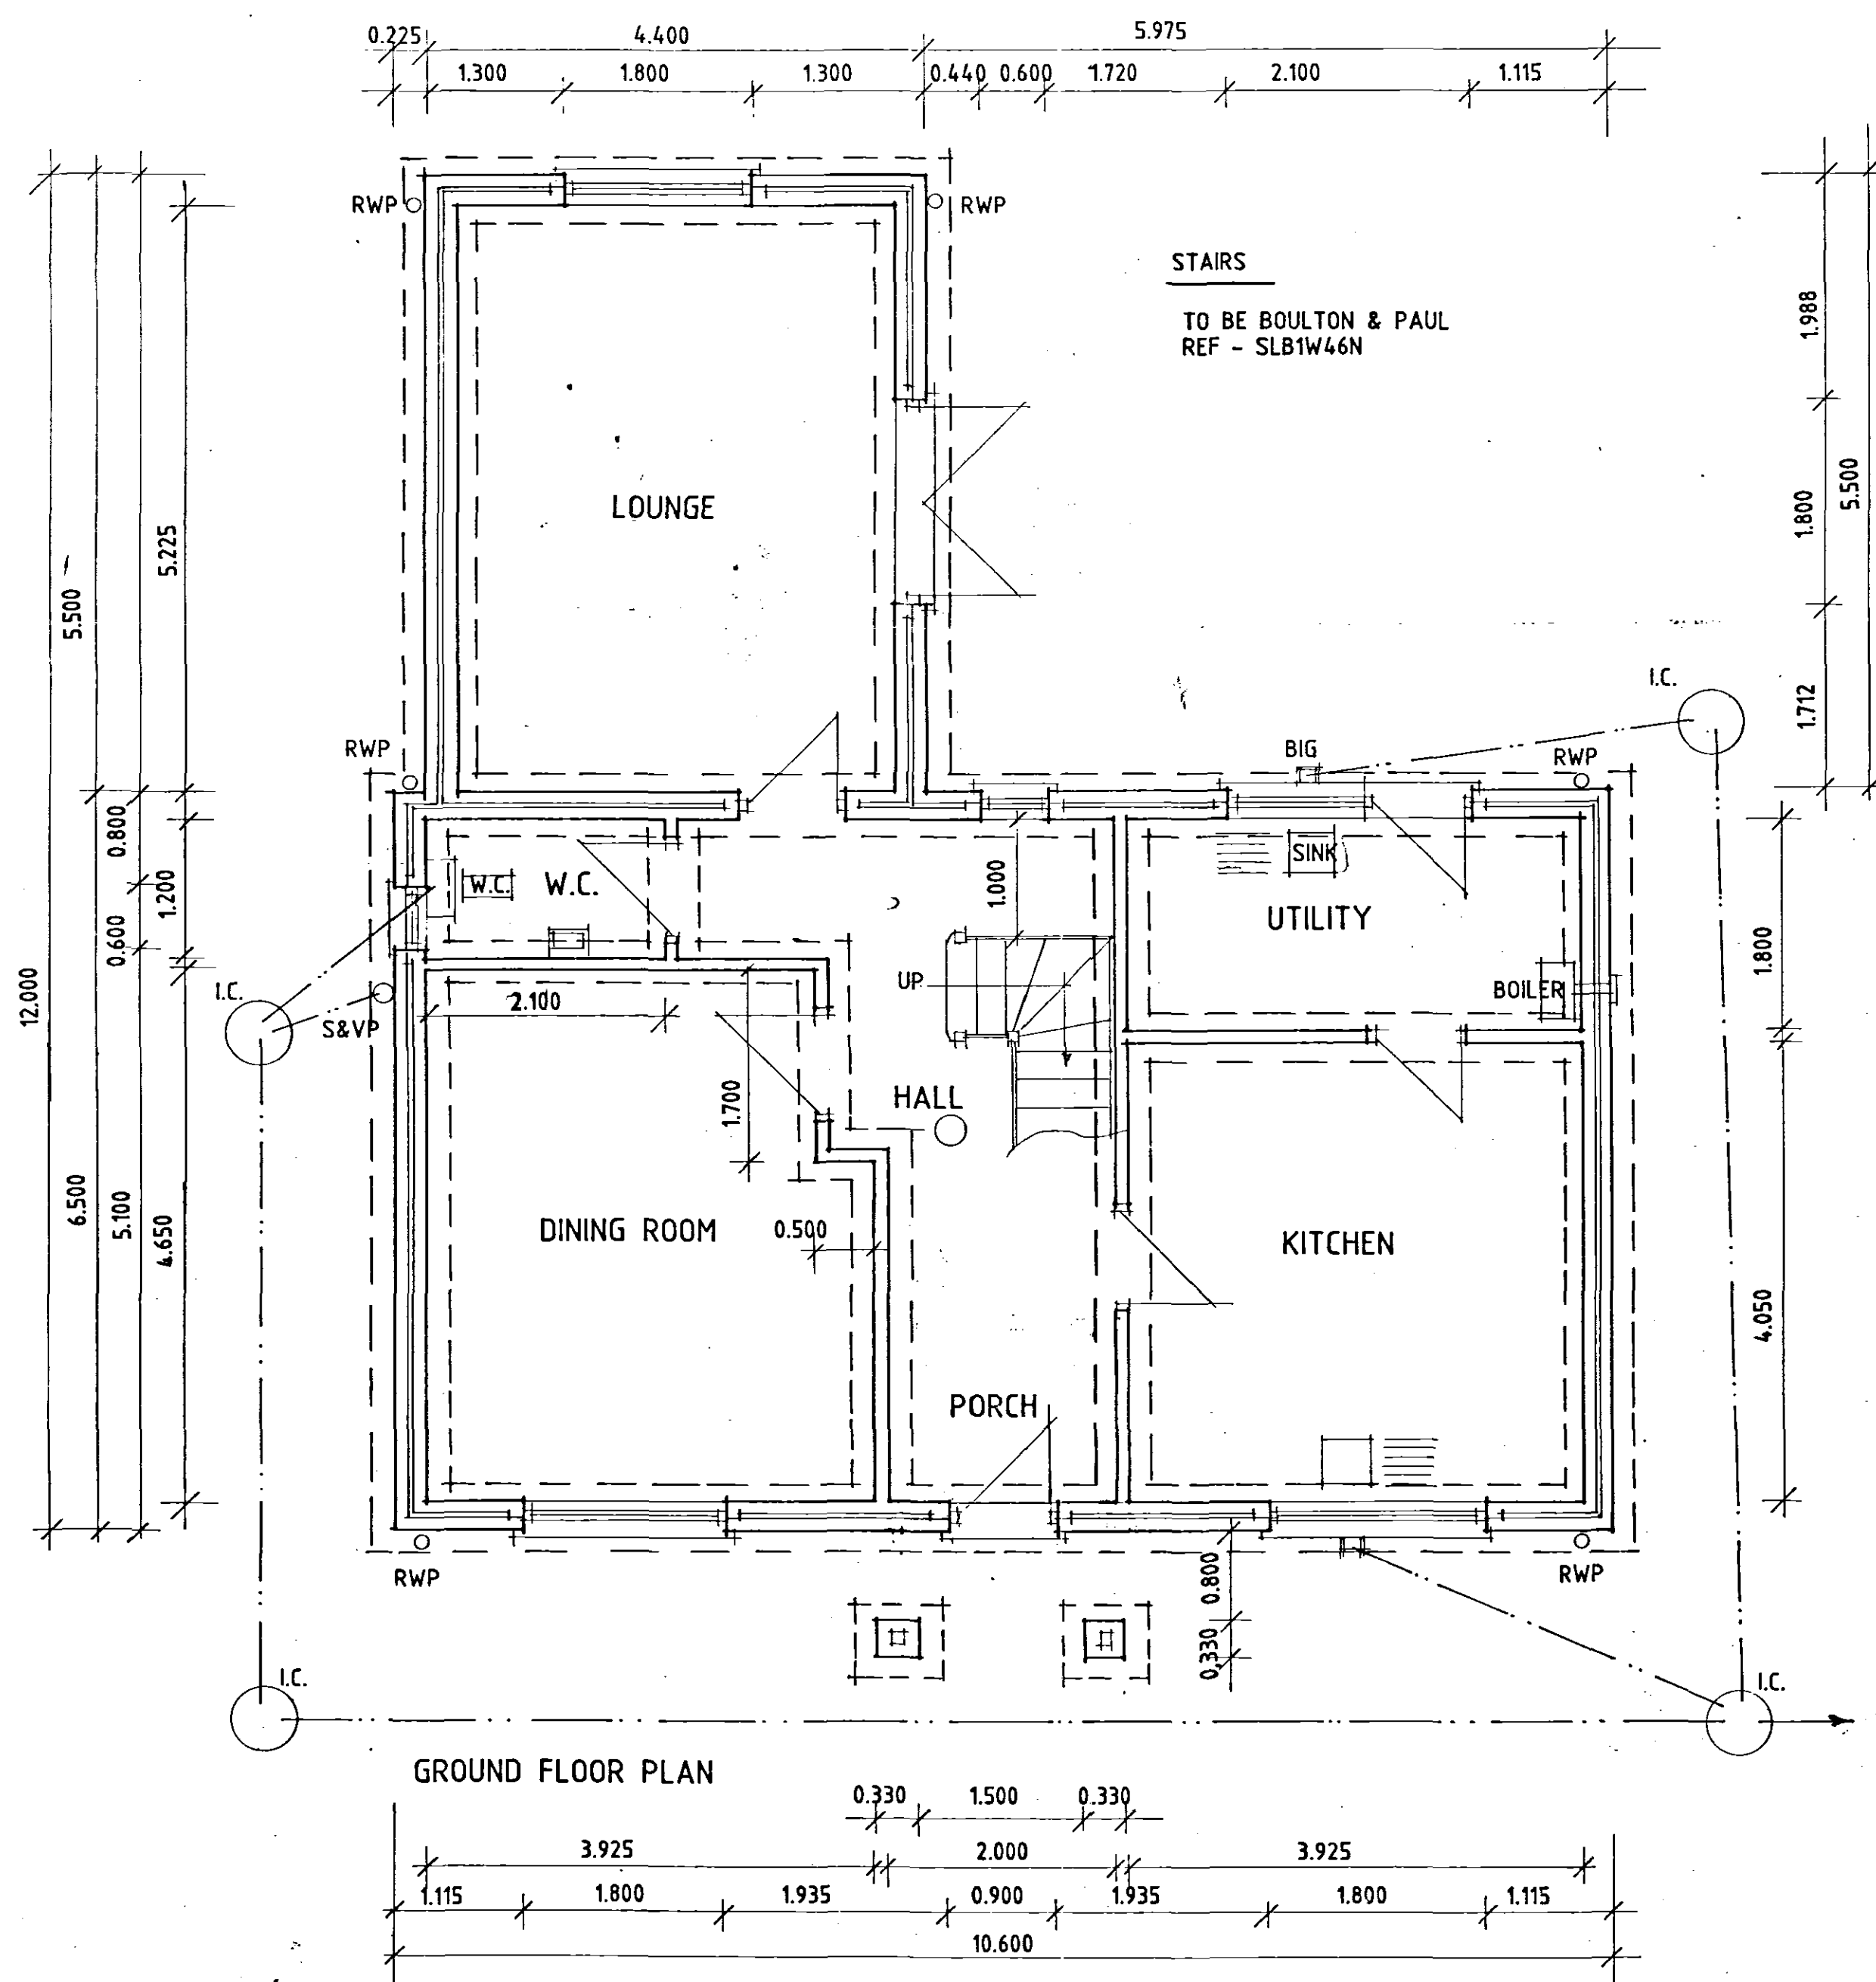

SHDC
PLANNING & DEVELOPMENT
11 APR 2006
Ref. 0519/06

C - DESIGN ALTS - 31.3.06
B - IMF. ADDED - 27.3.06
A - DESIGN ALTS - 15.3.06

Status
CONSULTANTS IN ARCHITECTURE & PLANNING

PROPOSED HOUSE &
GARAGE AT 95 BRIDGE
ROAD, SUTTON BRIDGE FOR

MR. & MRS. S. MURFITT.

DETERMINED
PLAN

1:50 1:100 SD05-071/4
MARCH-06 B.GILHAM.

2 Edinburgh Walk, Holtbeach,
Spalding, Lincs. PE12 7AP
Tel: 01406 424363 Fax: 01406 490702

