


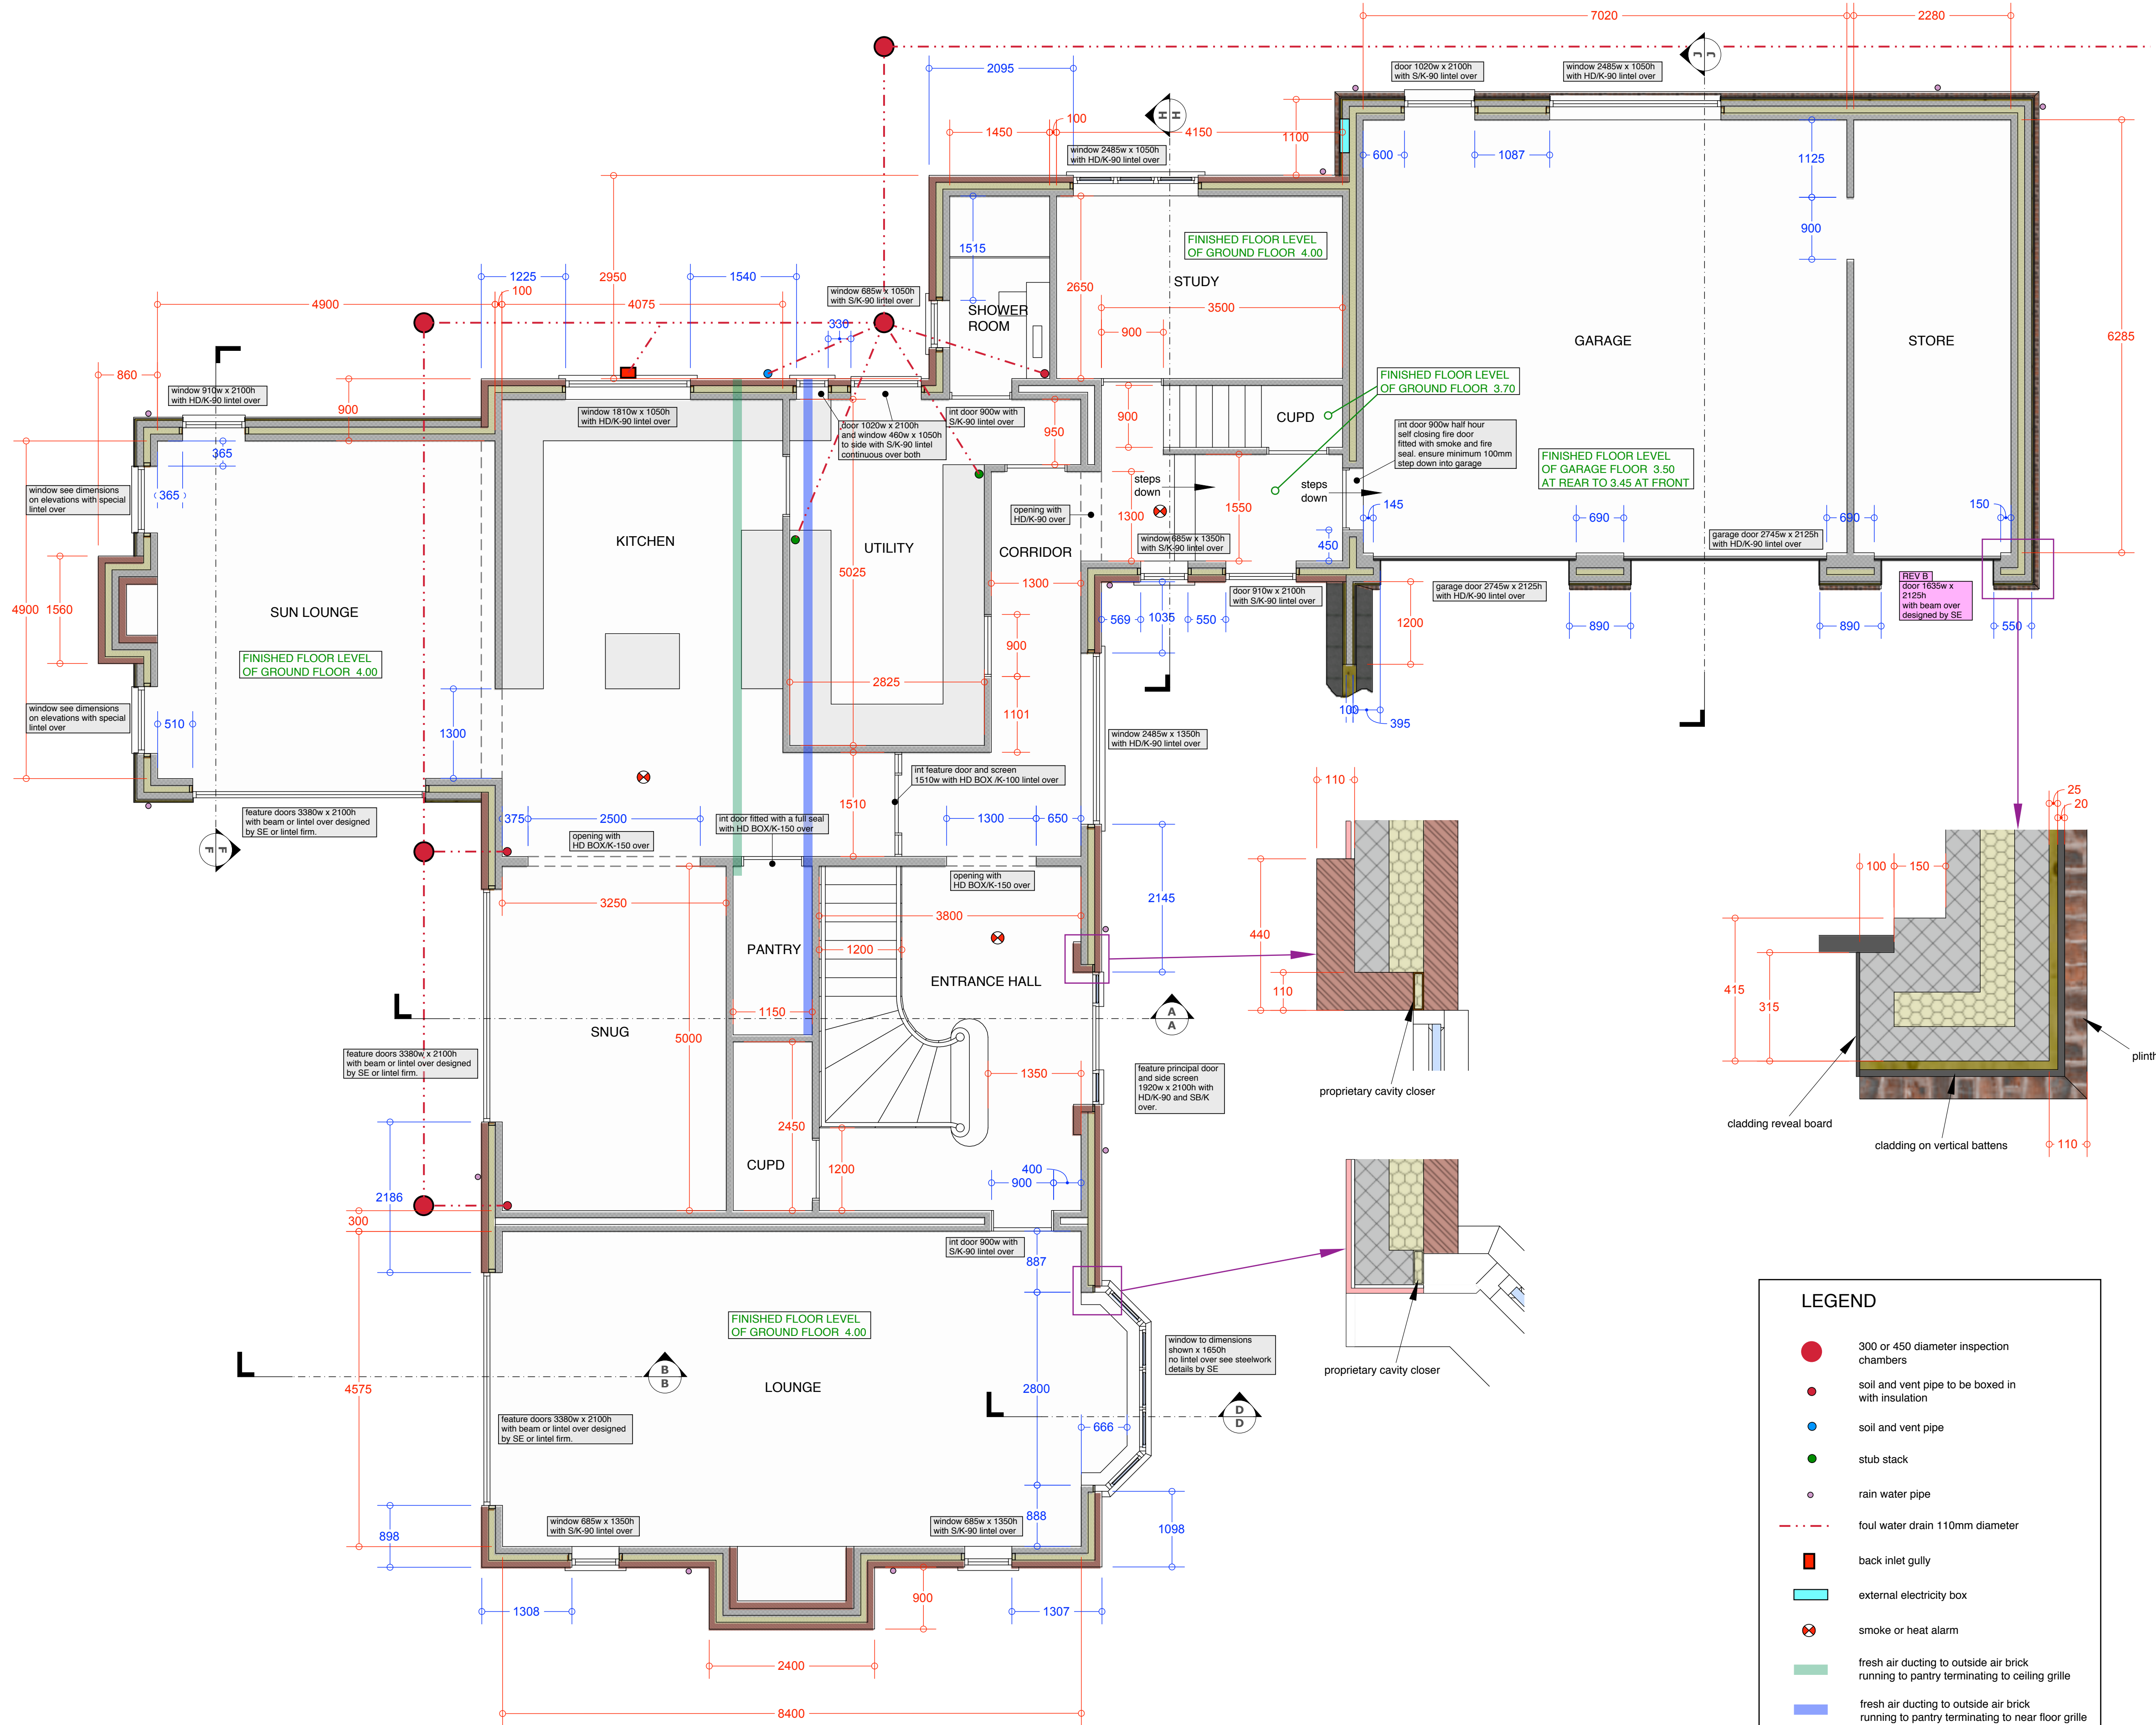

GROUND FLOOR PLAN

PROPOSED NEW HOUSE AND GARAGE
ADJACENT 103 NEW ROAD
SUTTON BRIDGE for
S.E. KING B C LTD

GROUND FLOOR PLAN

1/50 1/10 5/4/18

J090-BR 3B

Julian Warrick
Architectural Design Consultant

Email: julian@jwarrick-design-cons.com
Tel: 01775 820123
Mob: 07849 652067
www.JulianWarrick.co.uk
Google +

8 Beech Grove
Donington
Spalding
Lincs
PE11 4XQ

PRELIMINARY