


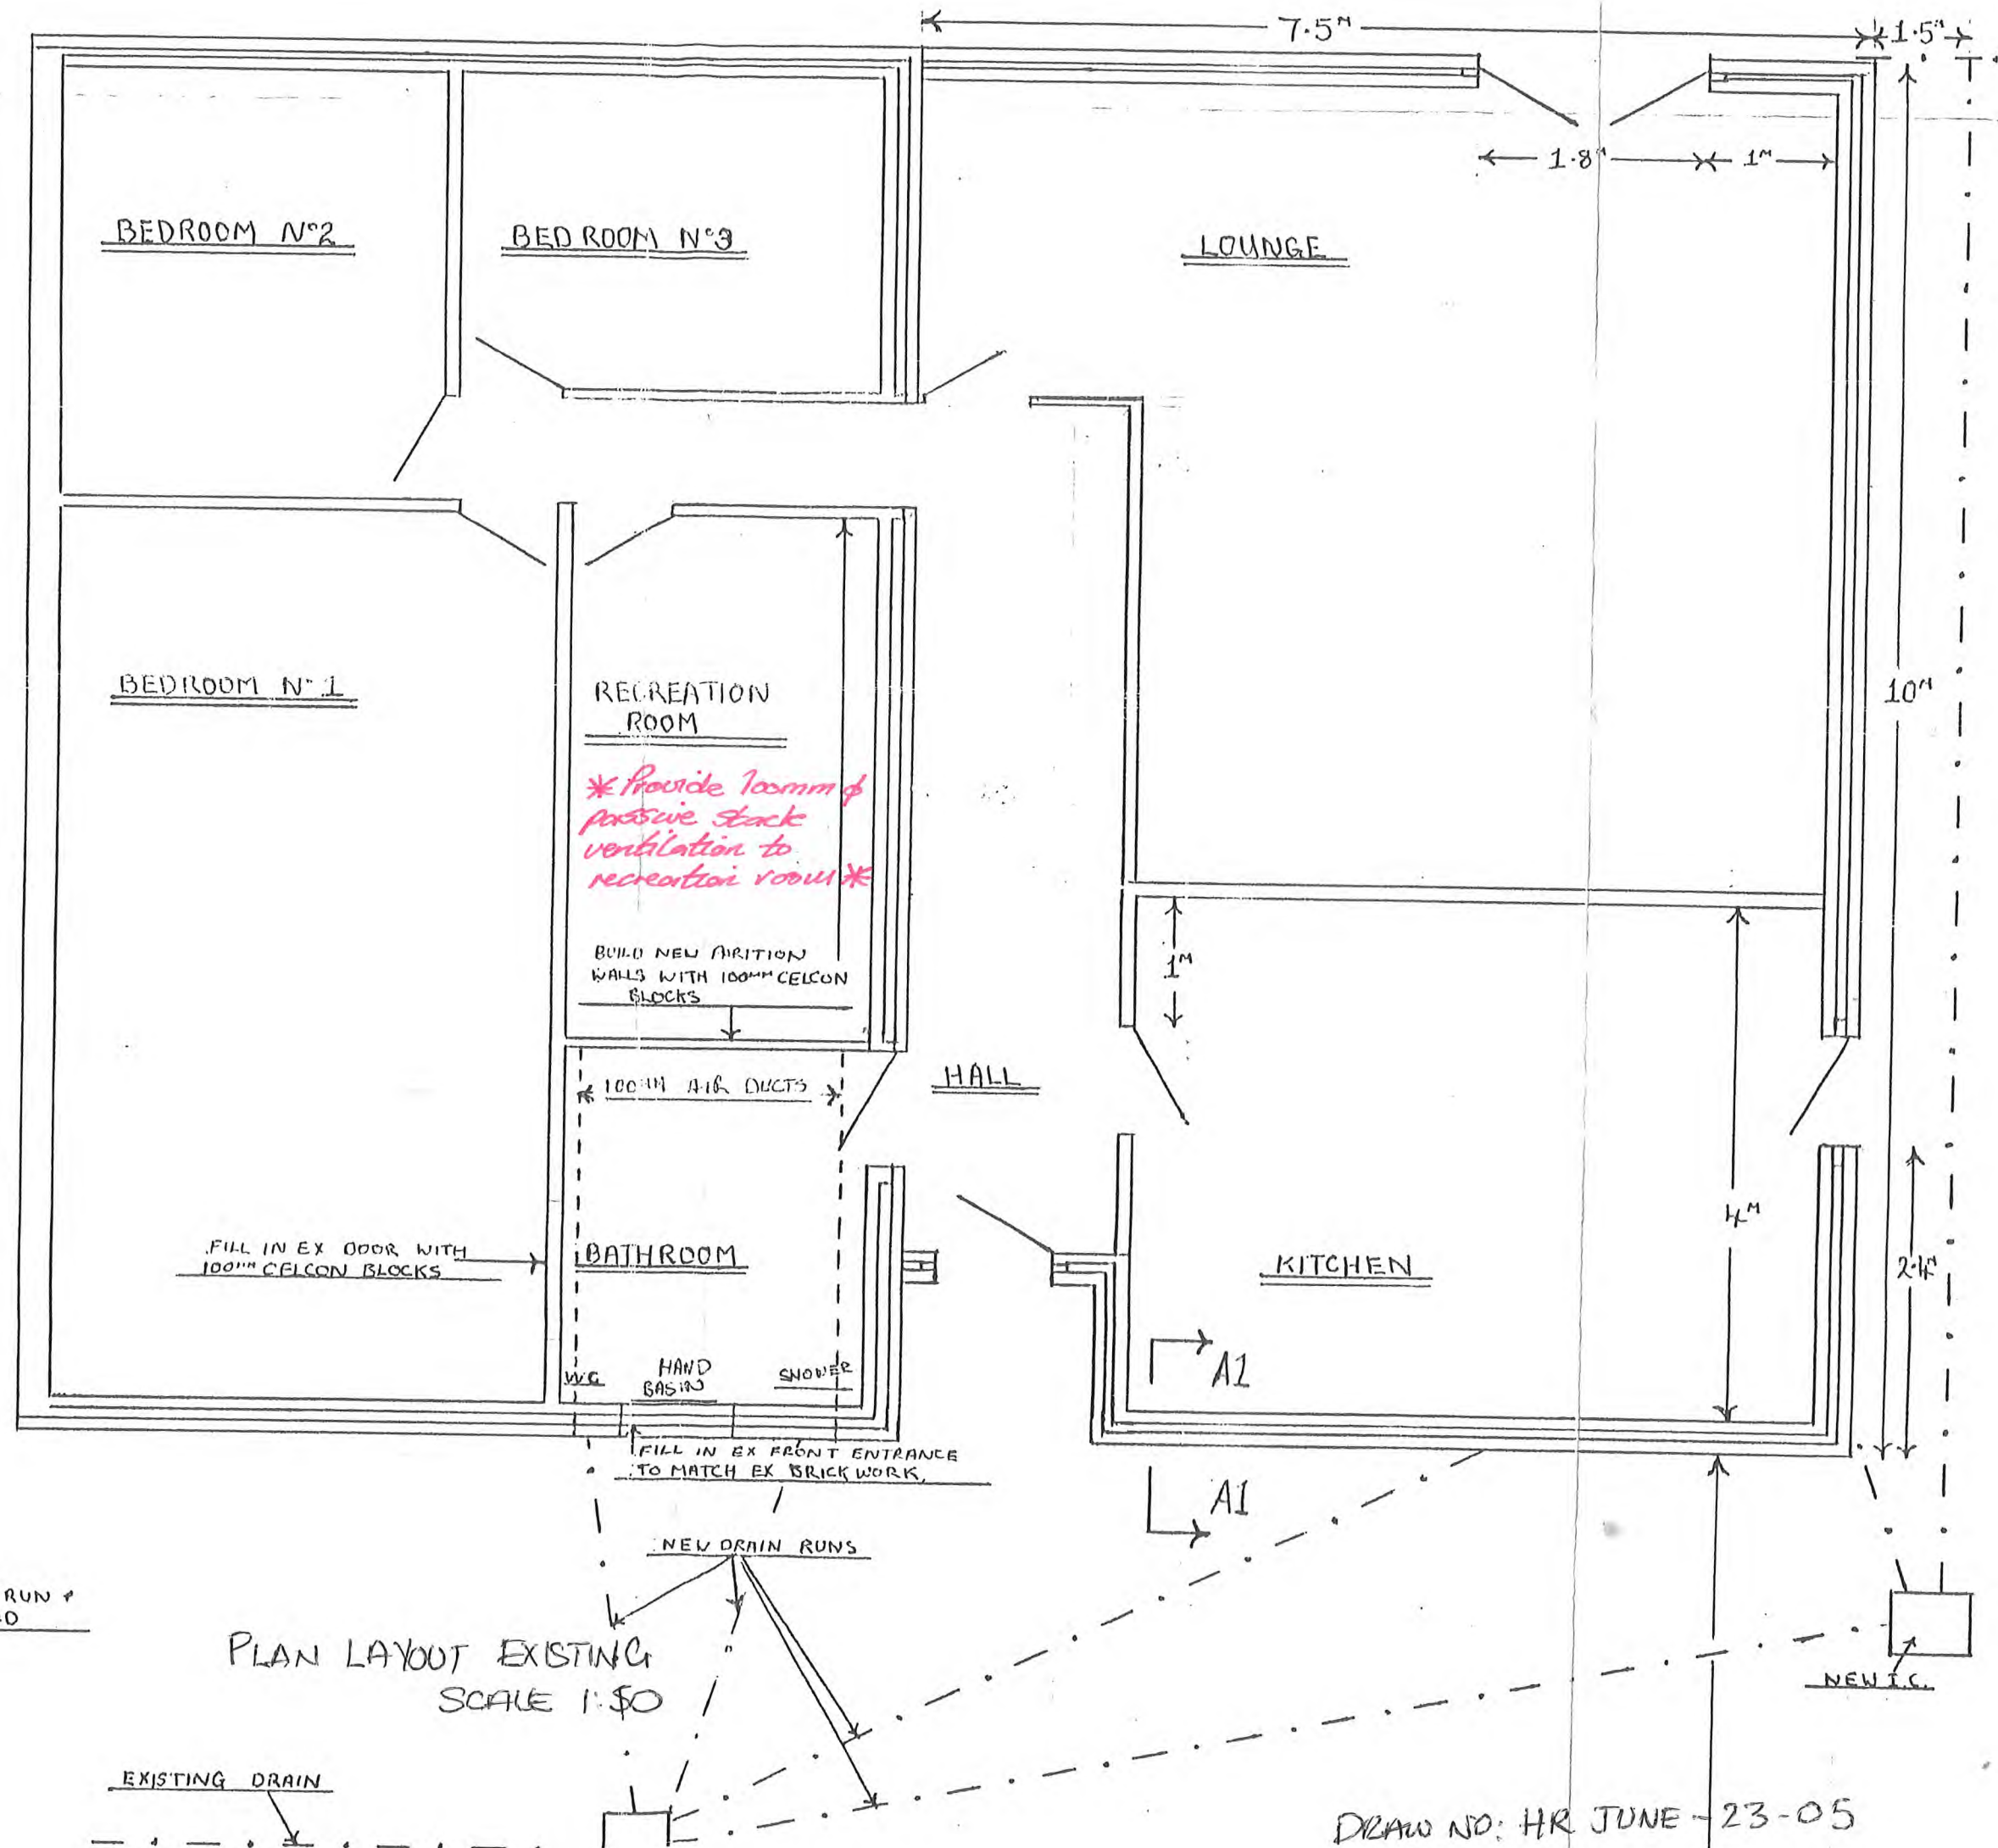

DRAW NO: HR JUNE-23-05