

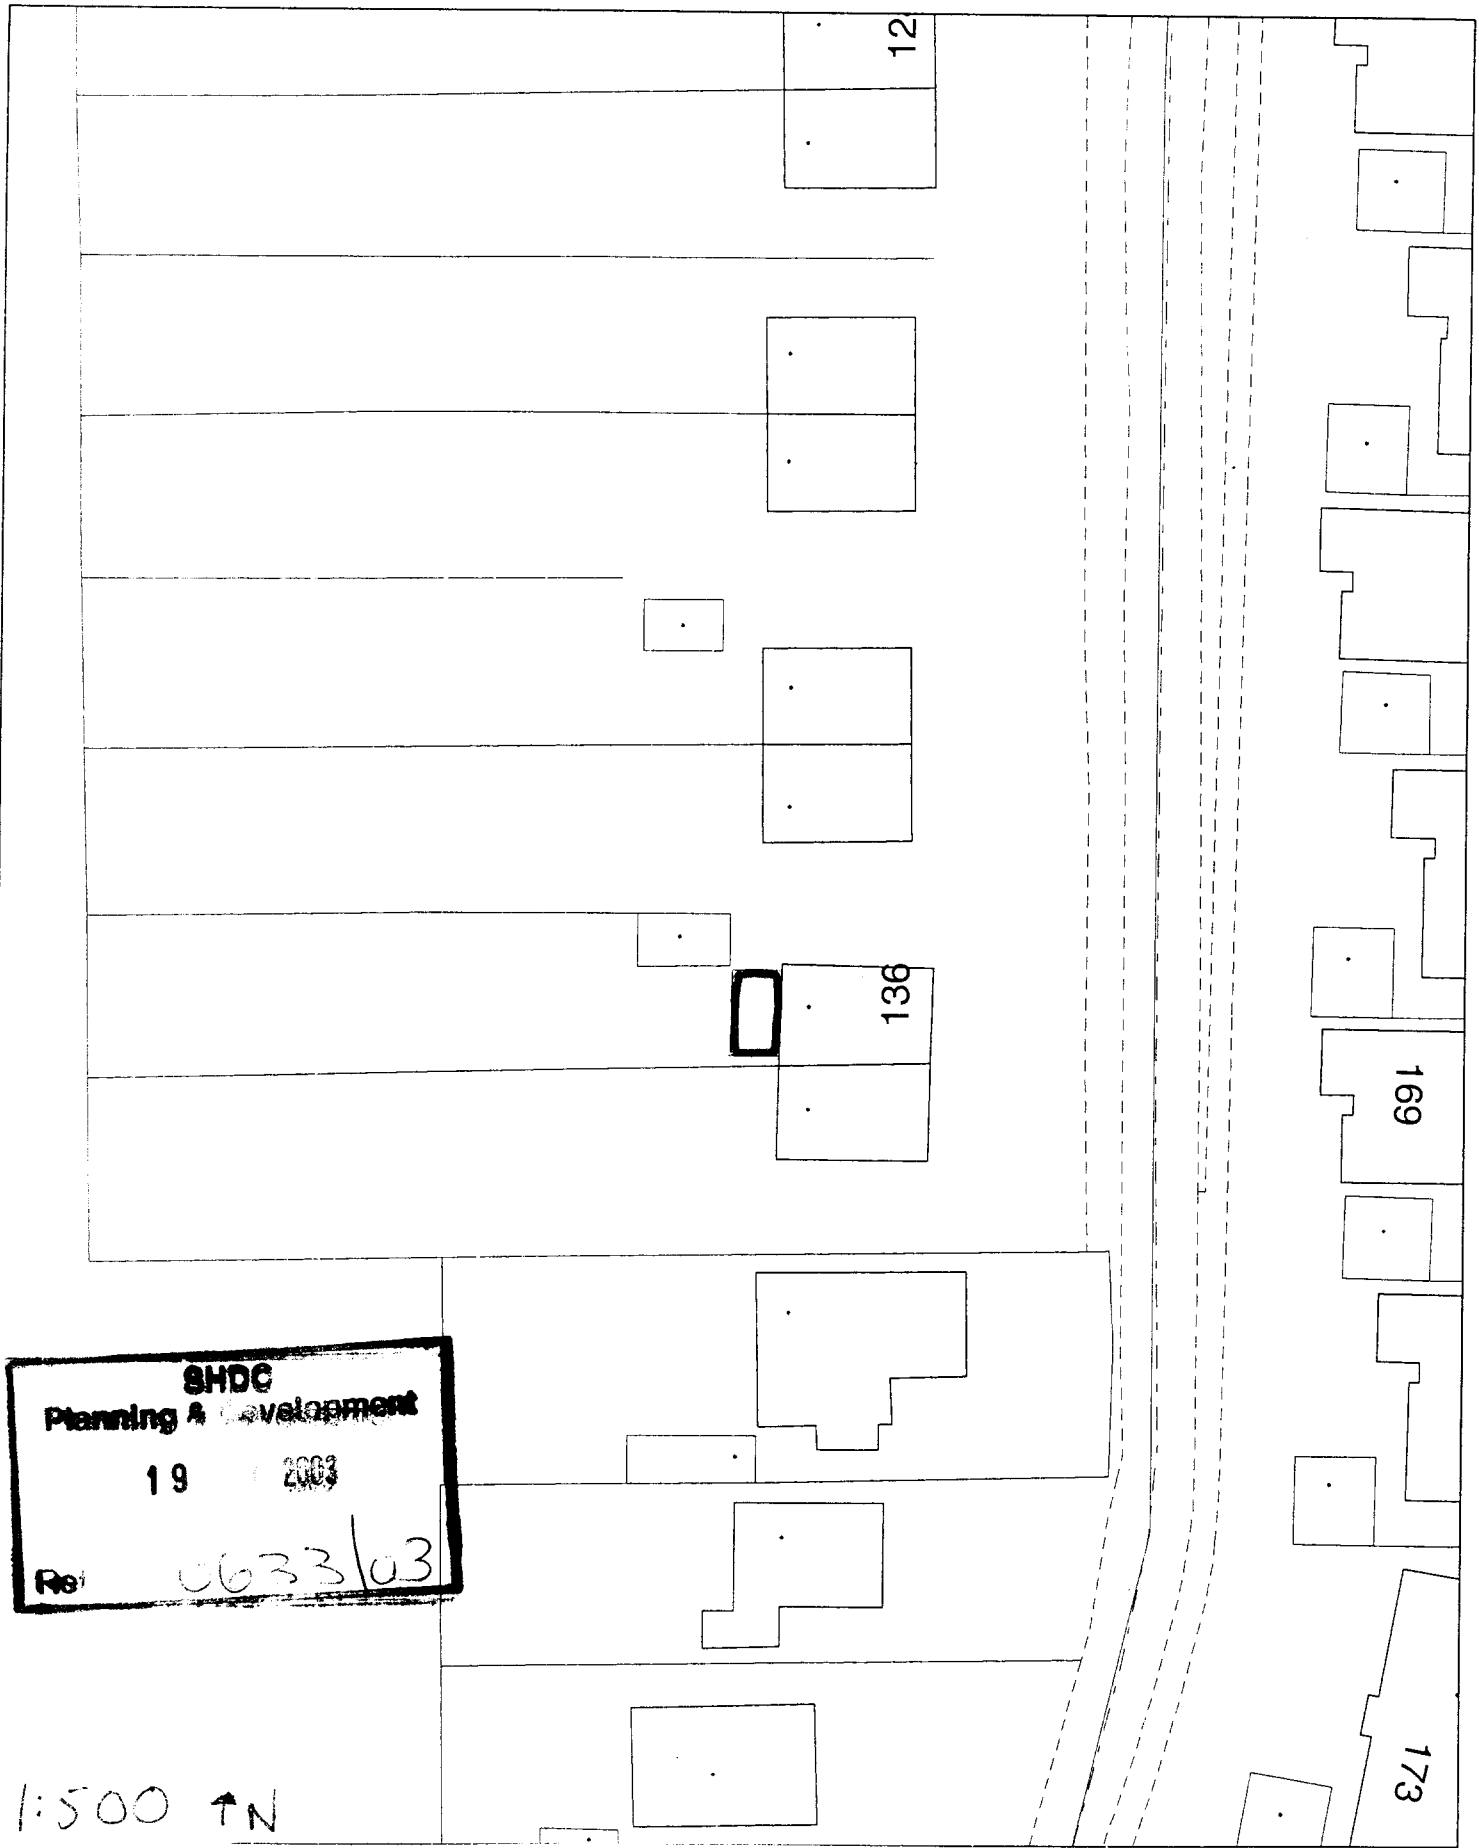



DETERMINED
PLAN

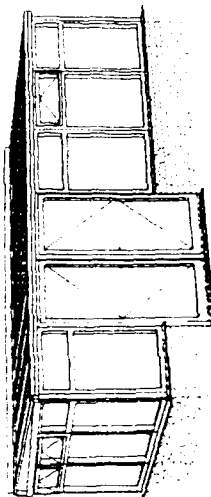

ALL PLAN VIEWS

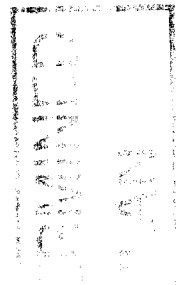


3300

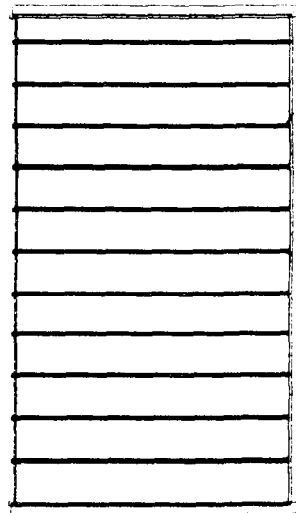


5600



SHDC
Planning & Development
19 MAY 2003
Ref 0633/03

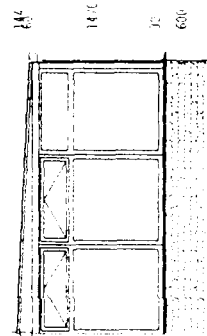


2222

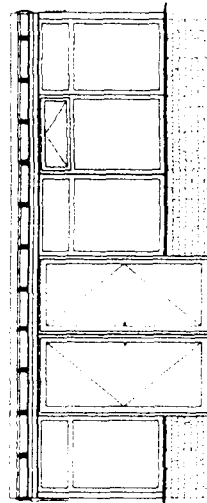

3300

5600

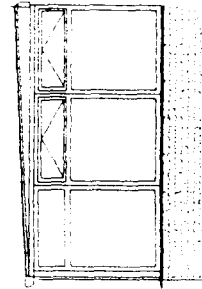

3300

DIGITAL CONSERVATORIES
Conservatory Branding Software
by dmi

ComfortableSoftware.com

1458 222022

PLEASE NOTE ALL DIMENSIONS IN MM
DIMENSIONS TO INTERNAL RING BEAM
FRAMES CONFORM TO BS5750
ALL GLAZING TO BS6262
ROOF LOADING TO CONFORM WITH BS6399

LEAN TO (SQUARE ENDS)

DRAWN BY

DATE

SCALE

DRAWING NO.

14.05.03

1: 90

1234

ALFORD