
DRAWING NO: BUNN-01-AMEND OCT. 23 LWS
AMEND. JAN 24 LWS
AMEND. MAR 24 LWS
* STORE RETAINED AMEND. MAY 24 LWS

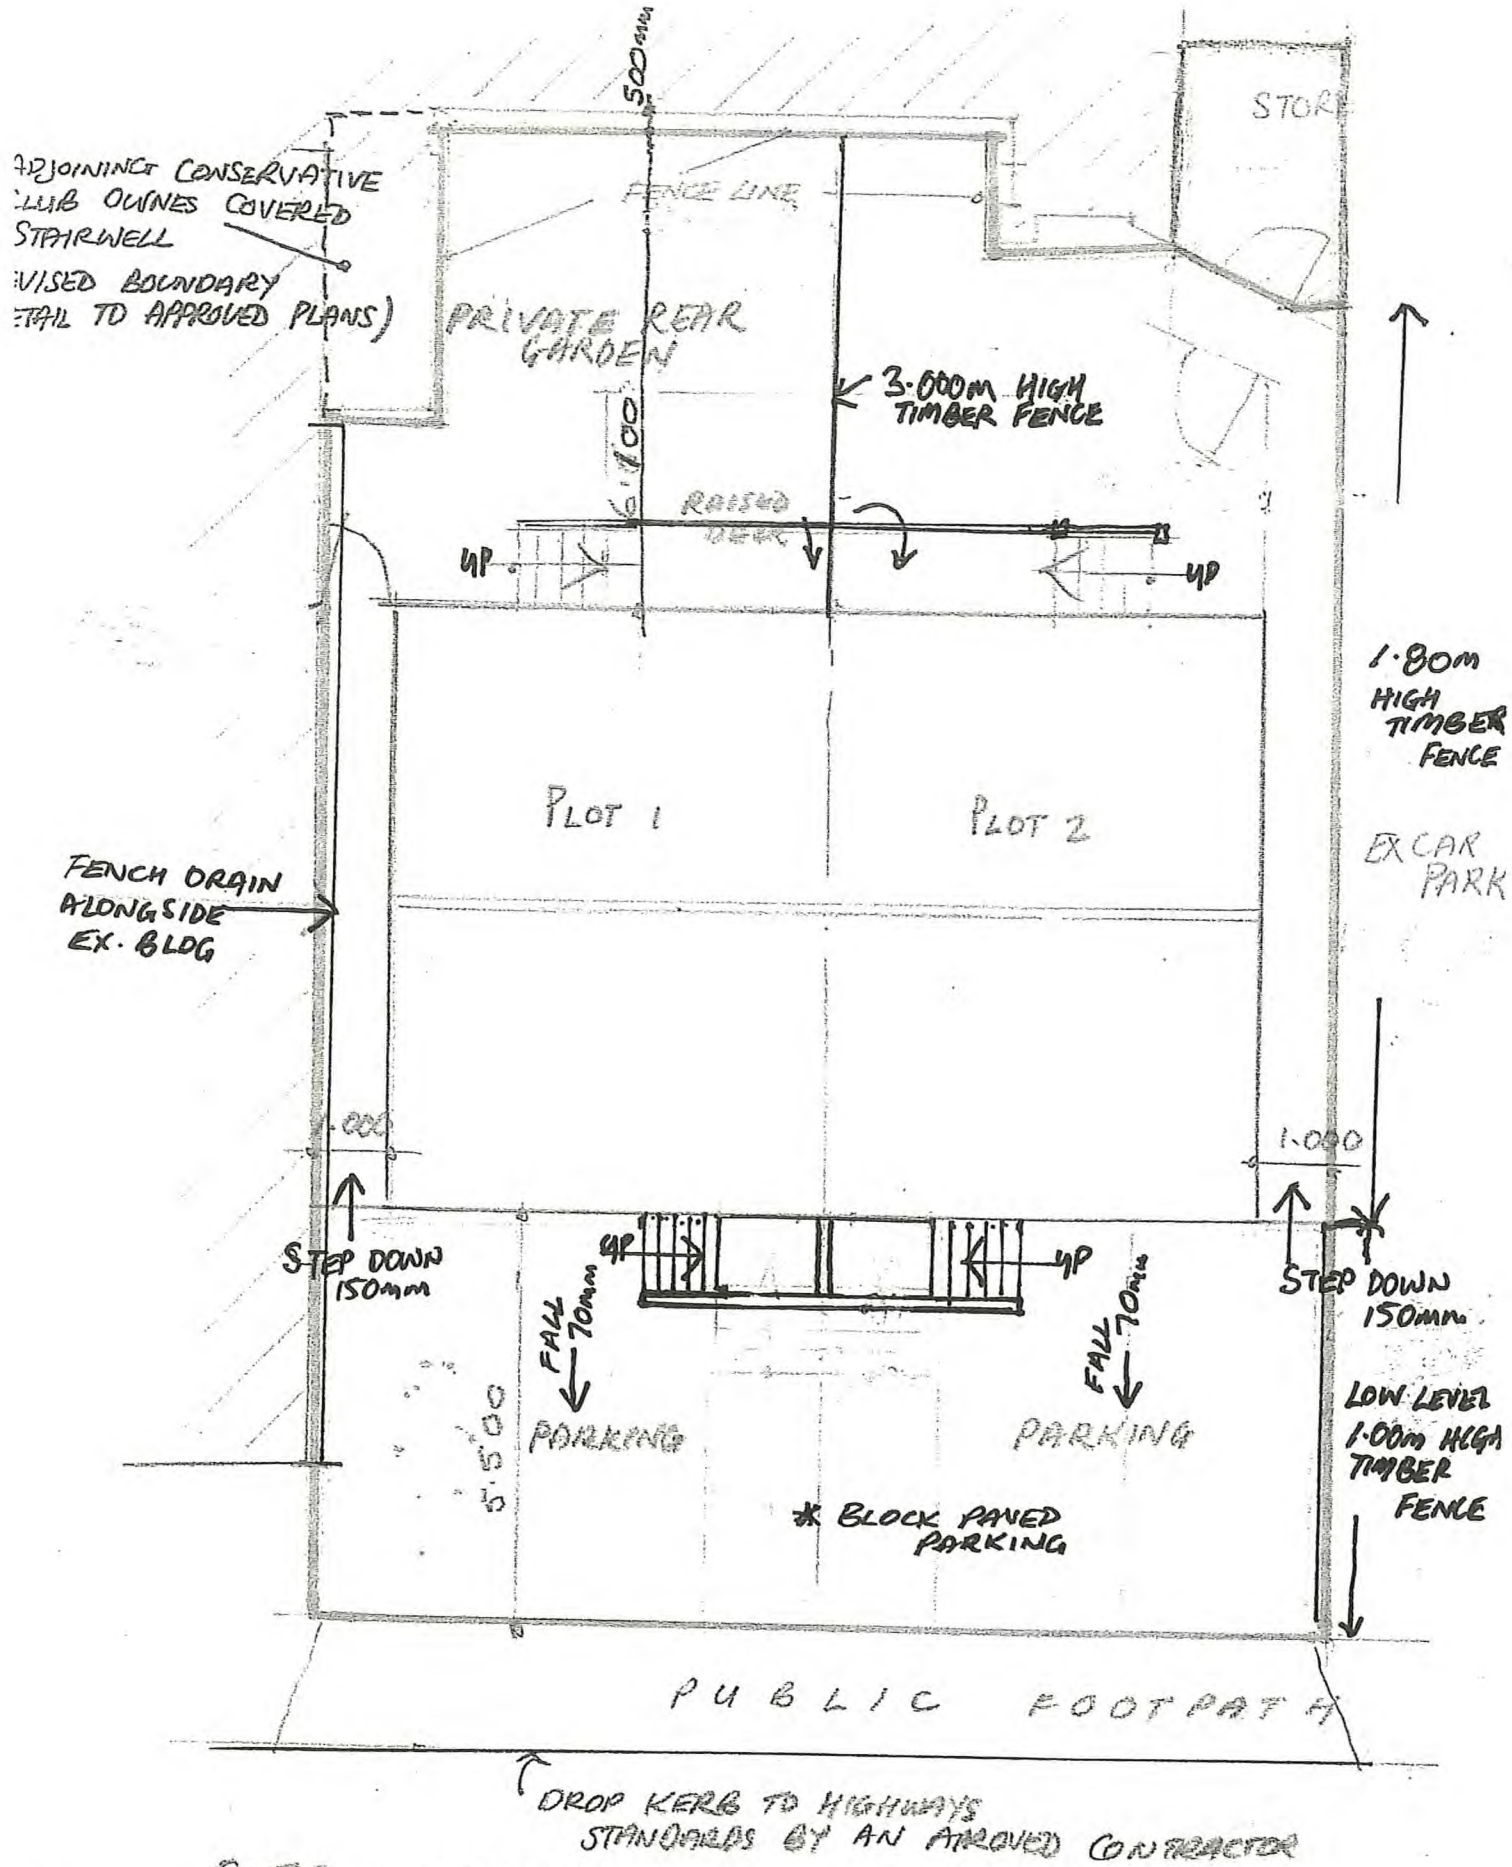

SITE LAYOUT SCALE 1:100