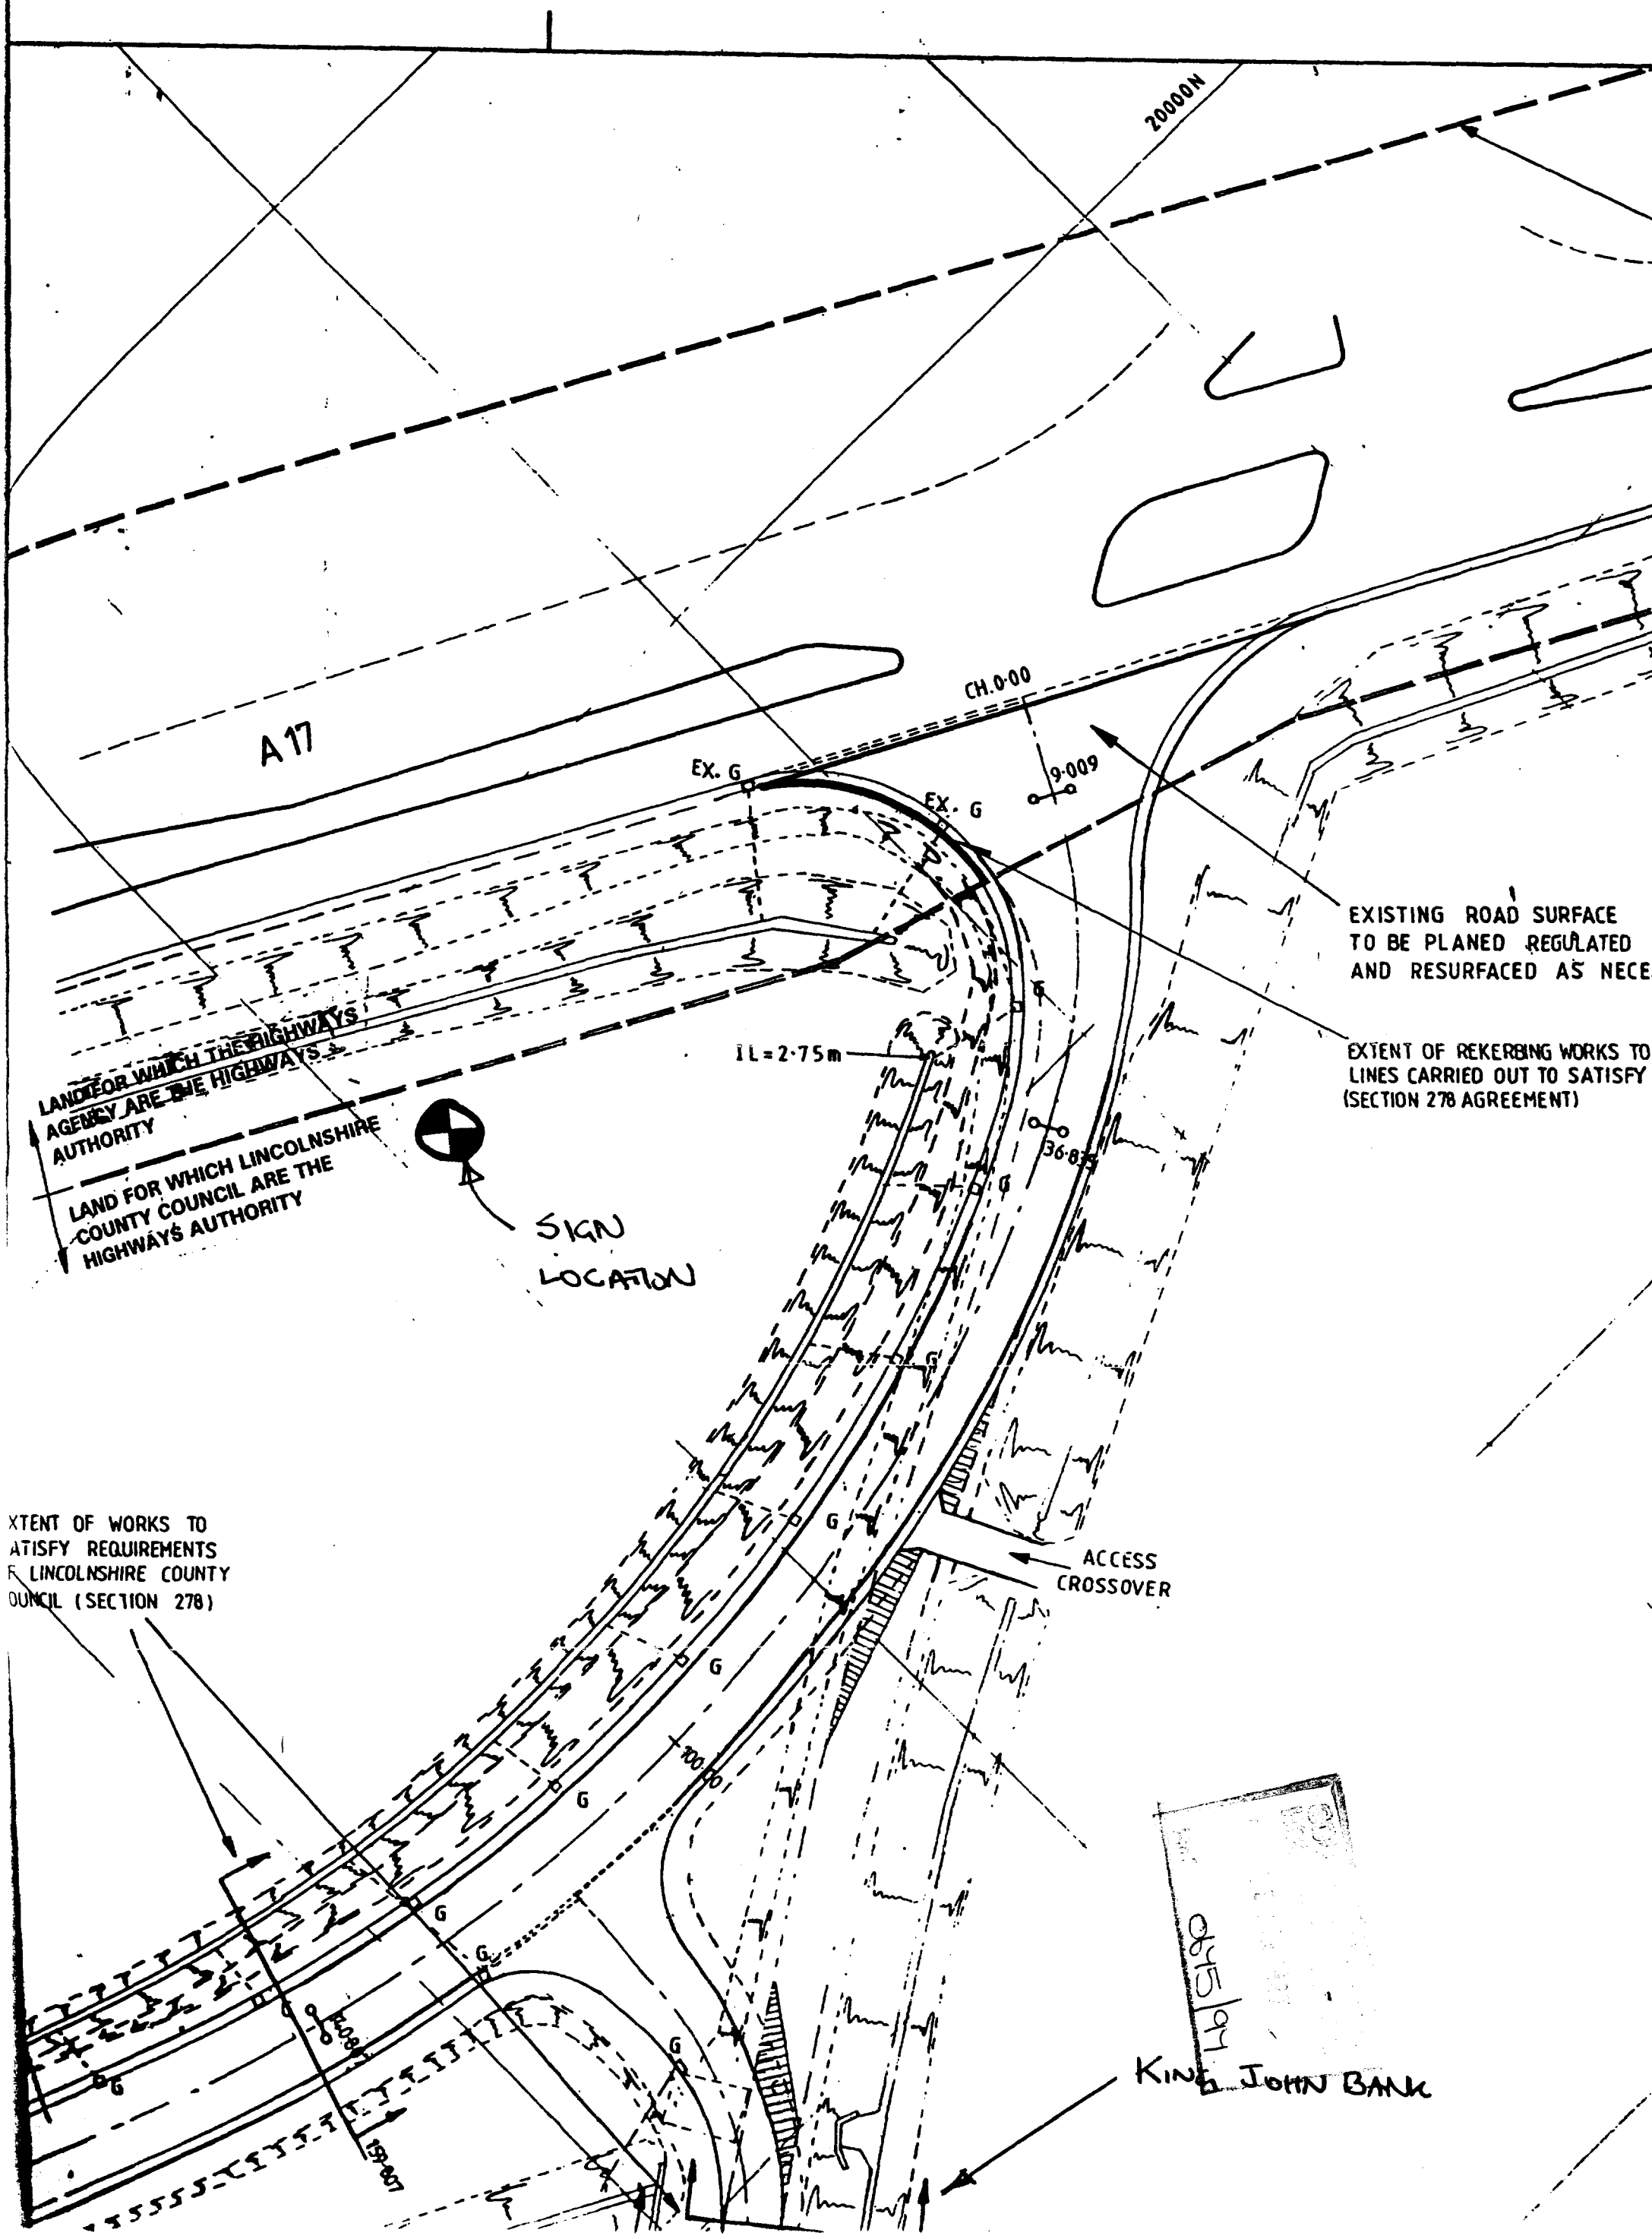

20000N
A17
CH.0·00
EX. G
9·009
EX. G
EXISTING ROAD SURFACE
TO BE PLANED REGULATED
AND RESURFACED AS NECE
EXTENT OF REKERBING WORKS TO
LINES CARRIED OUT TO SATISFY
(SECTION 278 AGREEMENT)
IL=2·75m
36·83
LAND FOR WHICH THE HIGHWAYS
AGENCY ARE THE HIGHWAYS
AUTHORITY
LAND FOR WHICH LINCOLNSHIRE
COUNTY COUNCIL ARE THE
HIGHWAYS AUTHORITY
SIGN
LOCATION
XTENT OF WORKS TO
ATISFY REQUIREMENTS
F LINCOLNSHIRE COUNTY
OUNCIL (SECTION 278)
ACCESS
CROSSOVER
KING JOHN BANK