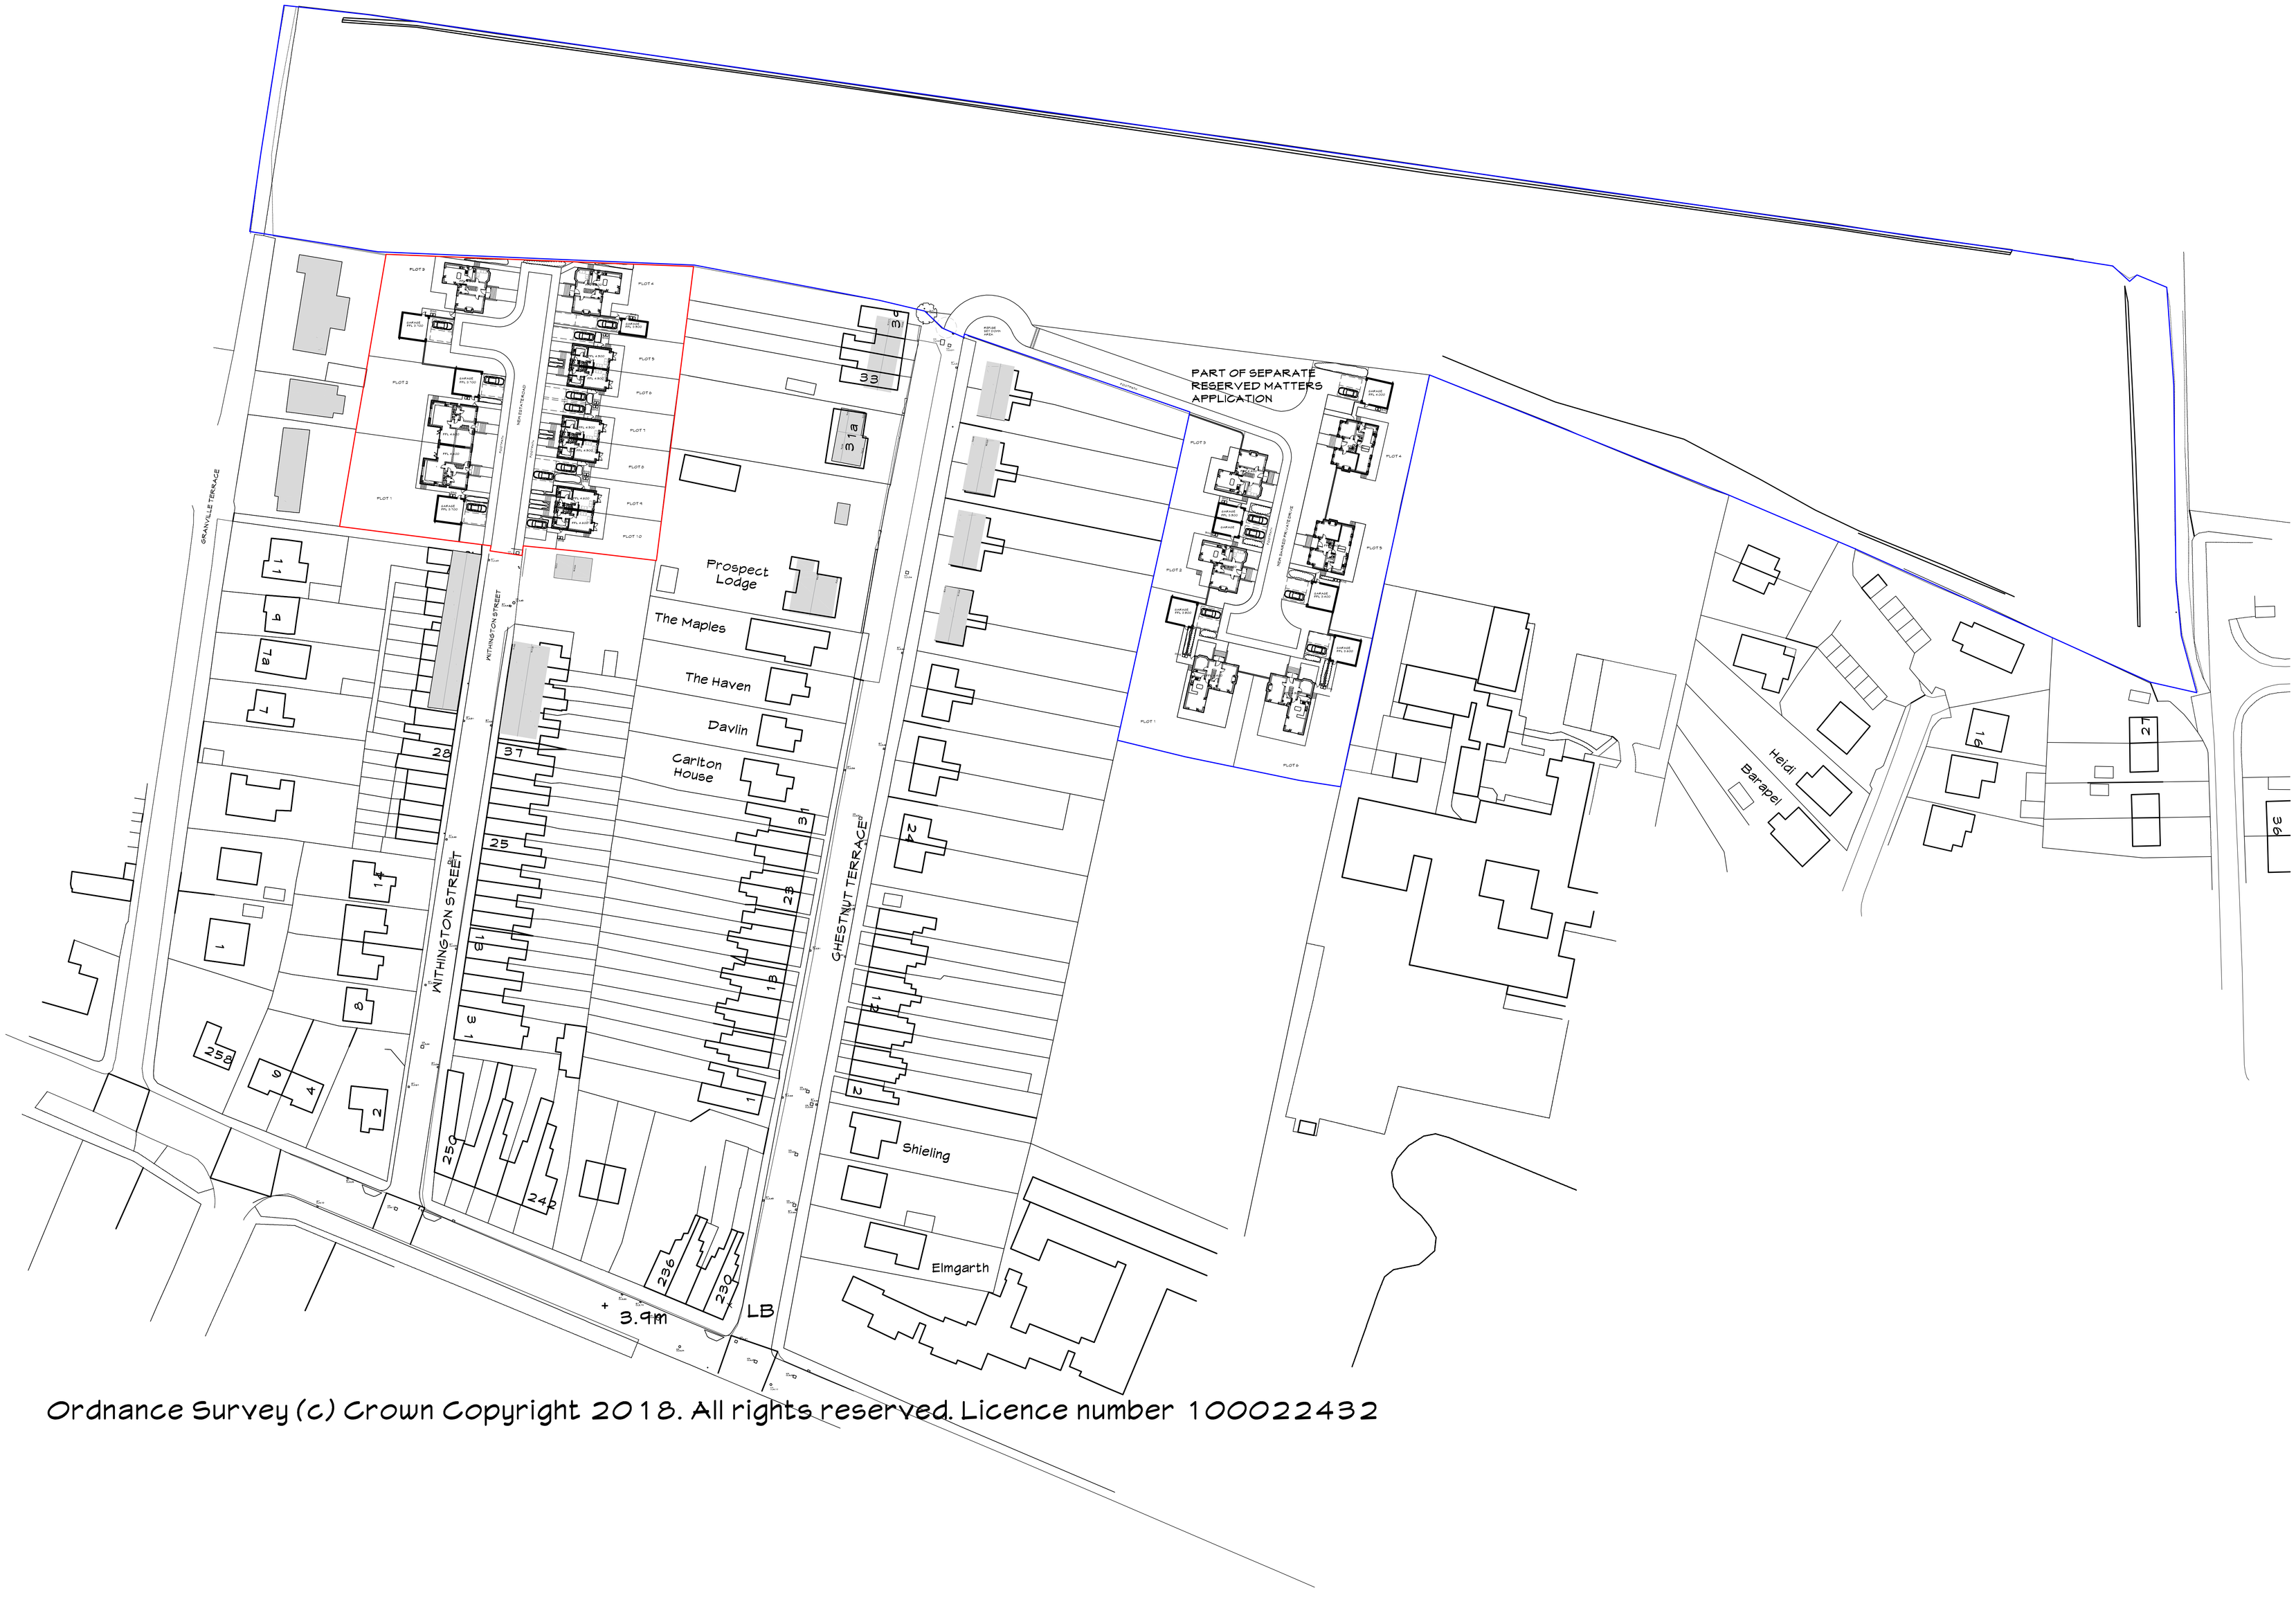


Ordnance Survey (c) Crown Copyright 2018. All rights reserved. Licence number 100022432

Rev	Date	By	Description

ABDS ltd
architectural consultants

Midlands
1st Floor
15 St Cuthberts St.
Bedford
Beds
MK40 3JB

Southern
Boscarnon Farmhouse
St Keverne
Cornwall
TR12 6NU

Tel: 0845 2242367
Email:admin@abdsswanlakes.co.uk

PROJECT
PROPOSED RESIDENTIAL DEVELOPMENT
SUTTON BRIDGE

DRAWING
PROPOSED BLOCK PLAN
('LAND OFF WITHINGTON ST.)

SCALE: 1:500@A0	DATE: 14.6.2019
DRAWN BY: ADB	CAD Ref: xxxxxxxxxxxx

DWG No: LH/SB/19/010 -