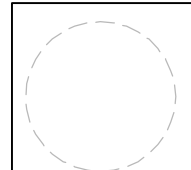
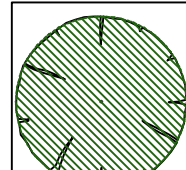
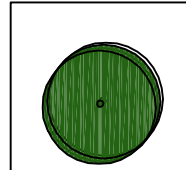
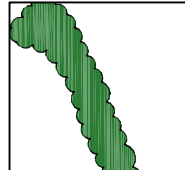
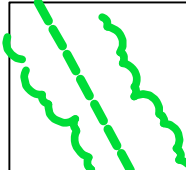
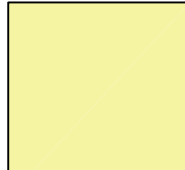
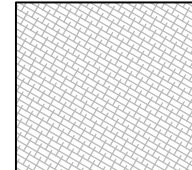
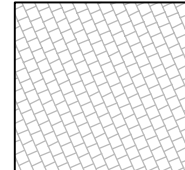
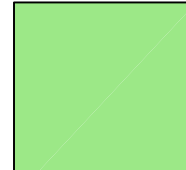
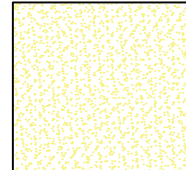
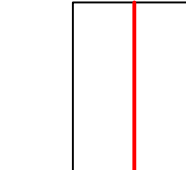
 
 
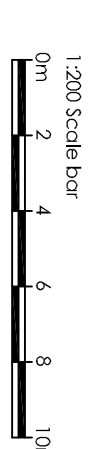
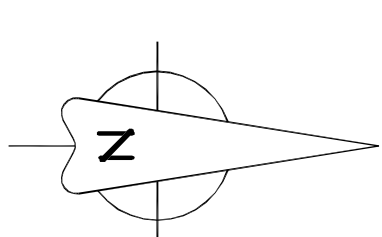


KEY
 TREE REMOVED
 EXISTING TREE RETAINED
 NEW TREE PLANTING
 SHRUB PLANTING
 NEW HEDGE PLANTING
 MARSHALLS SAXON BUFF PAVING SLABS
 MARSHALLS INDIAN SANDSTONE BUFF MULTI 22mm THICK PAVING
 DRIVESETT ASBESTRORIA DARK 50mm THICK PERMEABLE BLOCK PAVING
 MARSHALLS TALINIA PRIORA 60mm THICK PERMEABLE BLOCK PAVING
 GRASS SEEDBED / TUFTED AREAS
 PEA GRAVEL
 1.800mm HIGH BRICK WALL WITH 2.24 HIGH X 450MM LONG PERFORATED HEIGHT LOCATED 1.800mm FROM HIGH TRELLIS PANELS SET BETWEEN
 1.800MM CLOSE BARTERED FENCE WITH 1.800MM HIGH TRELLIS PANELS ABOVE
 EXG. LEVEL
 PROPOSED LEVEL

[illegible]