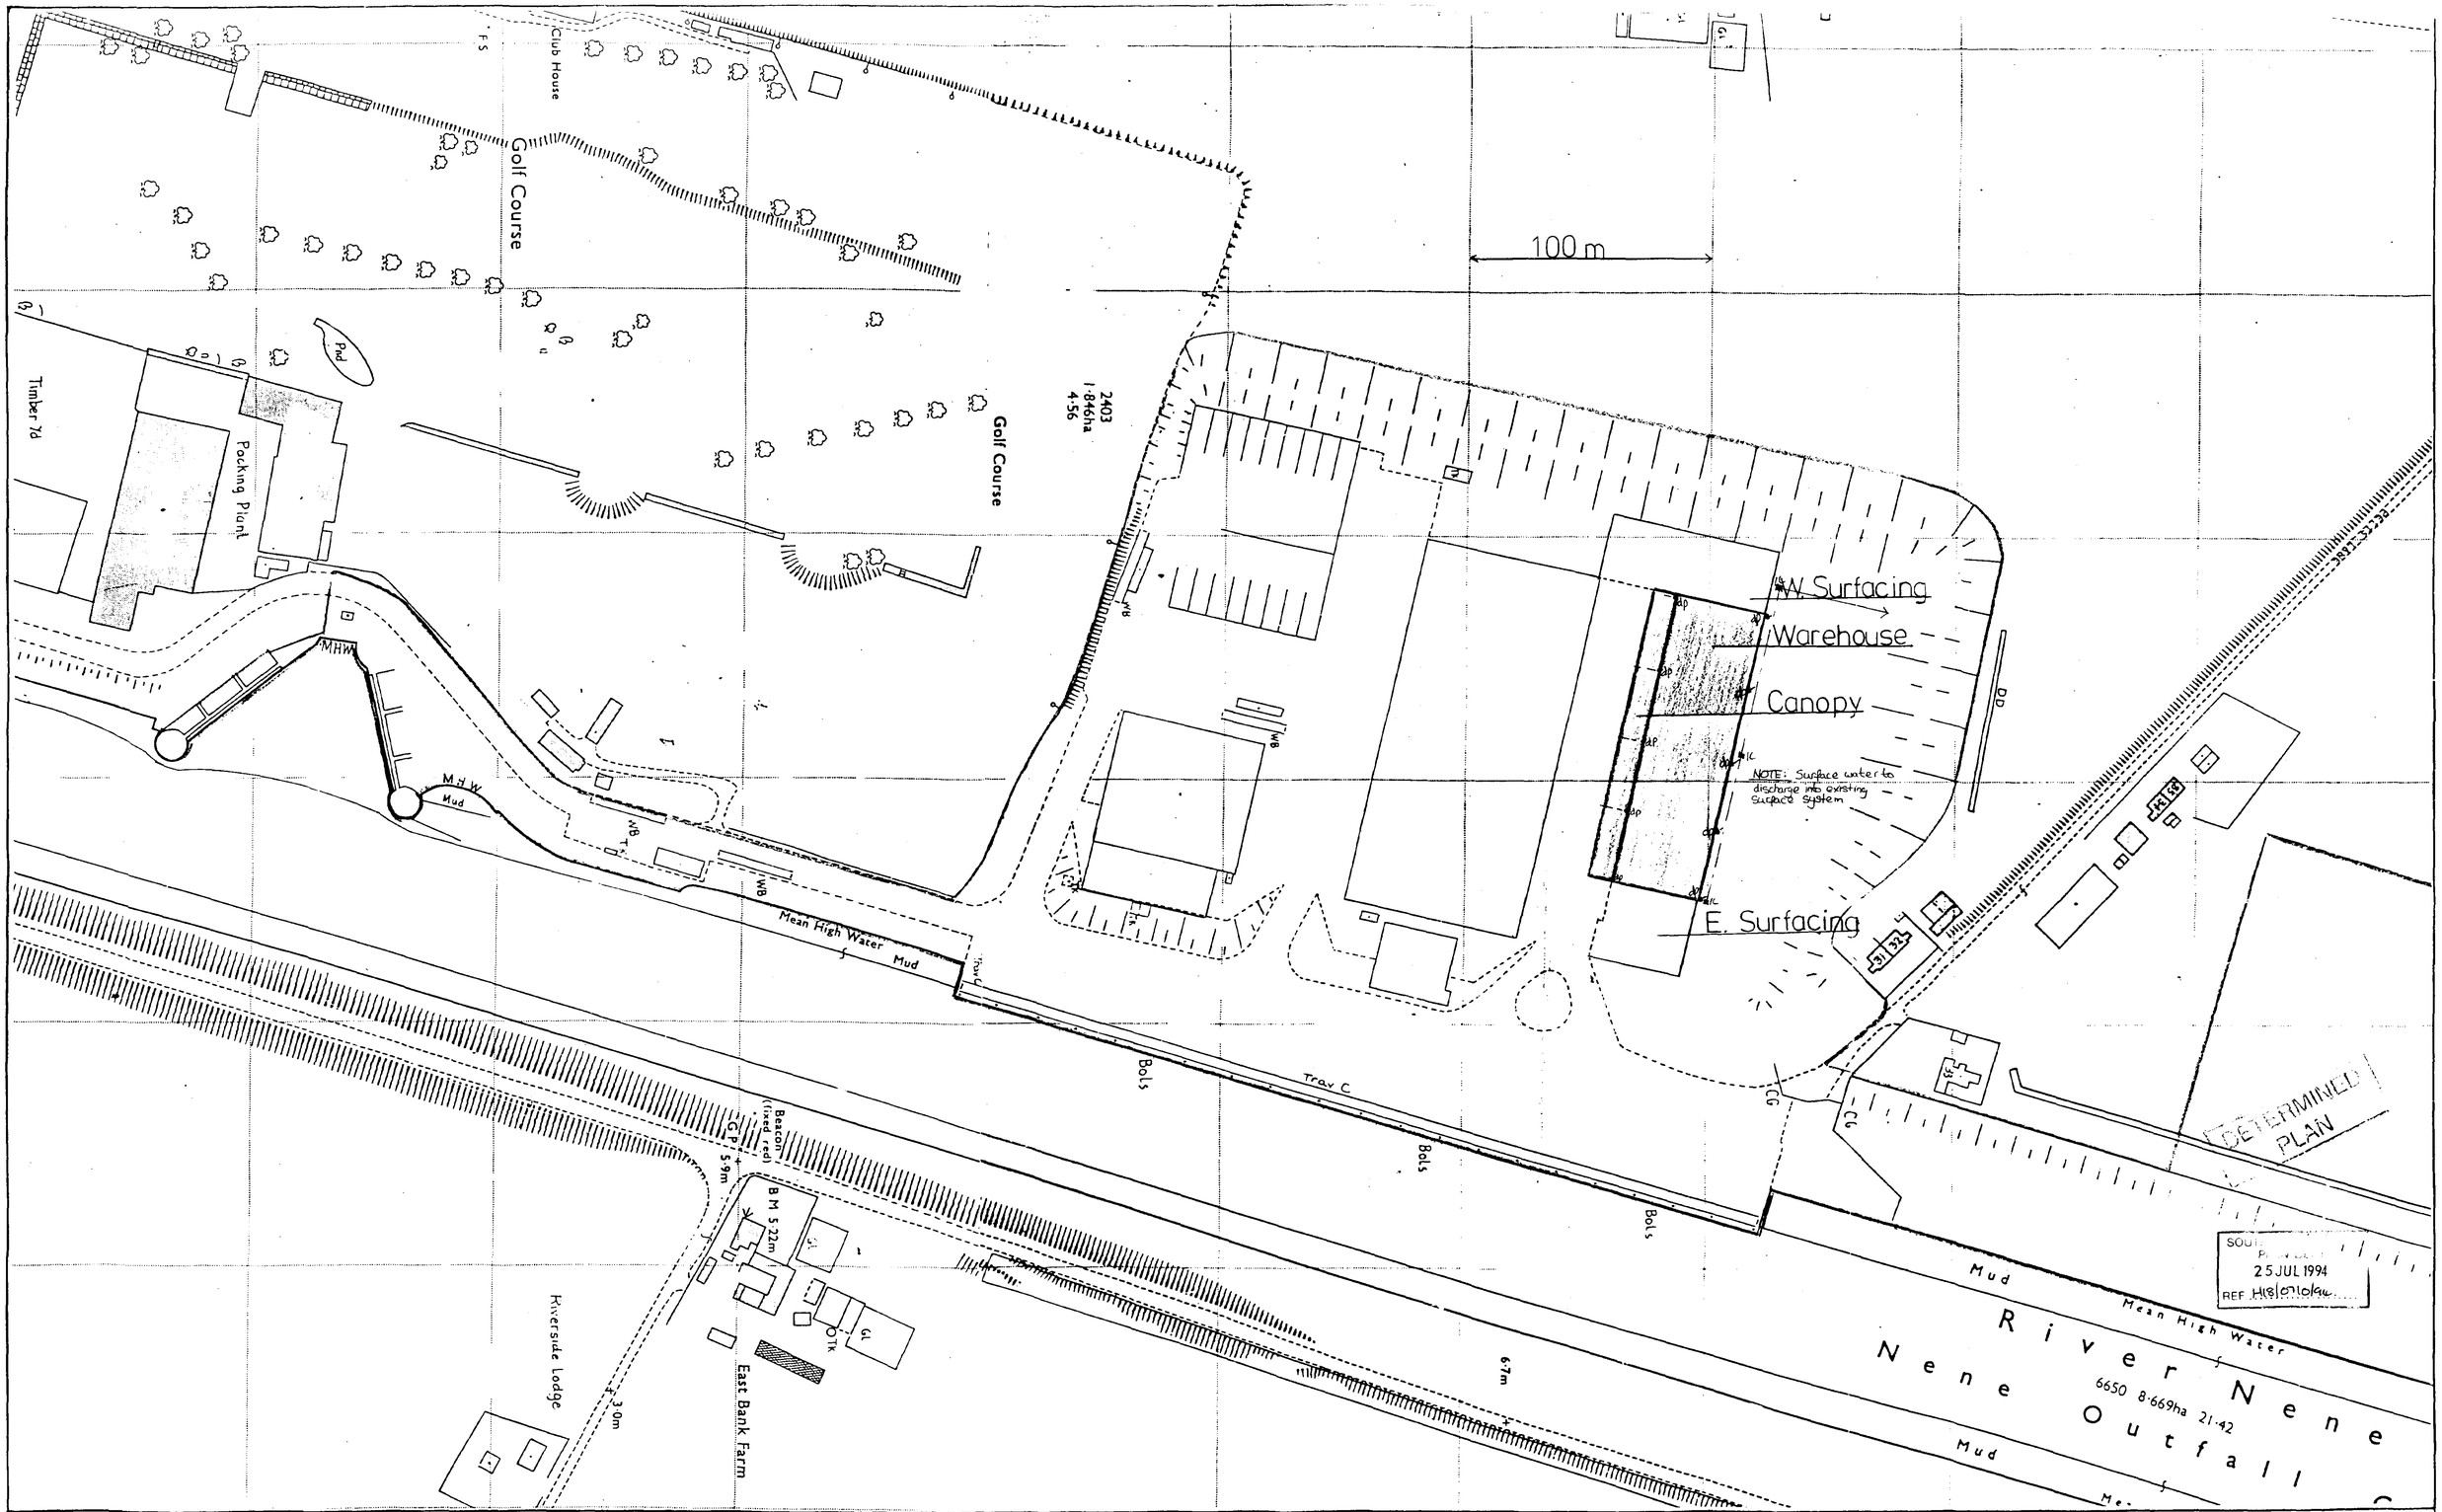


Rev	Amendments	By	Date	Checked
A	PROPOSED WAREHOUSE ADDED	CKT	11/7/94	

SIMON STORAGE


Simon Storage Group Ltd.
Knowles House
Cromwell Road
Redhill, Surrey RH1 1RU
Tel: 0737 778108

Drawn CKT | Scale 1:1250
Checked | Approved | Date


PORT SUTTON BRIDGE
West Bank, Sutton Bridge
Spalding, Lincs. PE12 9QR
Tel: 0406 351133

PROPOSED NEW WAREHOUSE


Drg. No PSB/P/002 | REV.

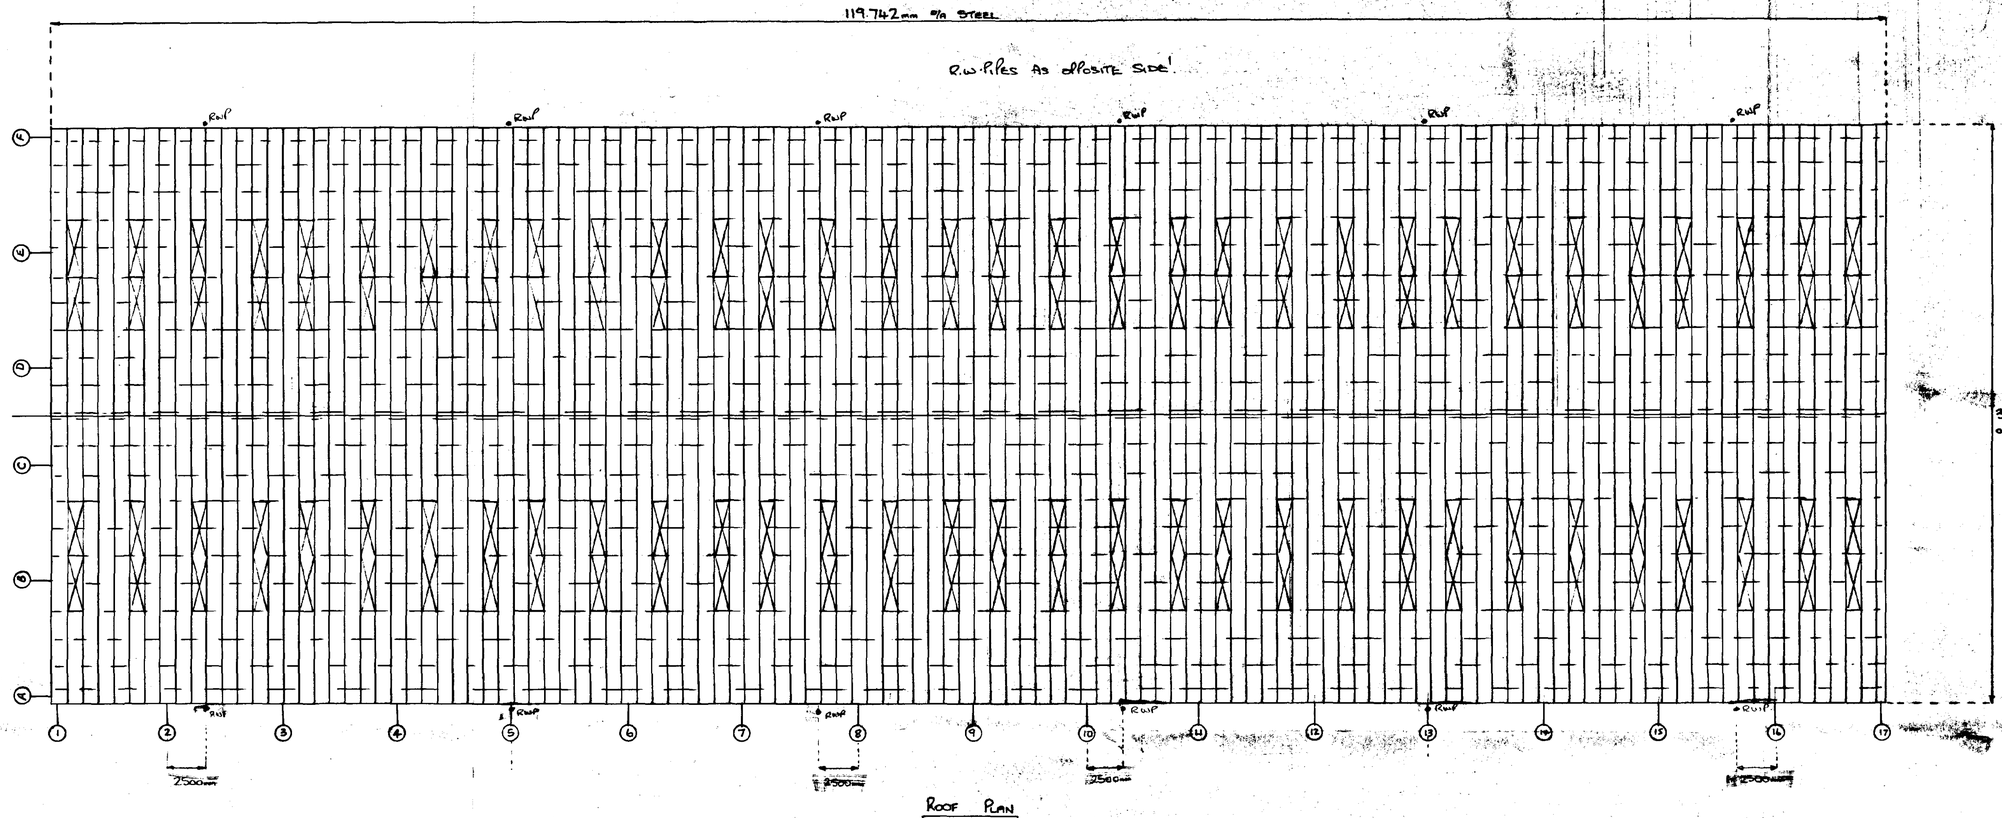

ROOF PLAN

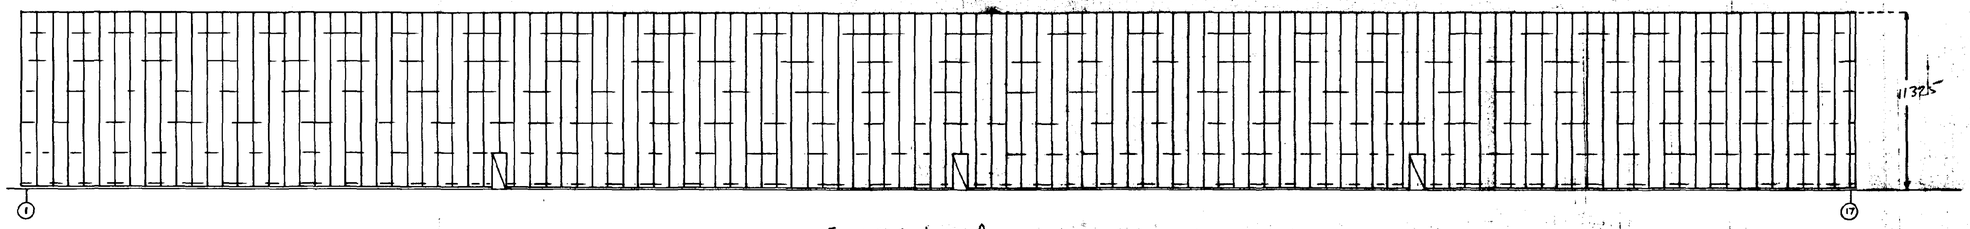

ELEVATION LINE A

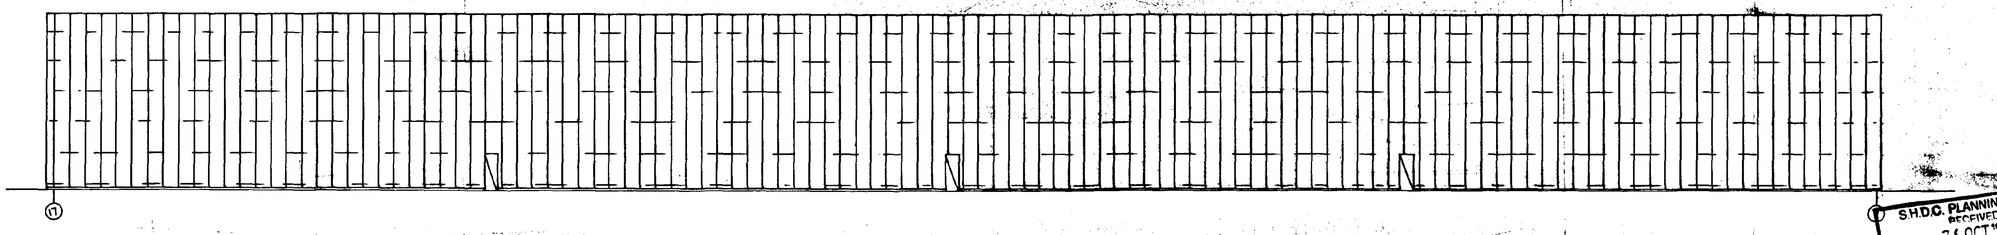

ELEVATION LINE P

DRAWING NO.

GREEN CLADDING HIGH ROAD, WHAPLODE, SPALDING, LINCS, PE12 6TL.

Tel. HOLBEACH (0406) 370761
Fax. HOLBEACH (0406) 370761

GENERAL NOTES

CLADDING NOTES

Roof
0.7mm P.C.STEEL CLADDING AND DECKING CC1000 OUTER SHEET COLOUR MOORLAND GREEN 12-B-21 TOGETHER WITH 80mm FIBREGLASS, 25mm FERRULE 60mm ZED SPACERS ON 0.4mm CL1000 LINER PANEL COLOUR WHITE.
230mm END LAPS TO EXT SHEET. ALL LAPS SEALED
ALL INTERNAL LAPS TAPED.
BREATHER MEMBRANE FITTED BETWEEN F.G. AND OUTER SHEET. BREATHER TO BE LAPPED BY 150mm
10% DOUBLE SKIN G.R.P SITE ASSEMBLED ROOFLIGHTS (CLASS 3 OVER)
POSITIONED AS SHOWN.

Vertical
0.55mm P.C. STEEL CC1000 WITH 150. END LAPS
COLOUR MOORLAND GREEN 12-B-21
80mm FIBREGLASS, 25mm FERRULE 60mm ZED SPACER 0.4mm CL1000 LINER PANEL COLOUR WHITE.
0.7mm P.C.S. FLASHINGS COLOUR MOORLAND GREEN
SHEETS TO SIT ON 150mm HIGH BLOCK
WELL & S/S DRIP FLASHING.

Rainwater goods
14 No GALV. R.W. VALLEYS & CHEMBED JOINTS TO CONNECT TO 150 DIA PIPES
0.7mm P.C.S. STREAMLINE GUTTER TO GRIDLINE'H' WITH 150mm P.P.S.
ALL PIPES TO HAVE RODDING ACCESS.
COLOUR OF P.C.S. GUTTER GOOSEWING GREY BS 10-A-05.

REVISIONS	BY	DATE

	SGN	DATE
SCALE		
DRAWN BY	[illegible]	10/10/94
CHKD I/C D.O.		
CHKD CLADDING CONTRACTS MANAGER		

DRG ISSUED TO

CM.	SA.	SV.	SB.				

ARCHITECT

CONSULTING ENGINEER

MAIN CONTRACTOR

PROJECT
SIMON STORAGE
PORT OF SUTTON BRIDGE

SITE ADDRESS


DETAILS
ROOF LAYOUT & SIDE ELEVATIONS
CLADDING LAYOUTS

S.H.D.C. PLANNING DEPT.
RECEIVED
25 OCT 1994


GREEN CLADDING

DRAWING NO. 4980 CL1.


©ARRIOTT D.O.S. 930041

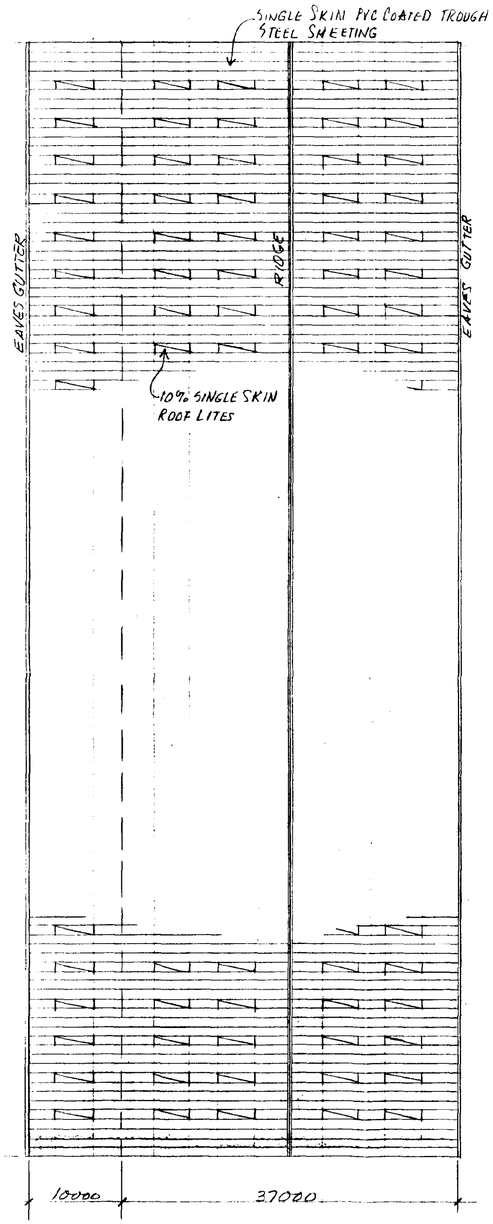


ROOF PLAN

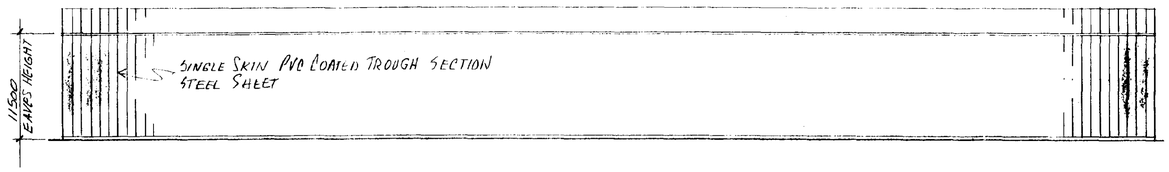


RIGHT ELEVATION

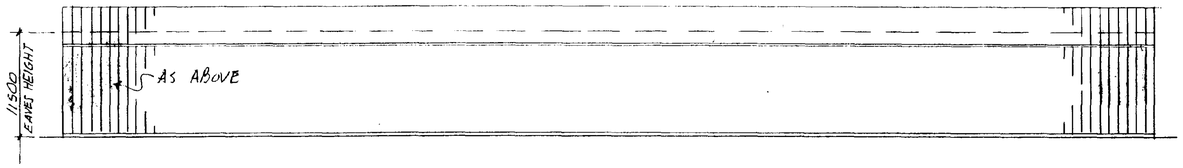

LEFT ELEVATION

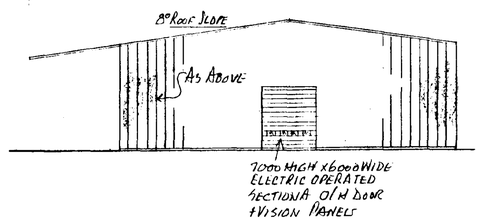

FRONT ELEVATION

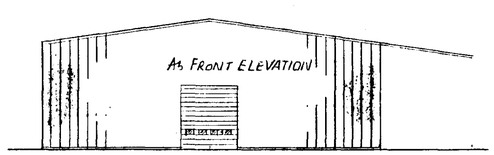

REAR ELEVATION

DETERMINED PLAN

SOUTH HOLLAND D.C.
2 5 JUL 1994
REF. H/B/ST/0194....

Rev	Description	Date

CONTRACT

DESCRIPTION
PROPOSED STORAGE BUILDING
AT PORT SUTTON BRIDGE

SCALE 1/333


DRAWN BY [illegible] DATE 19-7-94

PSB/P/002/01

SEE PIER HUMPHREYS
MR KEMP.
UNSUPPORTED CANOPY
OVERALL HEIGHT -14-1 m.

UDO 2126/93

1. This plan is for identification only.
2. This plan is prepared from the Ordnance Map with the sanction of the Controller of HM Stationery Office. Crown Copyright Reserved. Licence No. ES 776513.

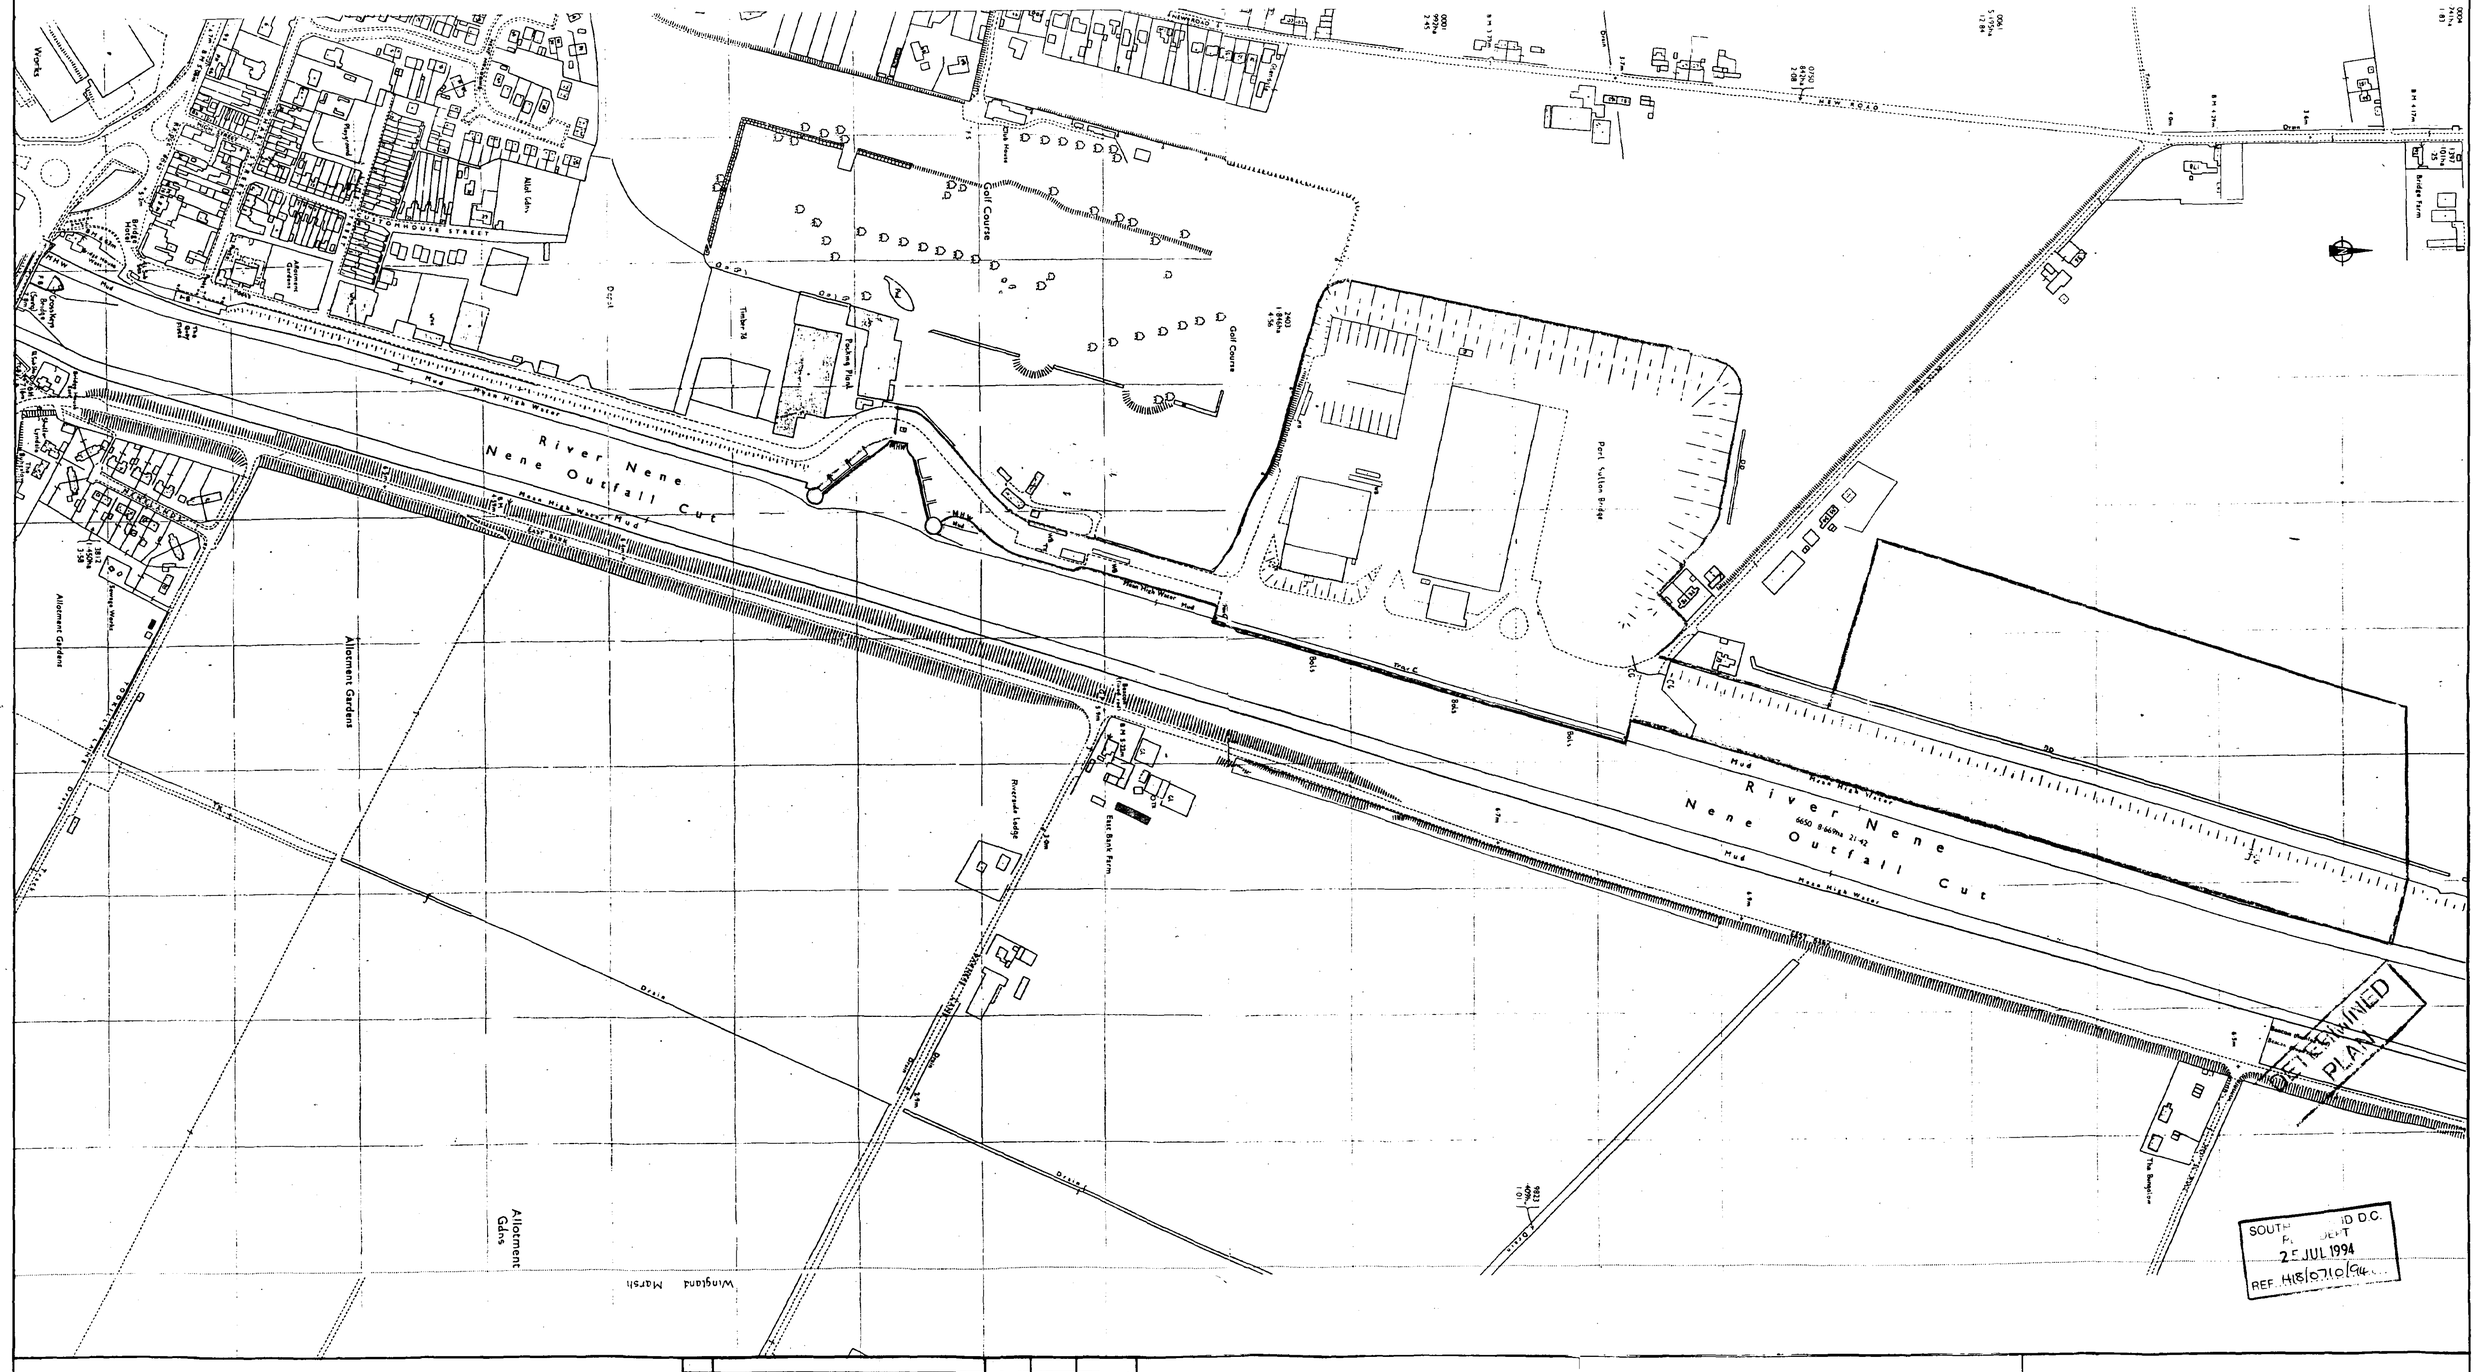
River Nene
Nene Outfall Cut
Golf Course
Port Sutton Bridge
Allotment Gardens
Allotment Gdns
Wingland Marsh
East Bank Farm
Riverside Lodge
Mean High Water
Mud
Packing Yard
Timber Yd
Bridge Farm
The Bungalow
Works
Drain
Ditch
Bank
Path
Track
MHW
Sewage Works
