


The fence will be constructed of 2¹/₄ mtr fence posts that are 8cm x 8cm thick. These will be cemented into the ground by 50-60 cm. We will be joining these with 8cm x 2.5cm thick rails and then the featheredge will be screwed onto them.

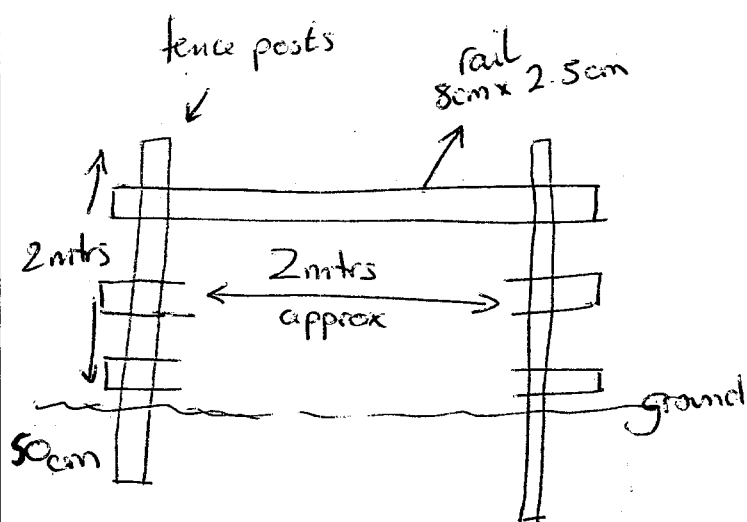

DEFINED
PLAN

Planning & Development
01
Ref 714/02