



1:10 DOOR & FRAME DETAILS

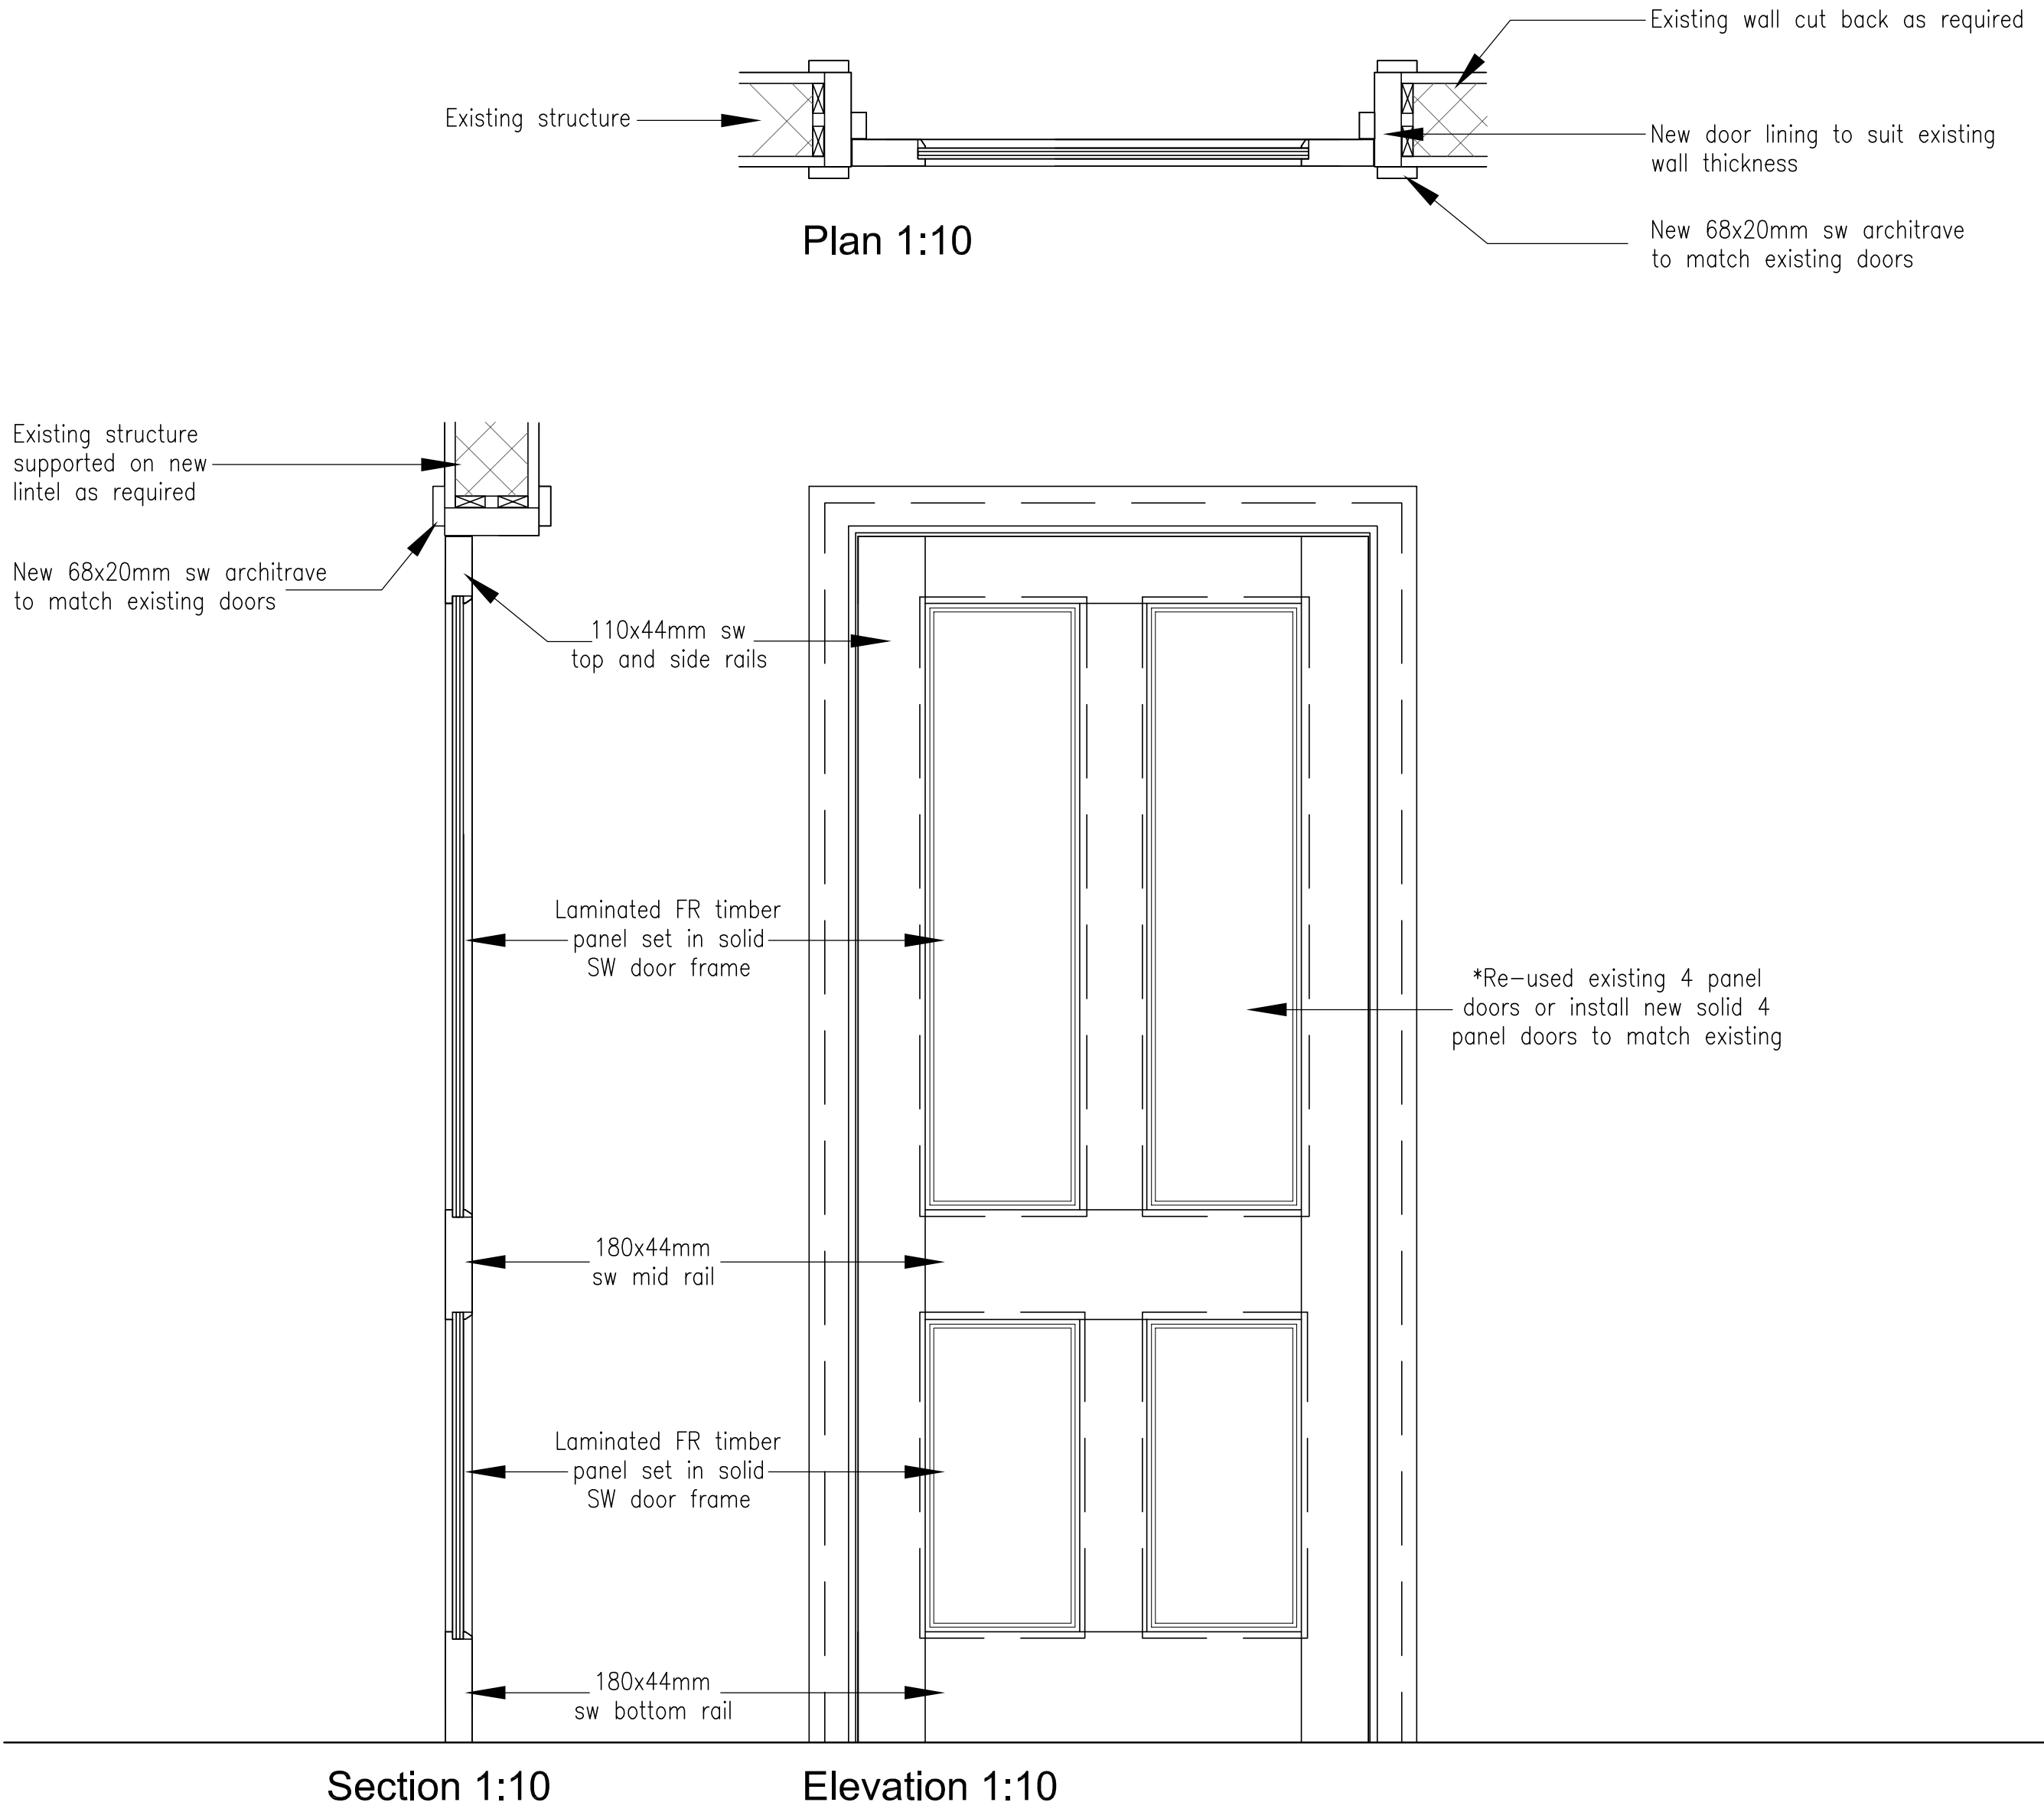

EXISTING DOOR

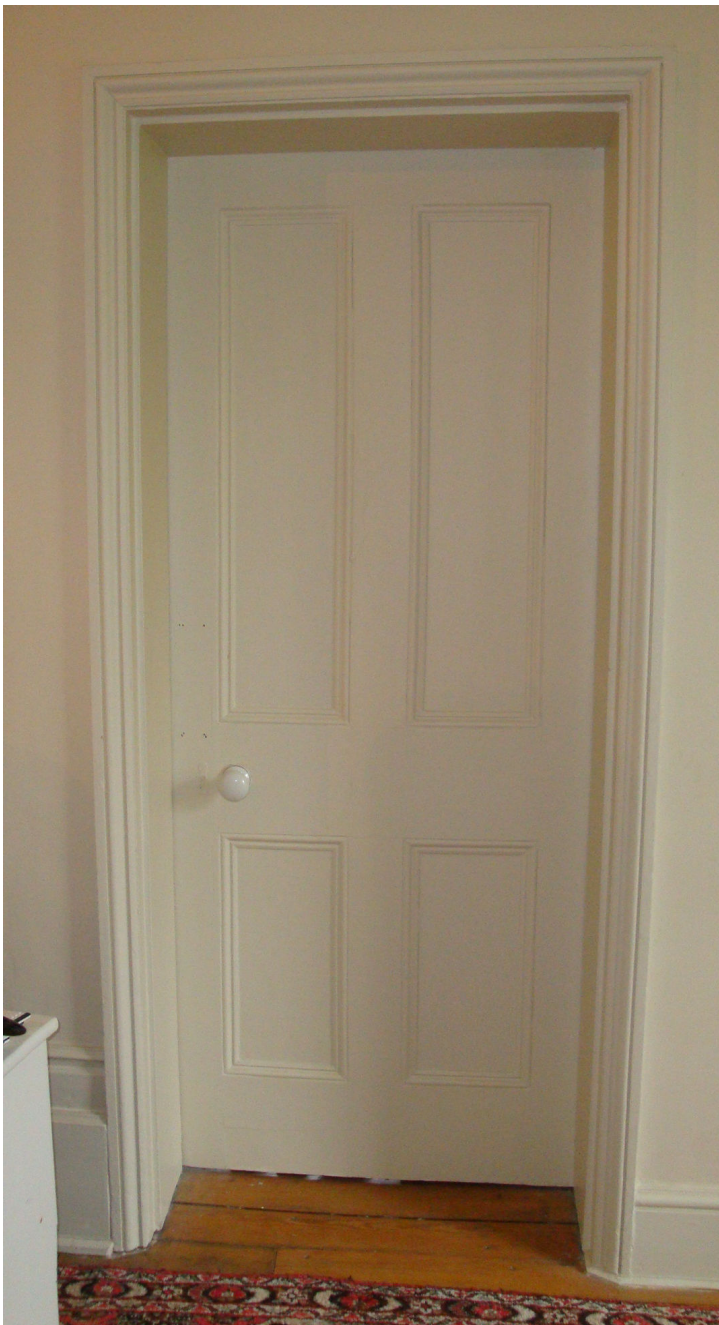

PeterHumphreyAssociates^{Ltd.}

ARCHITECTURAL DESIGN AND BUILDING


PROJECT
PROPOSED INTERNAL ALTERATIONS TO DWELLING (LISTED BUILDING)
SITE
NENE LODGE
EAST BANK
SUTTON BRIDGE
LINCS
PE12 9YT

DRAWING
CONDITIONS DRAWING

CLIENT
Mr & Mrs Proctor

DATE July 2016 SCALE As Shown JOB No. 4970/06

DO NOT SCALE FROM THIS DRAWING
COPYRIGHT: THIS DRAWING MUST NOT BE ISSUED, LOANED OR COPIED WITHOUT THE CONSENT OF PETER HUMPHREY ASSOCIATES

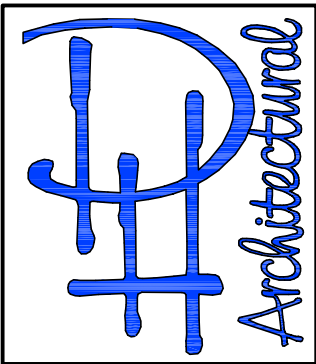

PeterHumphreyAssociates

ARCHITECTURAL DESIGN AND BUILDING

TELEPHONE: 01945 466 966

FAX: 01945 466 433

E-MAIL: info@peterhumphrey.co.uk

30 OLD MARKET WISBECH CAMBS PE13 1NB

Fenland District Council

Building Design Awards

Building Excellence in Fenland

Category Winner 08.09.10

Overall Winner 2010