

Revisions


notes

NB: The Contractor must verify all specified items with client and local authority before purchase. The contractor must be satisfied with all details and practicalities on site before commencing construction / works.

The contractor must check and verify all building and site dimensions, all sewer invert levels and road levels at connection points prior to start of works. Any discrepancies found on site must be notified to the Architect prior to works commencing.

This drawing must be read in conjunction with and checked against any structural or specialist drawings / details. (ie. from Structural Engineer)

The contractor is to carry out the works in compliance with the current Building Regulations and N.H.B.C requirements where they apply.

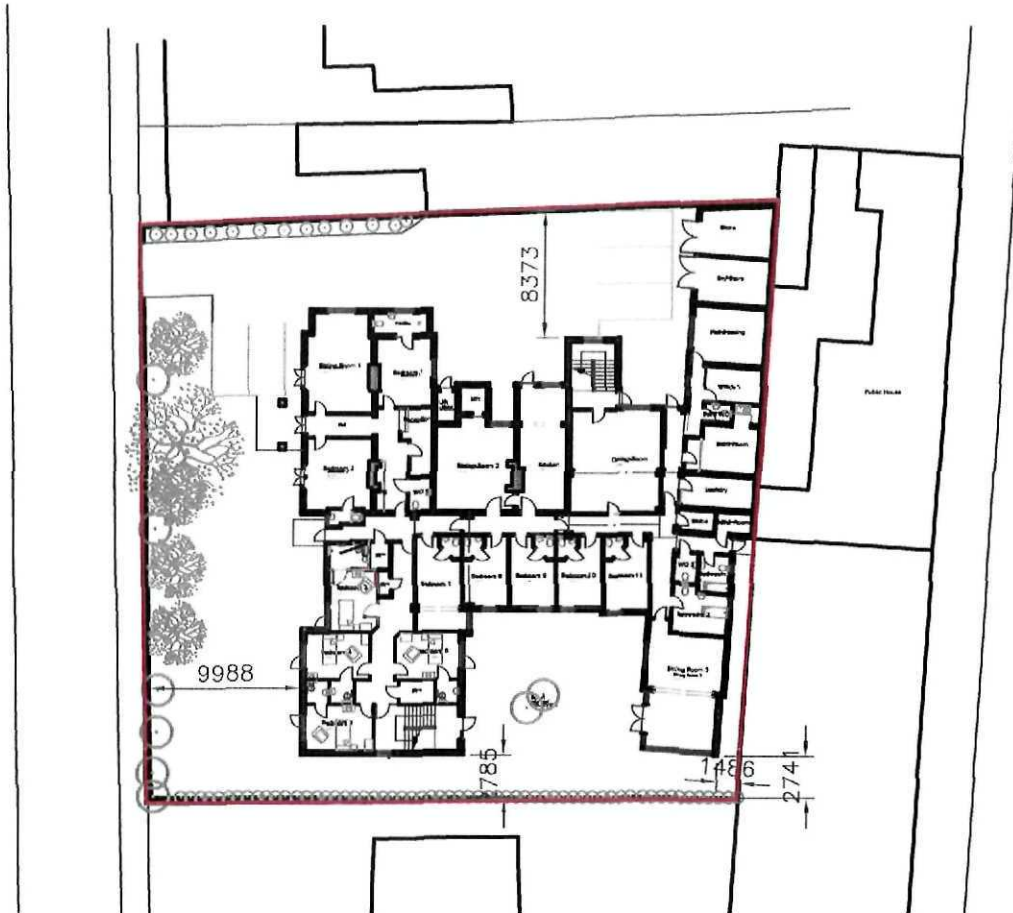

Site Plan

1:500 5 0 5 10 15 20 A4
metres

SHDC
Planning & Development

18 SEP 2009

0738-09 Kailash Ltd

Client

Title

ADL architects

Site Plan

Job

PROPOSED EXTENSION TO
SUDELEY HOUSE NURSING
HOME SUTTON BRIDGE
SPAWLDING

Drawn JC

Approved DJF

Date JUN 09

Scale @ A1 1:500

© Reserved

Drawing No K22/0931-06

Rev

Chartered Architects
12 Church Street Windermere Cumbria LA23 1AQ - UK
Tel: +44 (0) 15394 43721 Fax: +44 (0) 15394 46728
www.adlarchitects.co.uk

RIBA

ARCHITECTURAL DESIGN LIMITED