



© Crown copyright, All rights reserved. 2021. Licence number 0100031673. AP source: Esri, DigitalGlobe, GeoEye, i-cubed, USDA, USGS, AEX, Getmapping, Aerogrid, IGN, IGP, swisstopo, and the GIS User Community

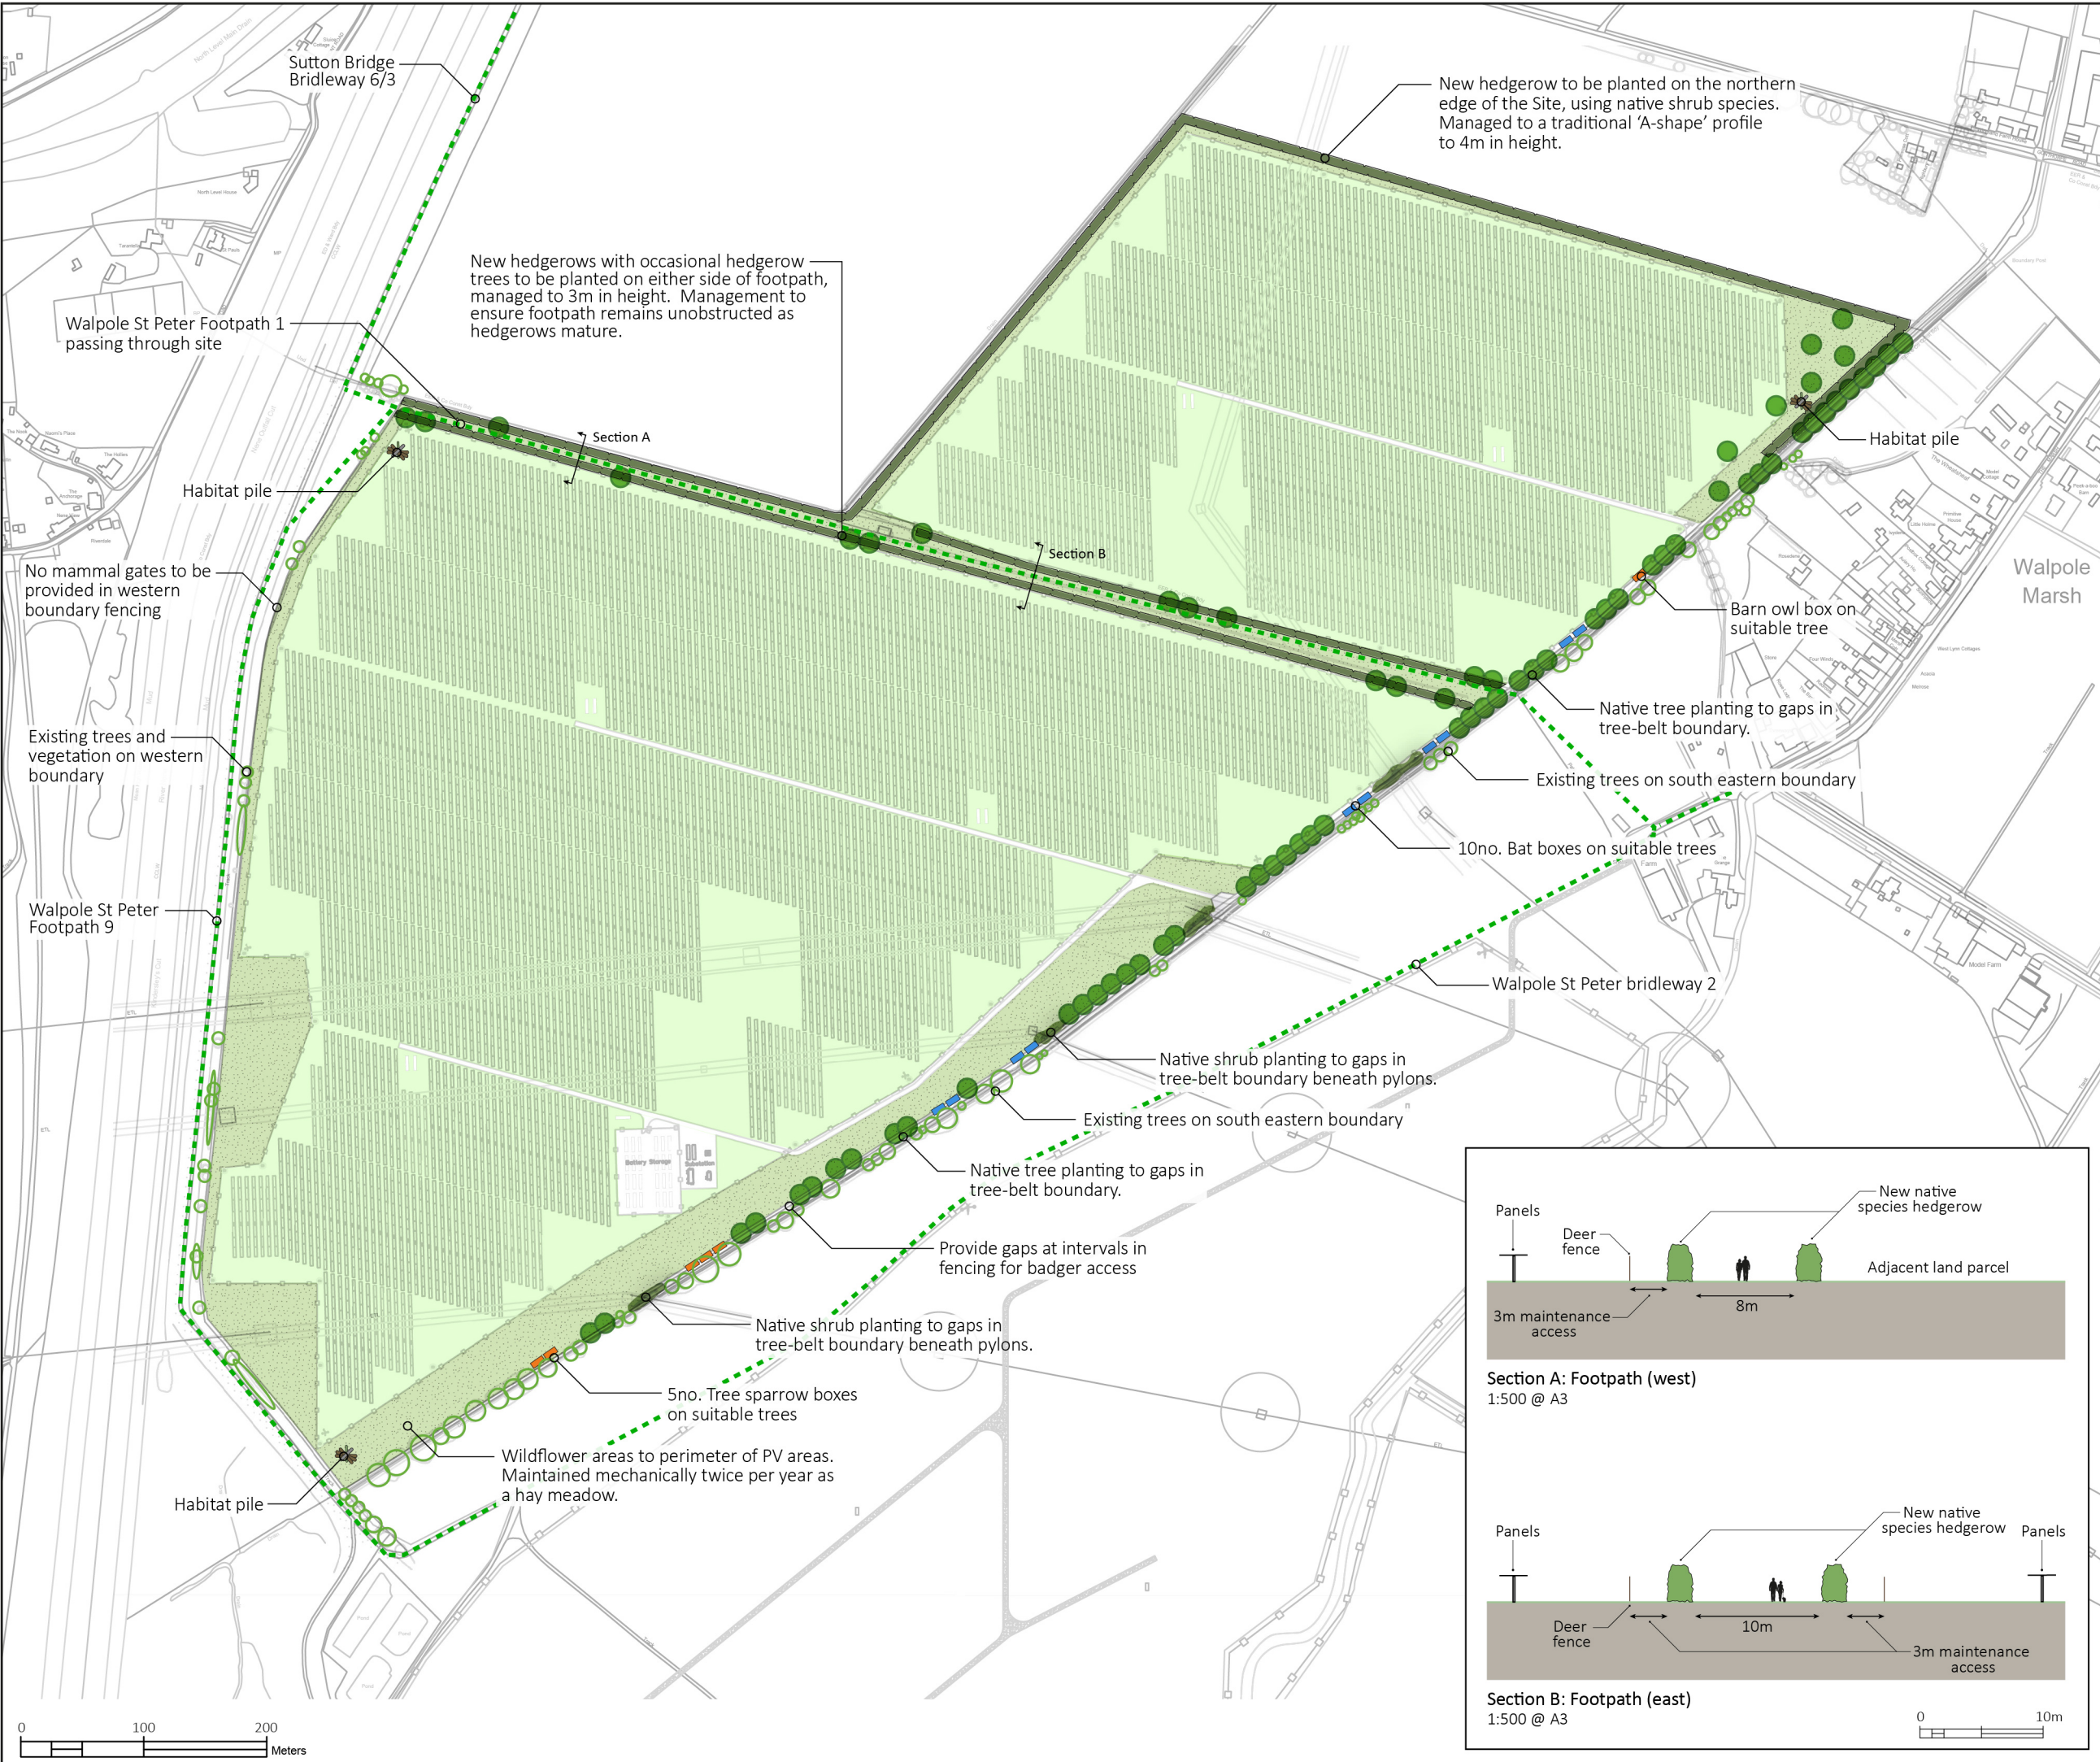

-  Existing trees and vegetation retained
-  Proposed planting to south eastern boundary with native trees
-  Proposed planting to south eastern boundary with native shrubs beneath pylons
-  Proposed native species hedging
-  Proposed species-rich wildflower grassland
-  Proposed grazed meadow grassland below panels
-  Public rights of way adjoining or passing through the site
-  Habitat pile
-  Bat boxes
-  Bird boxes for sparrows and owls

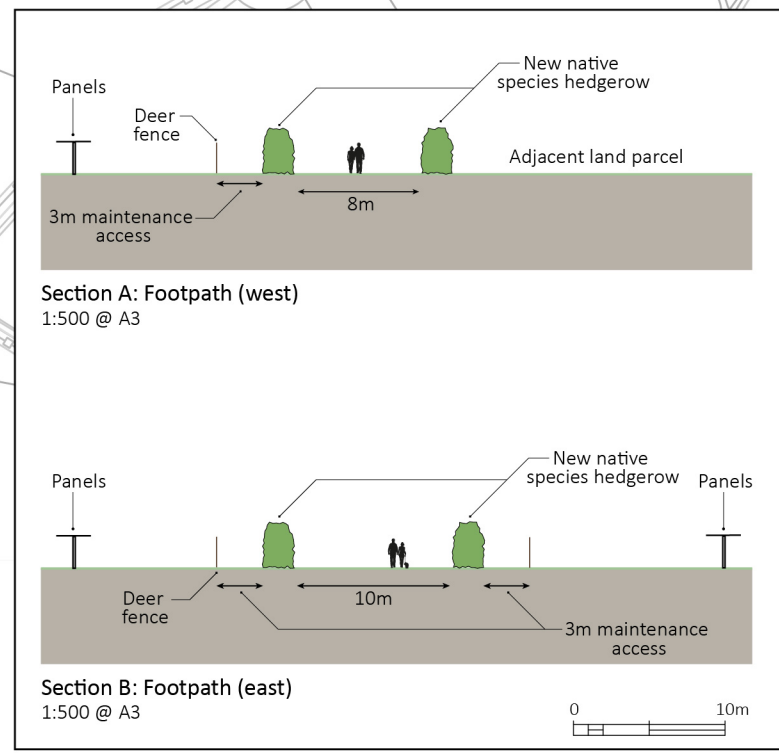

Revision	Date	Notes
A	22/06/21	Existing vegetation on W boundary added and N hedgerow extended.
B	09/08/21	Layout and landscaping amendments to E corner.
C	30/09/21	Amendments to EA comments.
D	06/12/21	Amendment to footpath screening following LPA comments.
E	07/12/21	Section amendments.

Project: Gunthorpe Road

Title: Landscape and Ecological Enhancement Plan

Date: 22 June 2021

Ref: 1284/10

Scale: 1:5000 @ A3

