



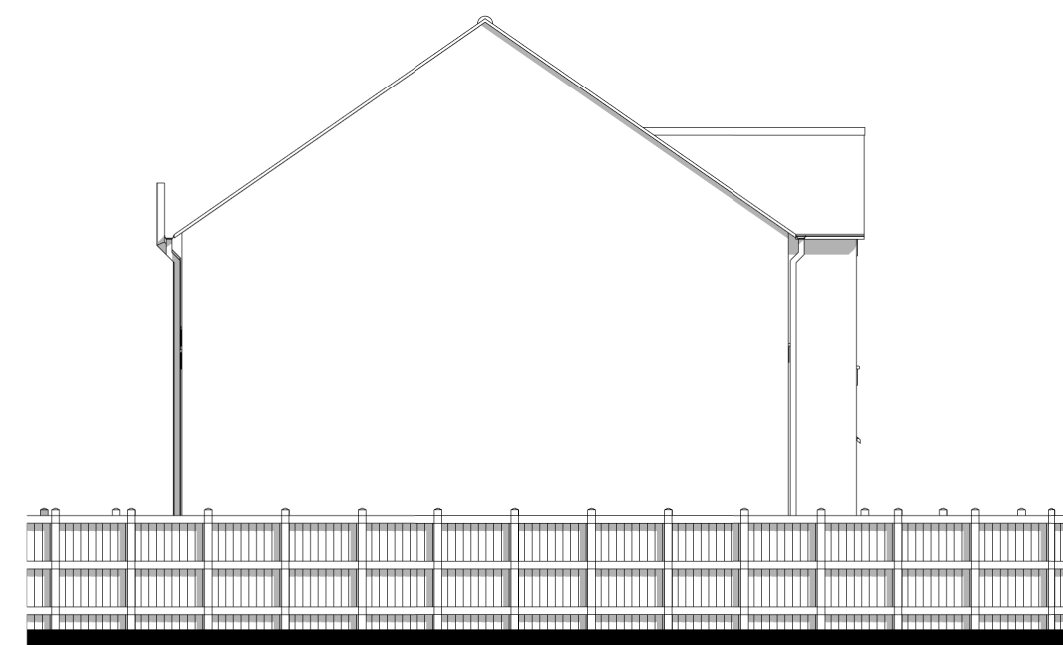


Side Elevation 1

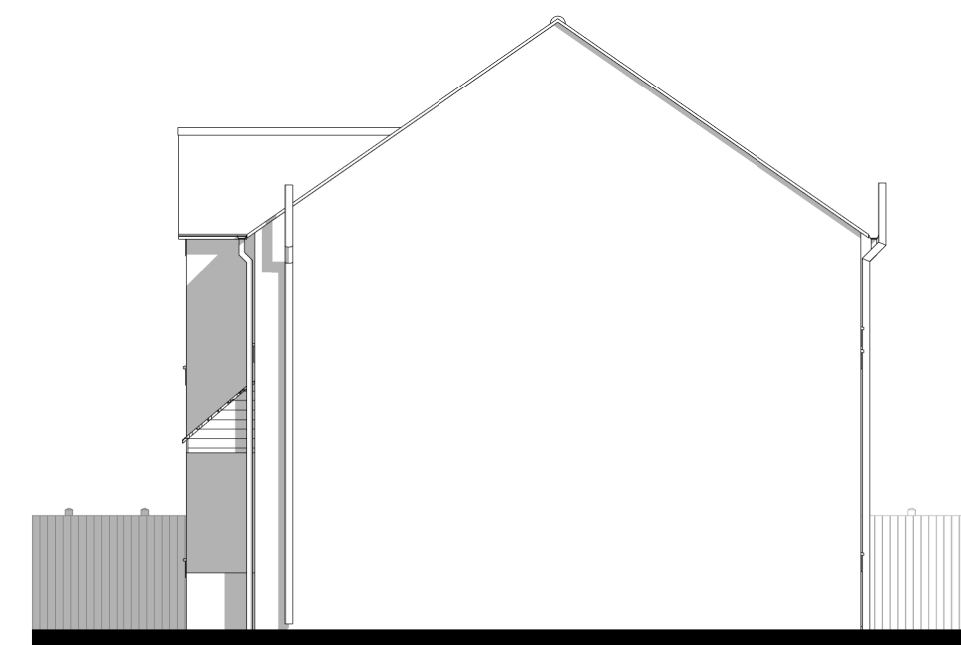

Rear Elevation


Side Elevation 2

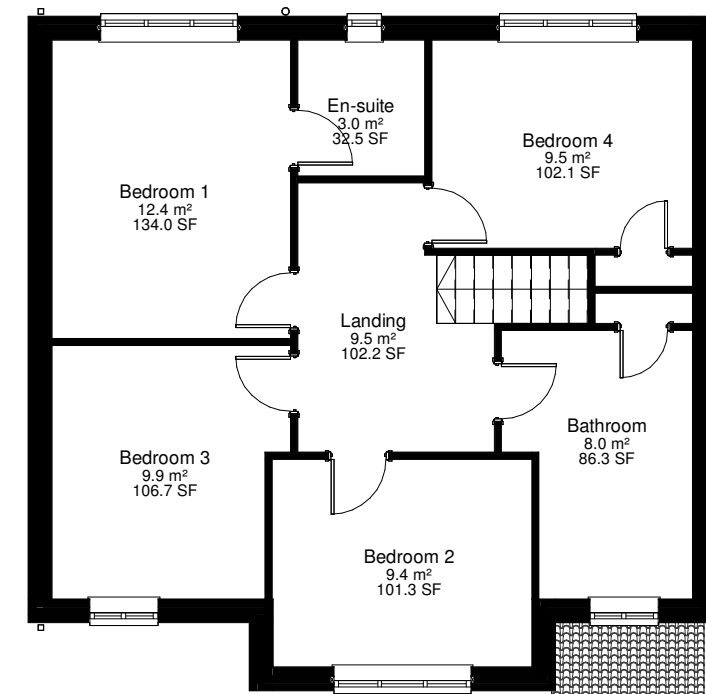

Ground Floor

1 : 100

First Floor
1 : 100

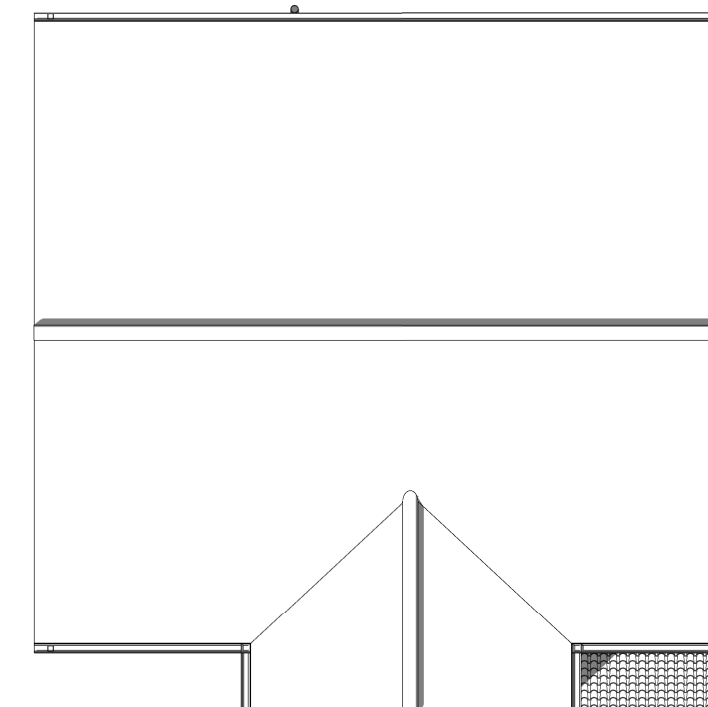

Roof Plan

Walls: Common red brick
Roof: Grey cement pantile
Rain water goods: White PVC
Fascias: White PVC
Window and Doors: White PVC

DO NOT SCALE UNLESS FOR PLANNING PURPOSES. ALL DIMENSIONS STATED MUST BE VERIFIED ON SITE. THE DESIGNER MUST BE ADVISED OF ANY DISCREPANCIES PRIOR TO ANY ITEM OF WORK BEING PUT IN HAND. THIS DRAWING MUST BE READ TOGETHER WITH THE SPECIFICATION, BILL OF QUANTITIES AND RELATED DRAWINGS. THIS DRAWING IS FOR INFORMATION PURPOSES ONLY AND MUST NOT BE USED FOR CONSTRUCTION.

[illegible]

STATUS	PURPOSE OF ISSUE PLANNING
--------	------------------------------

DESIGNER

PEMA
DESIGN CONSULTANCY

CLIENT
Mr Robert Smith


PROJECT

5A Kinderley Close, Sutton Bridge, Spalding
PE12 9PZ Proposed Single Storey Side
Extension

TITLE


Existing & Proposed Plans and Elevations

DRAWN BY GM		CHECKED BY PE MA		DATE 31.07.2025	
 indicated		SHEET A1		FILE PATH D:\10m\2025\drawings\HP602_10m_CUBEST PROJECT\10187_SA 10187_Sheet_Cloud\10187_SA_Windology_Cloud_A1.rvt	
DRAWING NUMBER 10187 HP602					REV

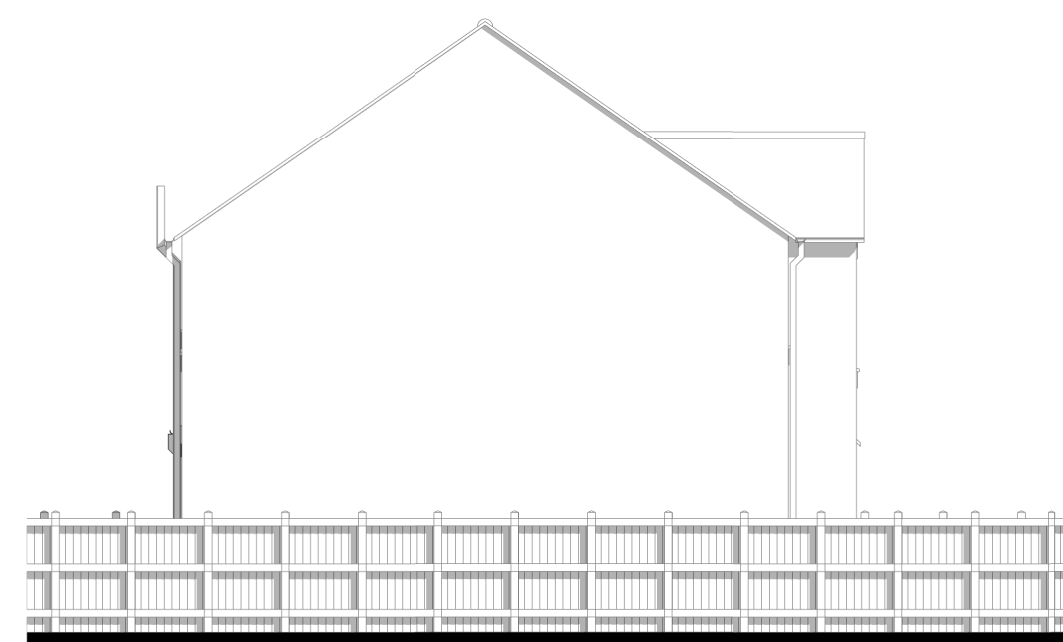


Front Elevation

Side Elevation 1

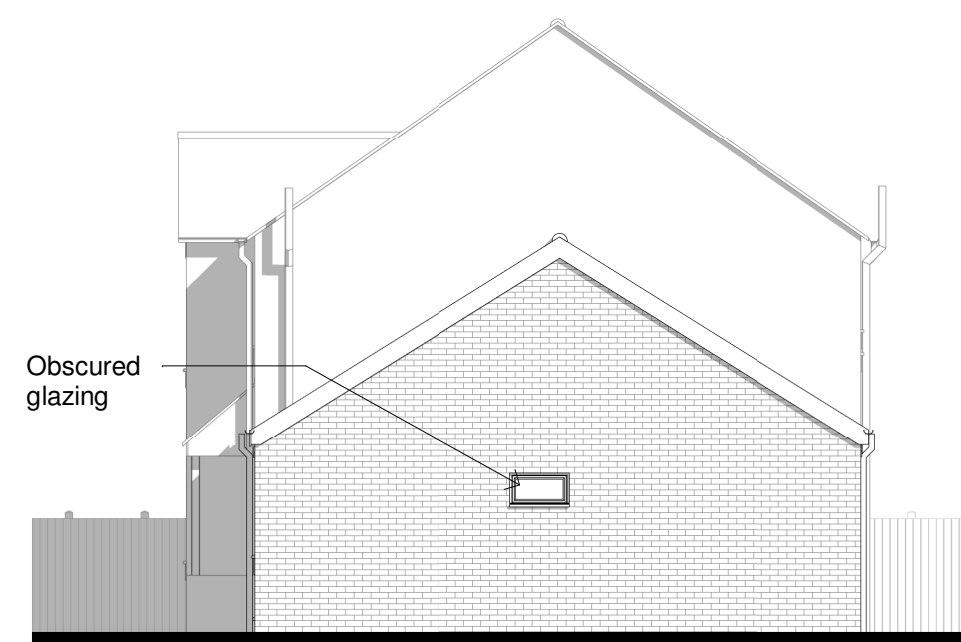

Rear Elevation


Side Elevation 2

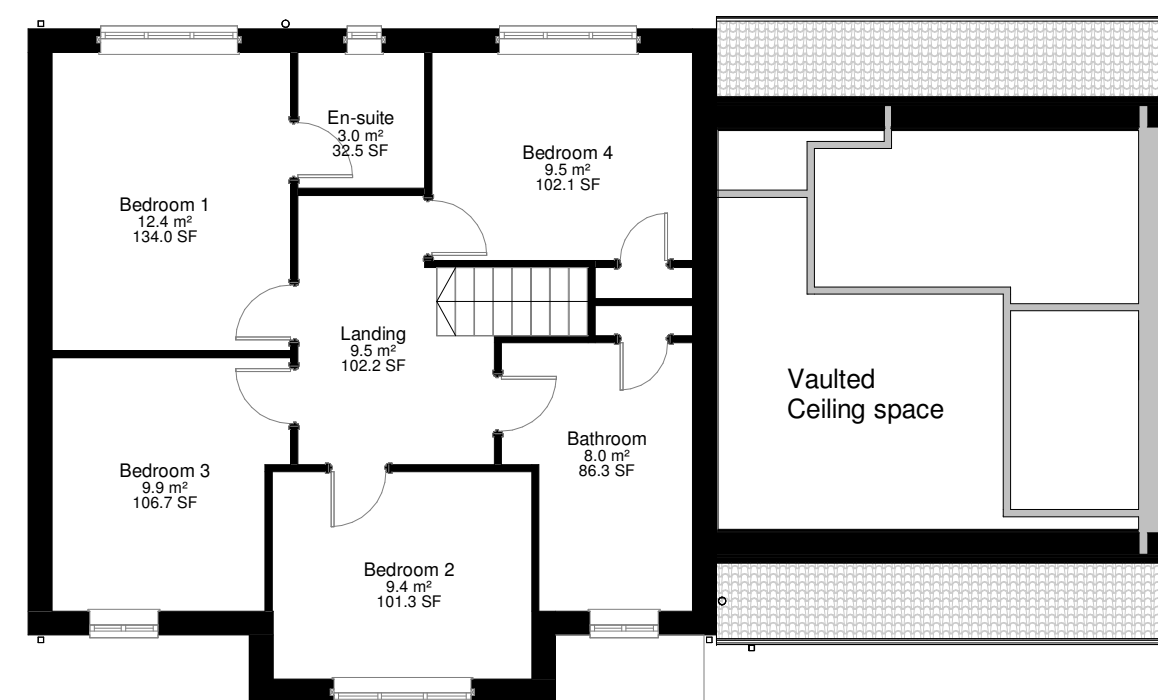

Ground Floor

1 : 100

First Floor
1 : 100

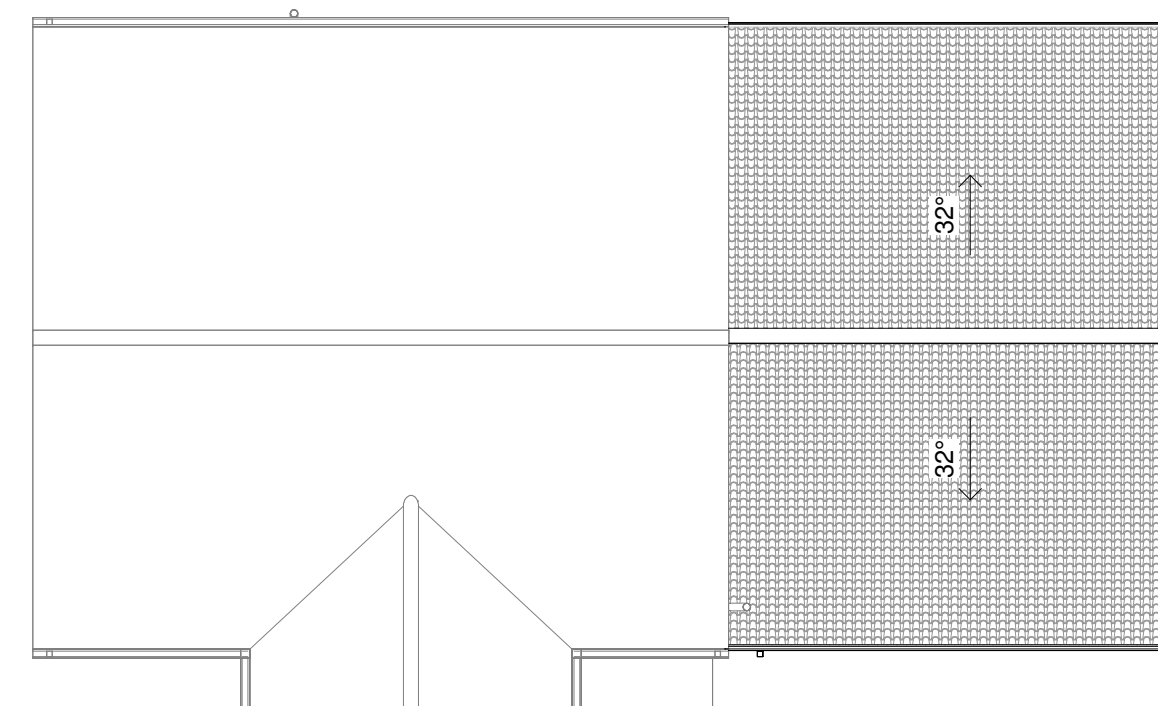

Roof Plan

Walls: Common red brick
Roof: Grey cement pantile
Rain water goods: White PVC
Fascias: White PVC
Window and Doors: White PVC

- Site Boundary
A= 526m²
- Existing Property Curtilage
A= 445m²
- Proposed Side Extension
A= 47m² Approx.

