
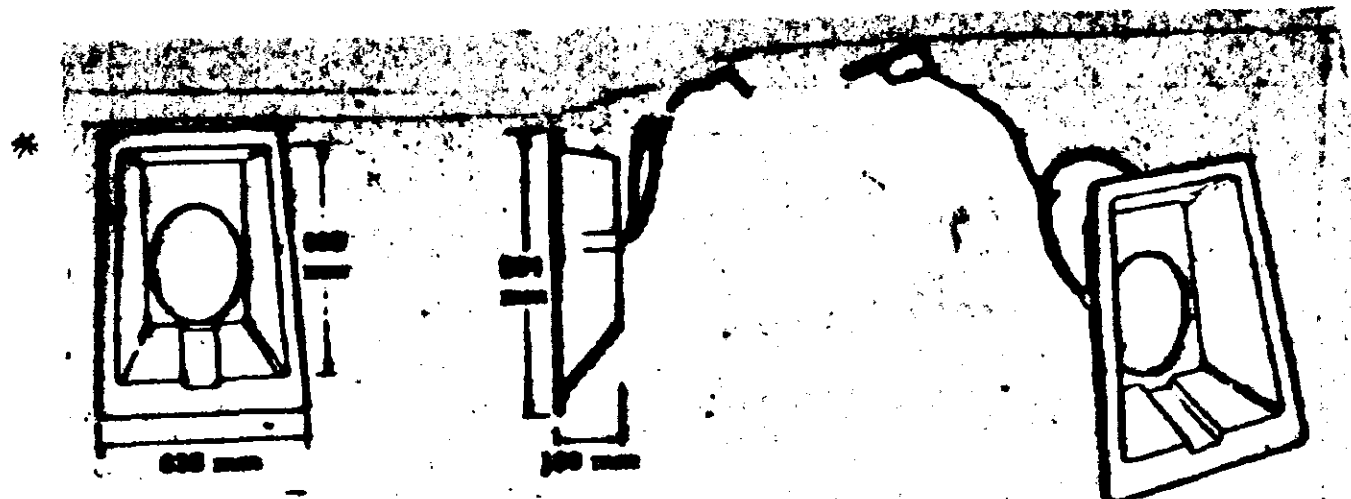


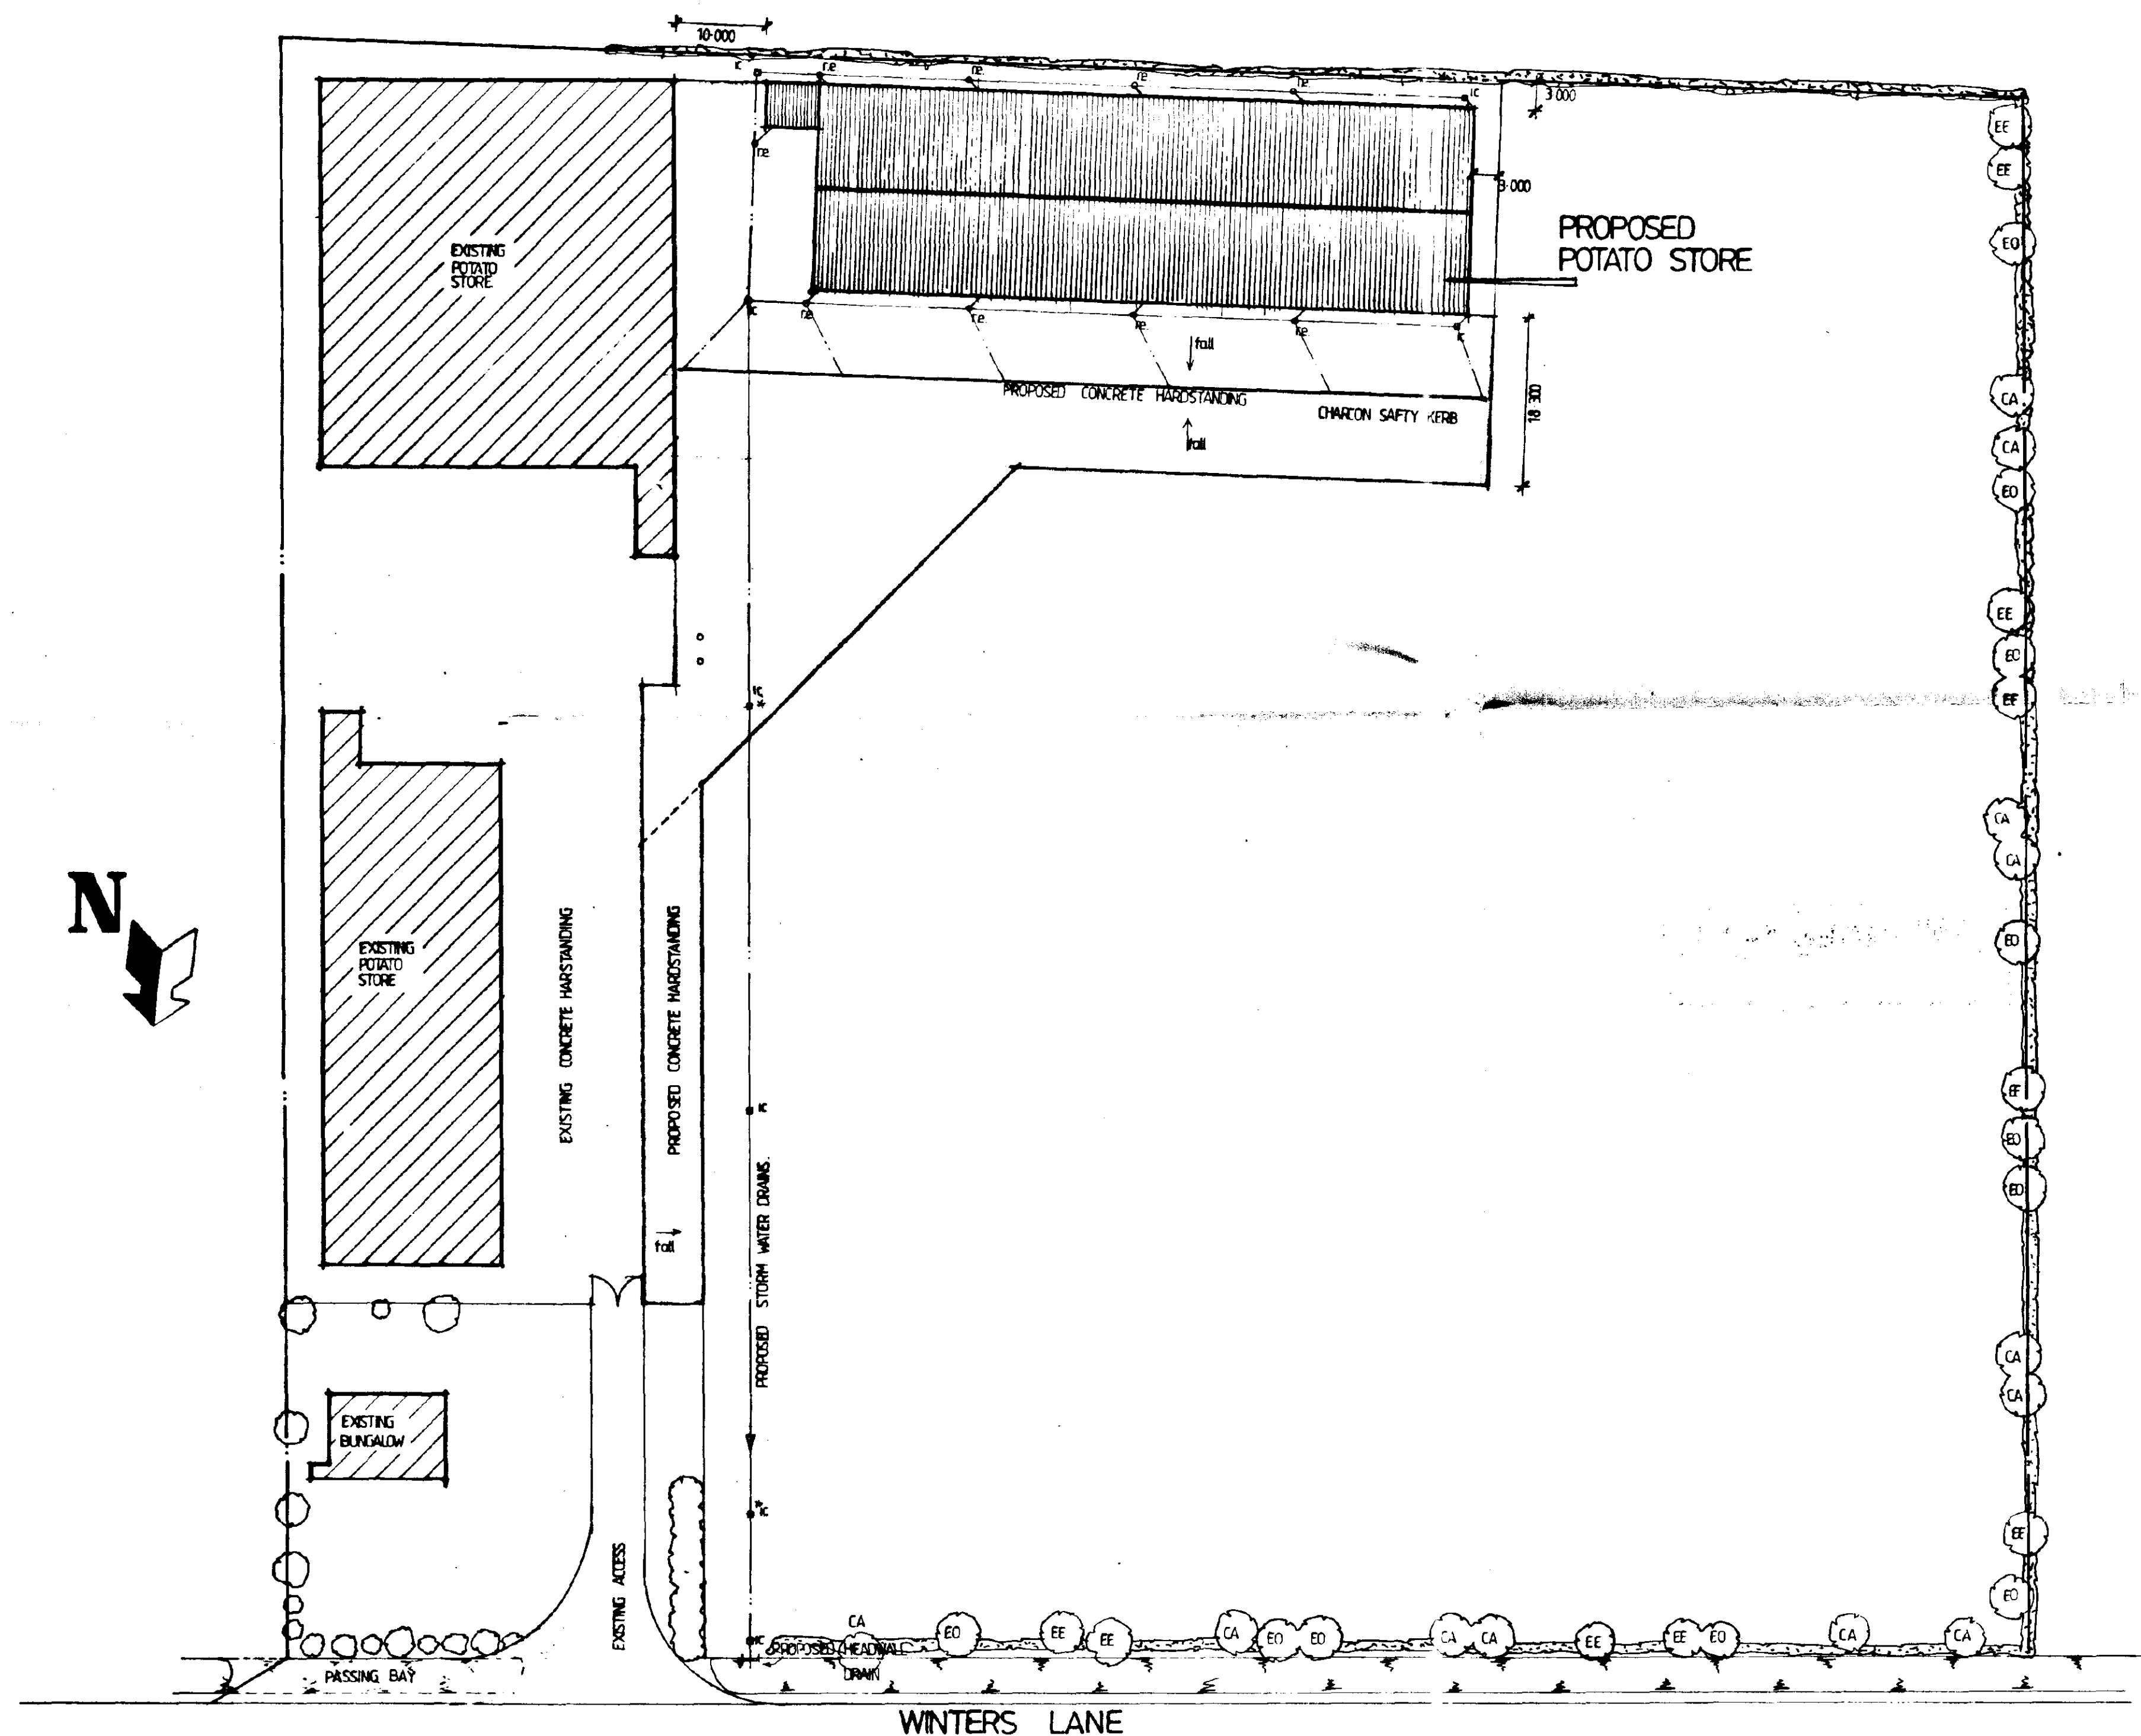

LARGE GENERAL PURPOSE HEADWALL G.R.C.

AVAILABLE FROM - J.K.H. DRAINAGE UNITS LTD
MILDERHALL
SUFFOLK
TEL 0638 78795

* Surface Water Pipes

Concrete pipes made with vitrified shelling sand, vitrified pipes (UPVC) and second quality vitrified clay pipes from an approved manufacturer may be used for surface water drains. Jointing and installation shall be to the manufacturers' specification; for plastic, to B.S. 5752, Part 6; for UPVC, to B.S. 5481 (diameters 200 - 600mm) and B.S. 4660 (diameters 900 and 1500mm).

* Concrete Surround to Pipes

(a) All pipes, including plastic, where the depth of cover to top of pipe below either carriageway or footway is 1.2 metres or less, shall have a bed and surround of 750mm of 'B20' concrete to Appendix 9, the level of the upper surface of which shall in no case be less than 300mm below finished carriageway level.

(b) In the case of plastic pipes measures must be taken to ensure that they do not float when the concrete is poured. To maintain a degree of flexibility 15mm thick fibreboard or polystyrene may be inserted at the pipe joints to full width of the concrete surround, and the joints should be wrapped with Bimso tape to prevent concrete ingress.

LANDSCAPING

SPECIES	No	HEIGHT ON PLANTING
EE ENGLISH ELM	10	3.000m
EO ENGLISH OAK	11	3.000m
CA COMMON ASH	12	3.000m

The approved scheme of landscaping shall be carried out in its entirety within a period of ten years, beginning with the date on which the development is commenced. The trees shall be adequately maintained by the owner of the land on which they are situated for a period of 10 years. All losses shall be made good during that period.

AMENDED PLAN
Ref.

SOUTHERN LAND
HOUSING & PLANNING
19 SEP 1995
Ref: 0770/95

Peter Humphrey associates
Portman Lodge, Church Road,
Witcham, St Mary, Wisbech,
Cambridgeshire CB9 7AN
Telephone 01945 410619
Fax 01945 410613

PROJECT
**Proposed
Refrigerated Potato Store
Winters Lane
Long Sutton.**

CLIENT **Winters Lane Storage Ltd**

DATE **JAN '95** SCALE **1:500** SITE NO **878-4/8/43**

REVISED **A 21.2.95** ACCESS AMENDED

6.2.95 STRESS

6.2.95 LANDSCAPING

19.9.95 LANDSCAPING

**British Institute of
Architectural Technologists**

COPYRIGHT: THIS DRAWING MUST NOT BE ISSUED, LOANED OR
COPIED WITHOUT THE CONSENT OF THE ABOVE PRACTICE.