


Date	For	Details

Existing Elevations


Scale 1:100

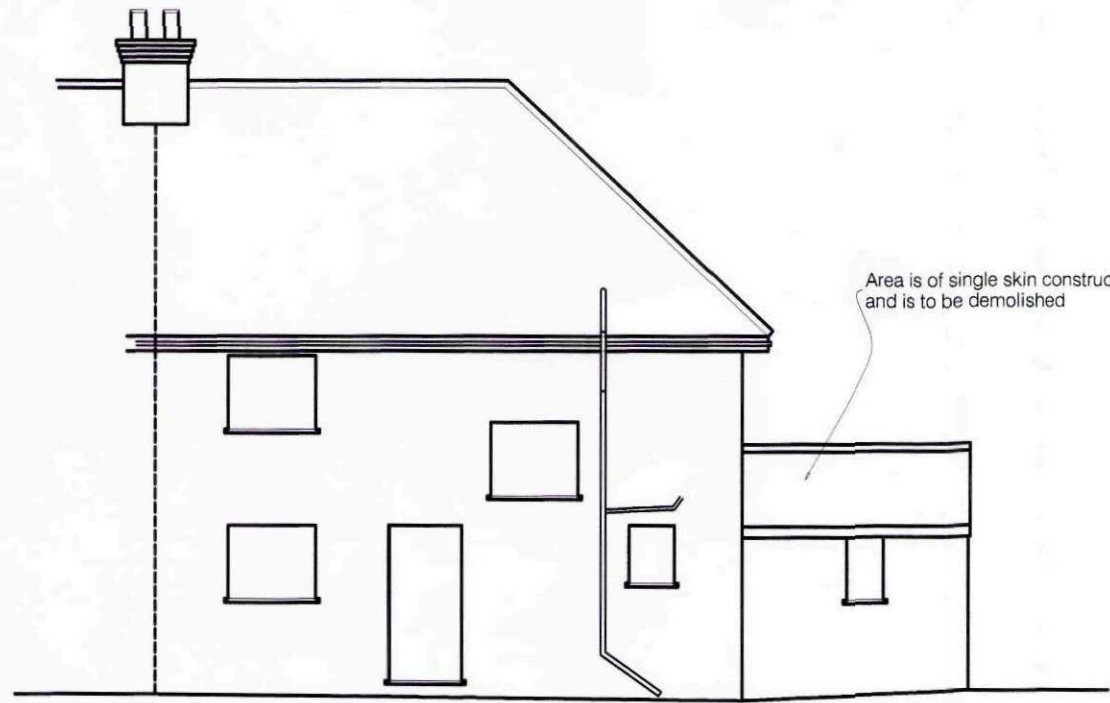

Front (West)
Via Fields Farm North




Side (South)

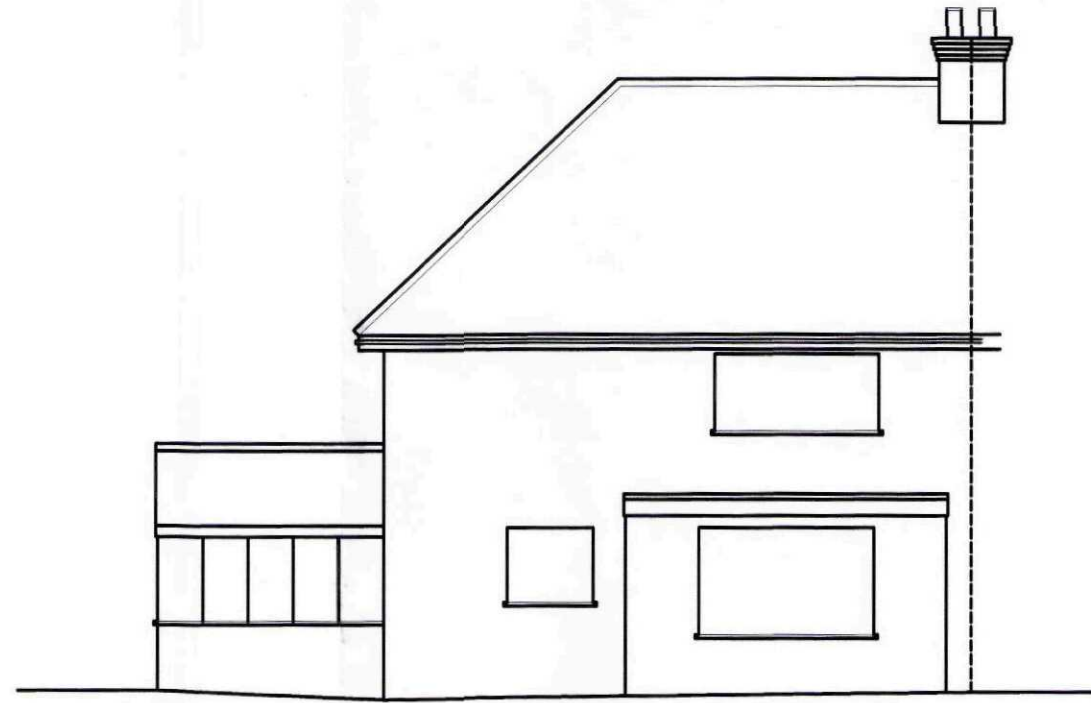



Rear (East)

Proposed Elevations

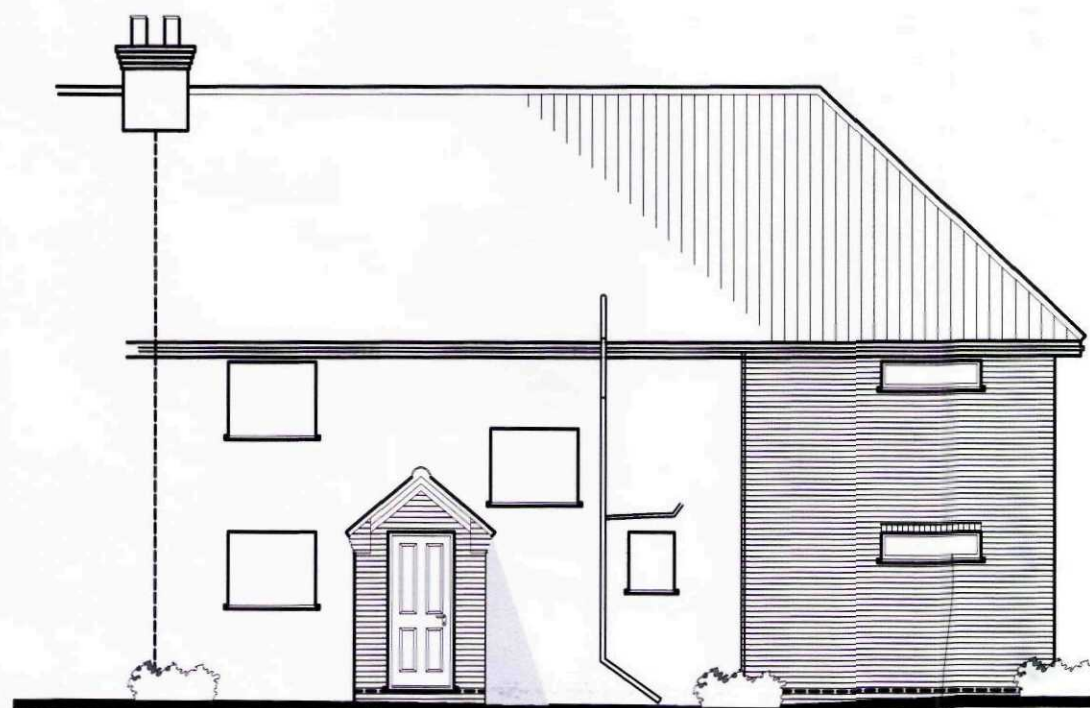

Block Plan


Scale 1:500

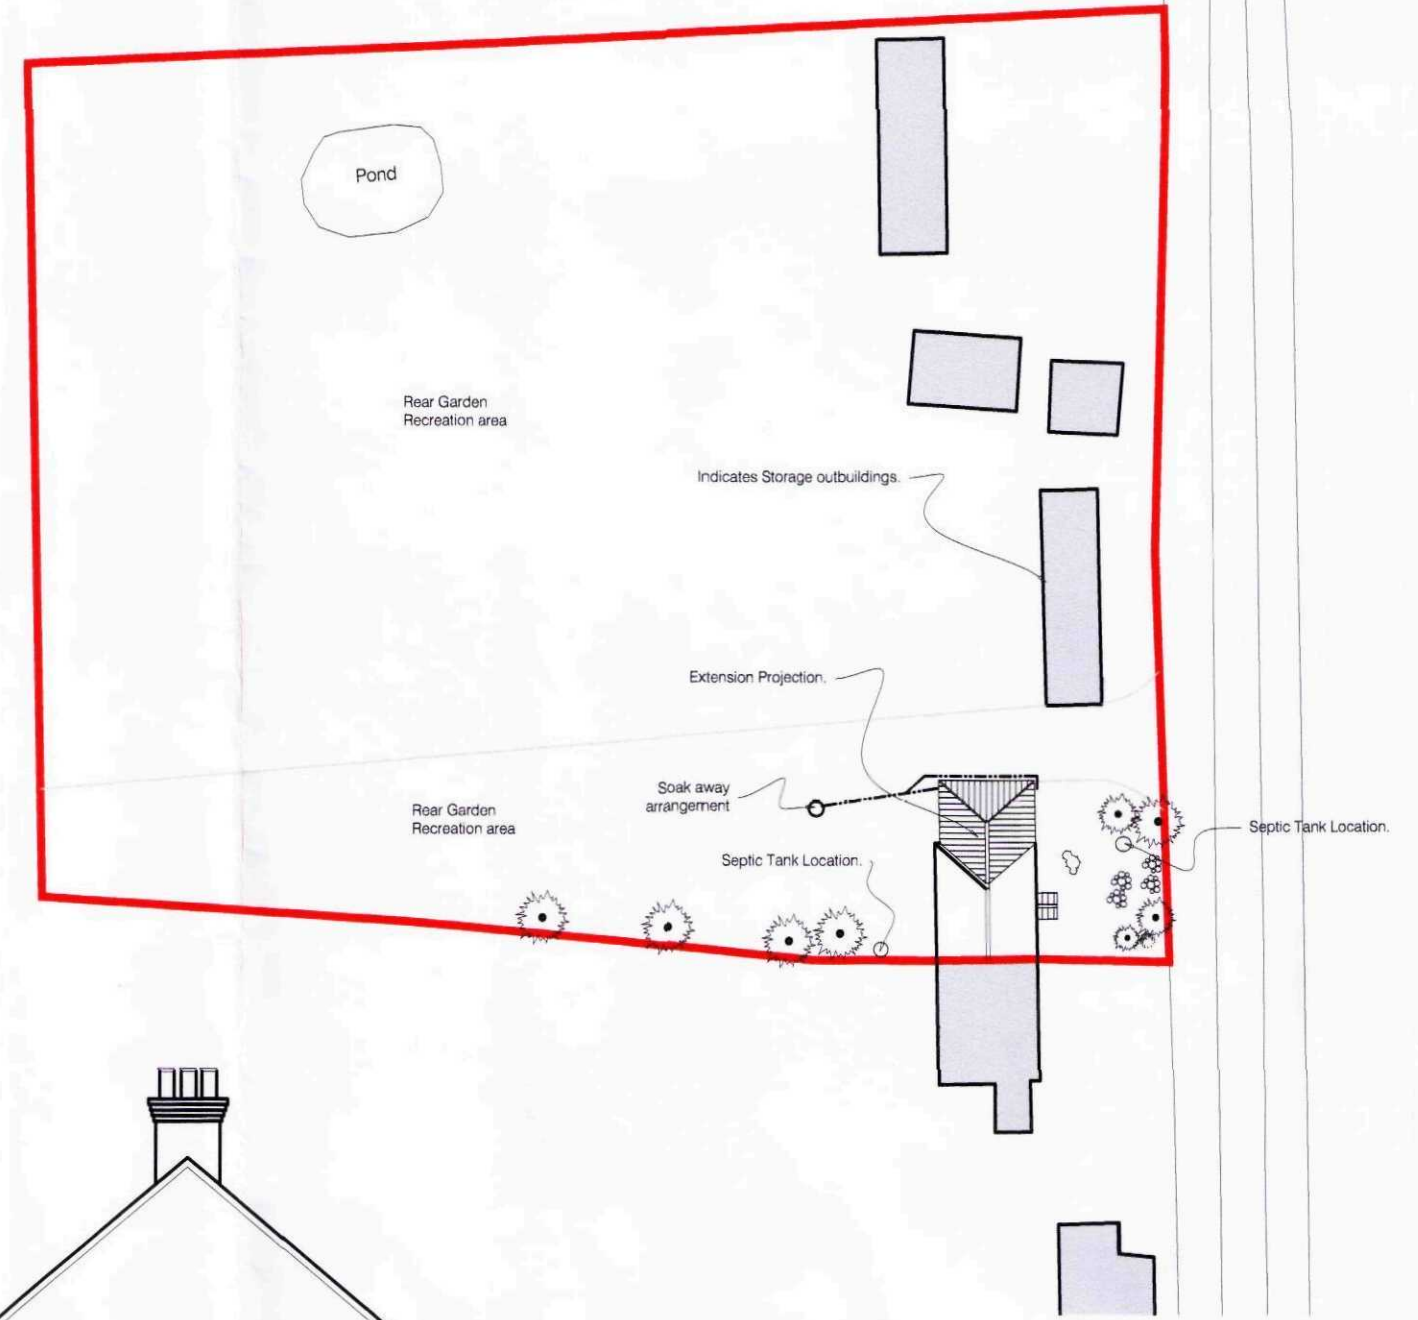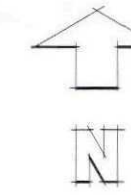


Existing Floor Layouts

Scale 1:100

Ground Floor

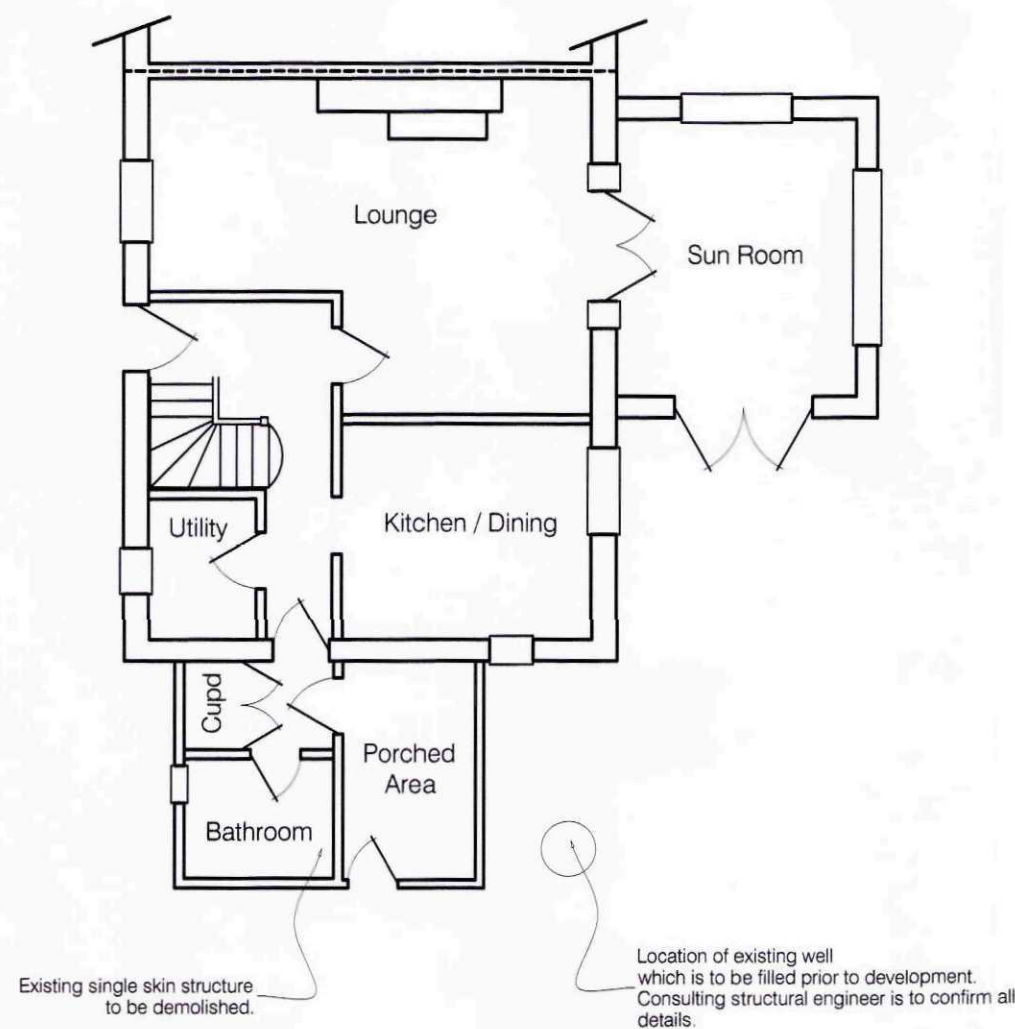


First Floor

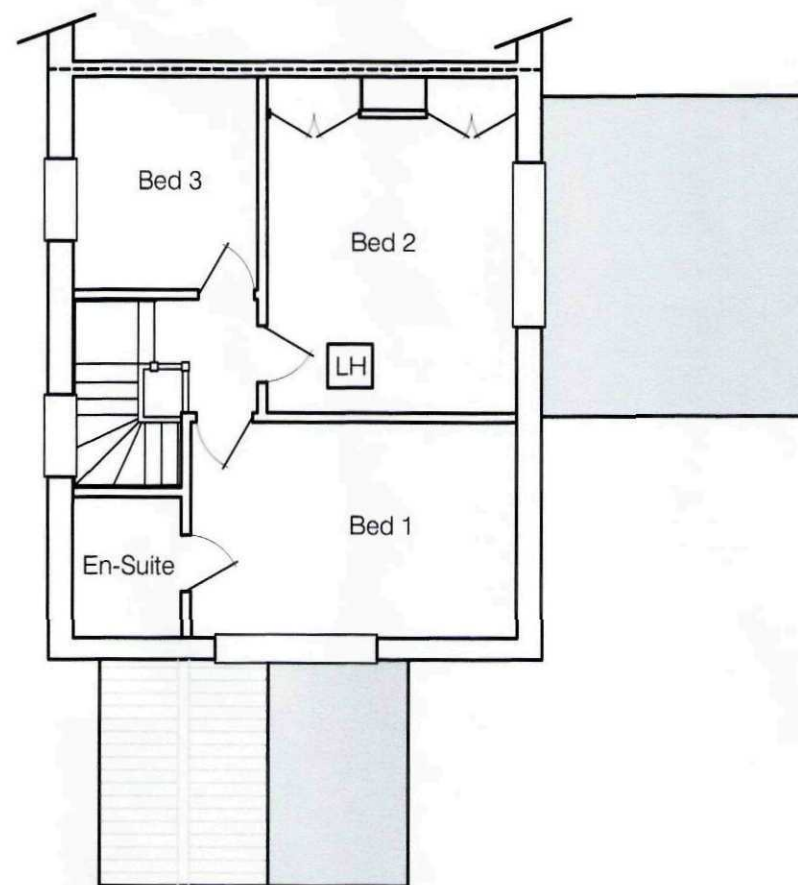


Proposal Ground Floor

(All FLOOR LEVELS TO REMAIN AS EXISTING)
Scale 1:100

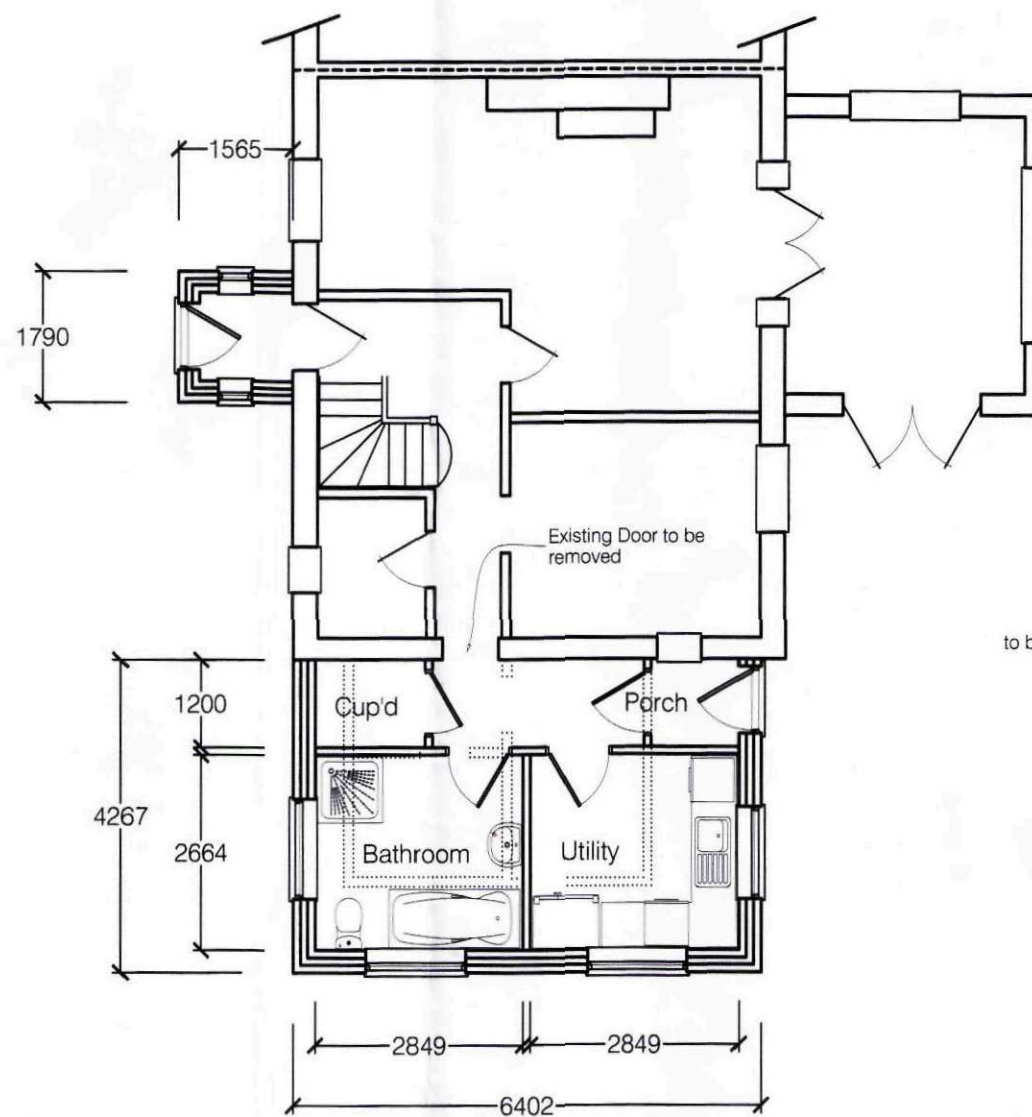

Proposal First Floor

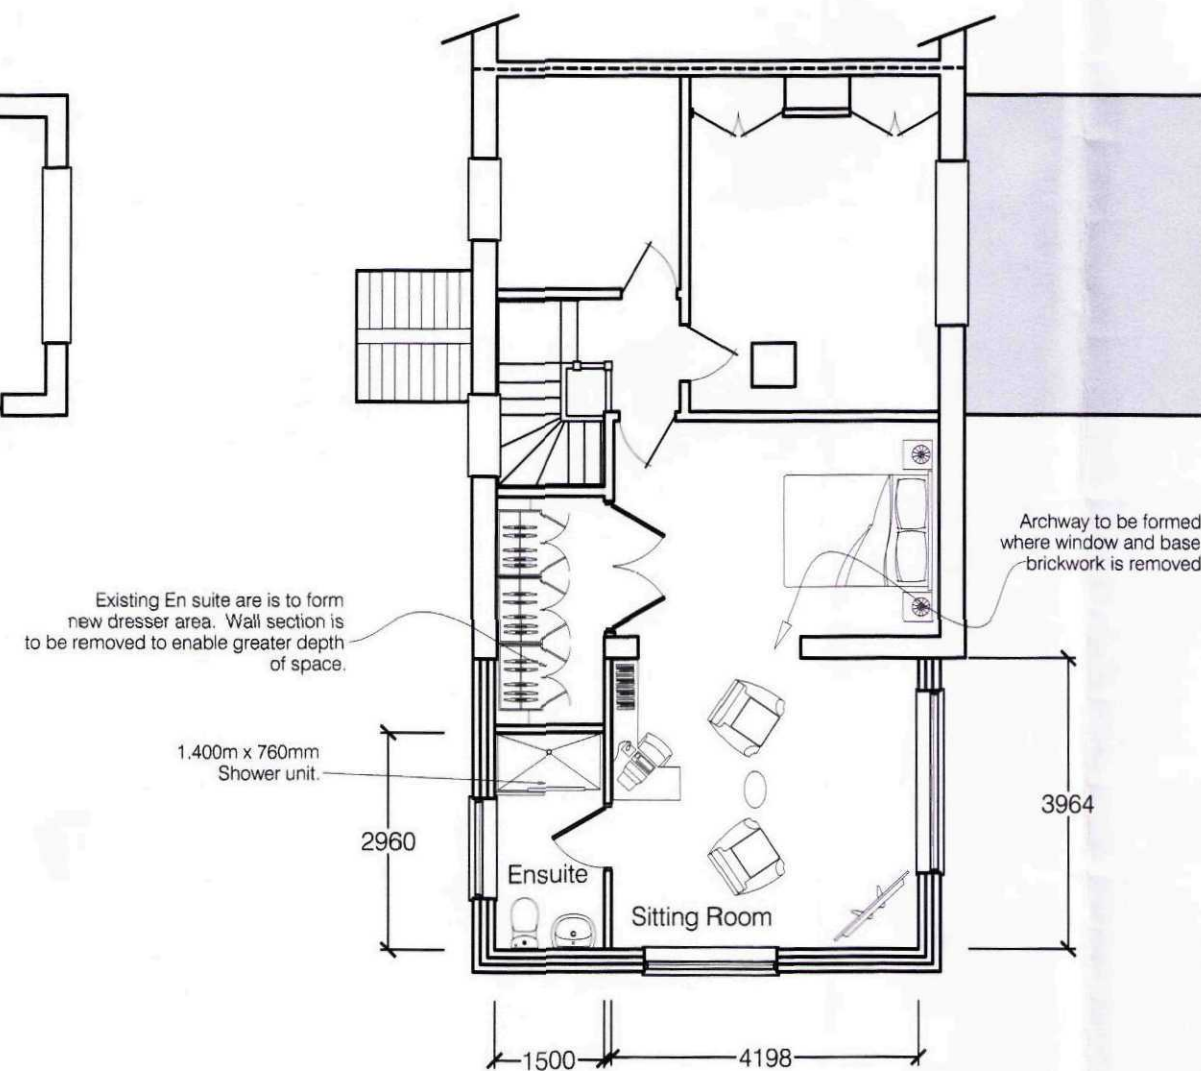

SHDC
Planning & Development
24 SEP 2010
Ref: 0792-10

David Taylor Associates UK Ltd
Chartered Architectural Design Consultants

Telephone 01553 764160
Fax 01553 765300
Email info@dtauk.co.uk
Address Curzon House, Crossbank Road,
King's Lynn, Norfolk PE30 2HD

Project: 145 Fields Farm North
Sutton Bridge
Lincs
PE12 9SN

Client: Mr & Mrs Robinson

Title: EXTENSION TO DWELLING

Drwg No. 0865-10-1

Rev:

Scale: 1:100

Date: Sept 2010

Drawn: DT

Checked:

Drawing Issued For: Planning Consents

DISCLAIMER
The details depicted on this drawing are the copyright of David Taylor Associates (UK) Ltd (the originator) and may not be reproduced without permission. This drawing must not be re-issued, loaned or copied without the consent of David Taylor Associates (UK) Ltd. All dimensions to be checked before site or off-site fabrication by the Contractor. his Sub-contractor or Supplier. Do not scale plans - use figure or grid dimensions where given. Any deviation from the drawing is to be reported to the originator immediately. Structure, structural members & geotechnical investigations are to be carried out & approved by the appointed Structural Engineer. Any deviations to these elements are to be reported to the appointed consultant immediately. Errors omissions and discrepancies should be reported to the originator immediately.

