



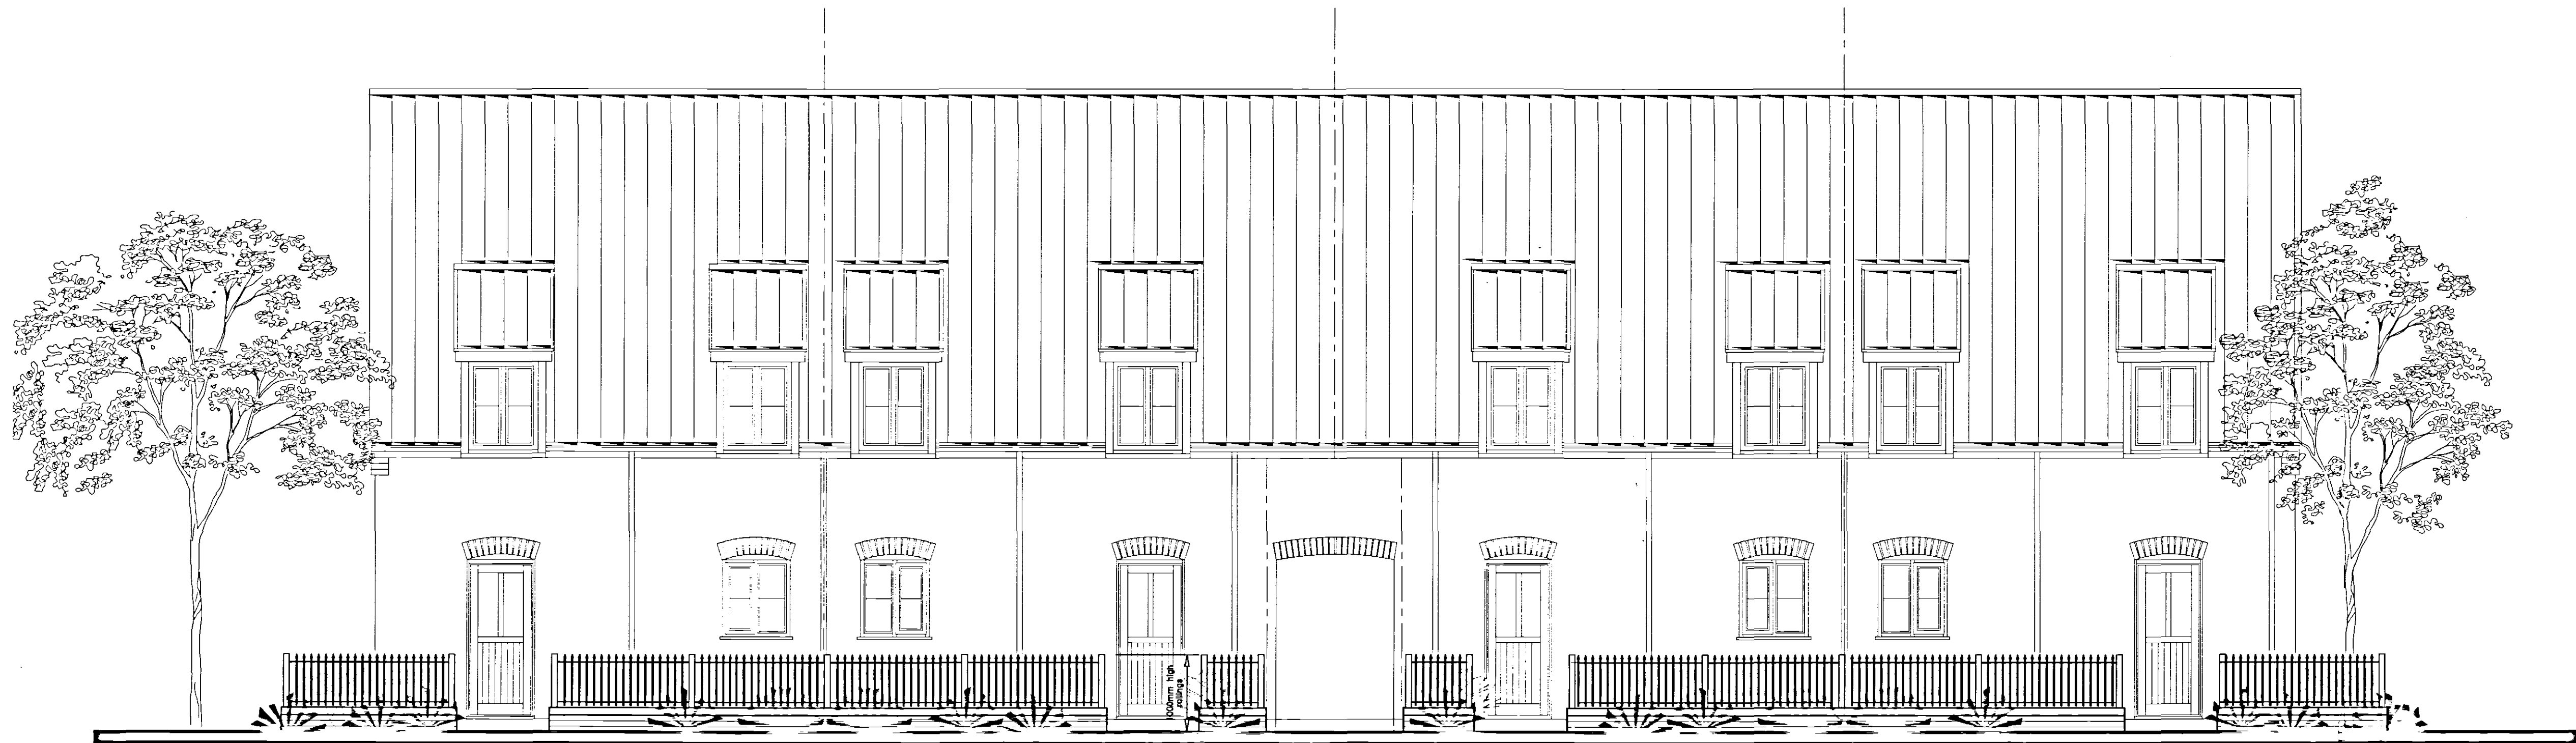

**PROPOSED FRONT (SOUTH) ELEVATION
DWELLINGS - 1 TO 8**
scale: 1:50



**PROPOSED FRONT (EAST) ELEVATION
DWELLINGS - 9 - 16**
scale: 1:50

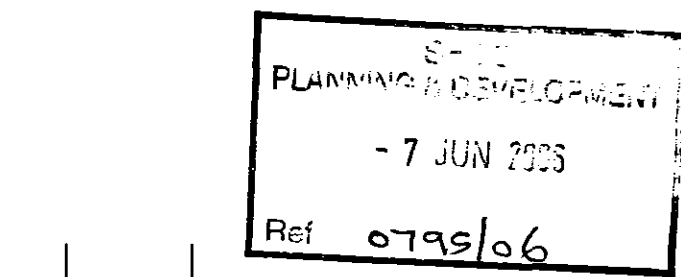

Revisions		
Preliminary	For Construction	

**David Trundle Design
Services Limited**

Salgate Barn, Islington Road, Tilney All Saints, King's Lynn, Norfolk PE34 4RY
Tel: 01553 617700 Fax: 01553 617874 Email: enquiries@drundleydesign.co.uk

Project Title:
DRUMMOND DEVELOPMENTS LIMITED

**PROPOSED REDEVELOPMENT OF EXISTING
REDUNDANT HEALTH CARE CENTRE FC
RESIDENTIAL USE**

Drawing Title:
PROPOSED BOUNDARY TREATMENTS

Scale: 1:50 Date: MAY 2006 Drawn: 3T

Drawing Number:
05-66-10

Copyright:
This drawing must not be re-issued, loaned or copied without the consent of
David Trundle Design Services Limited. Do not scale drawings, use only
figured or grid dimensions. All dimensions to be checked on site.

