
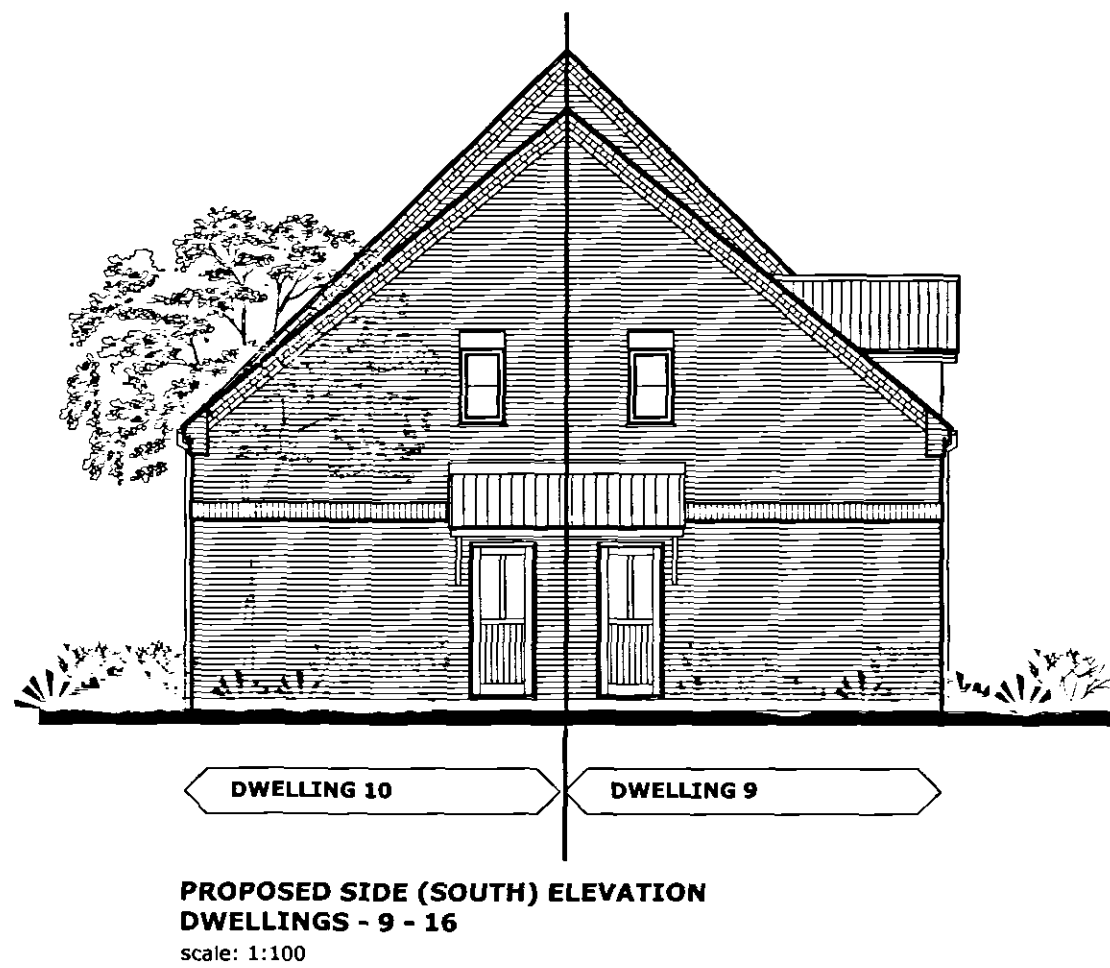
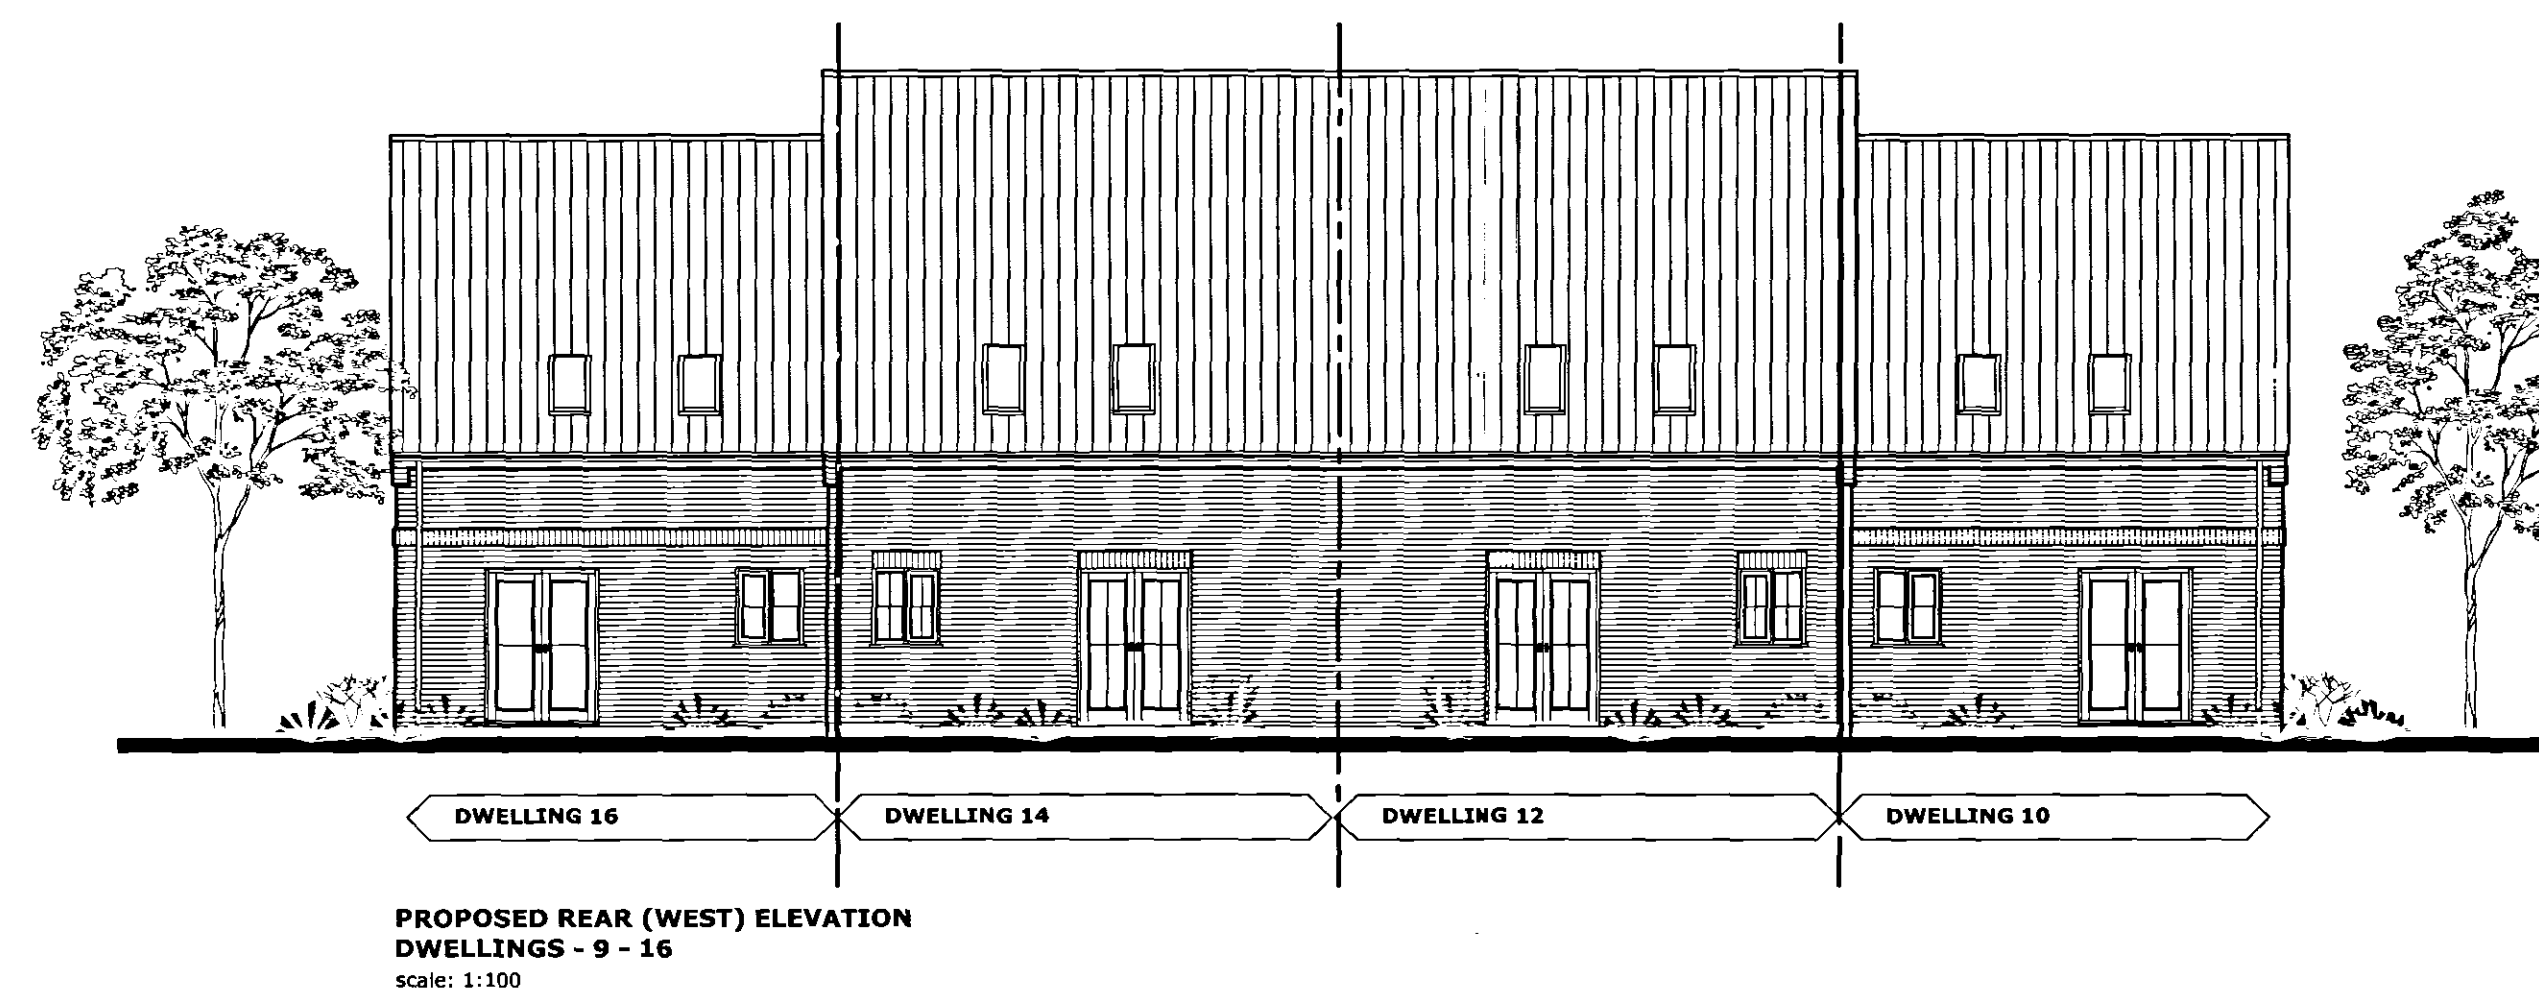


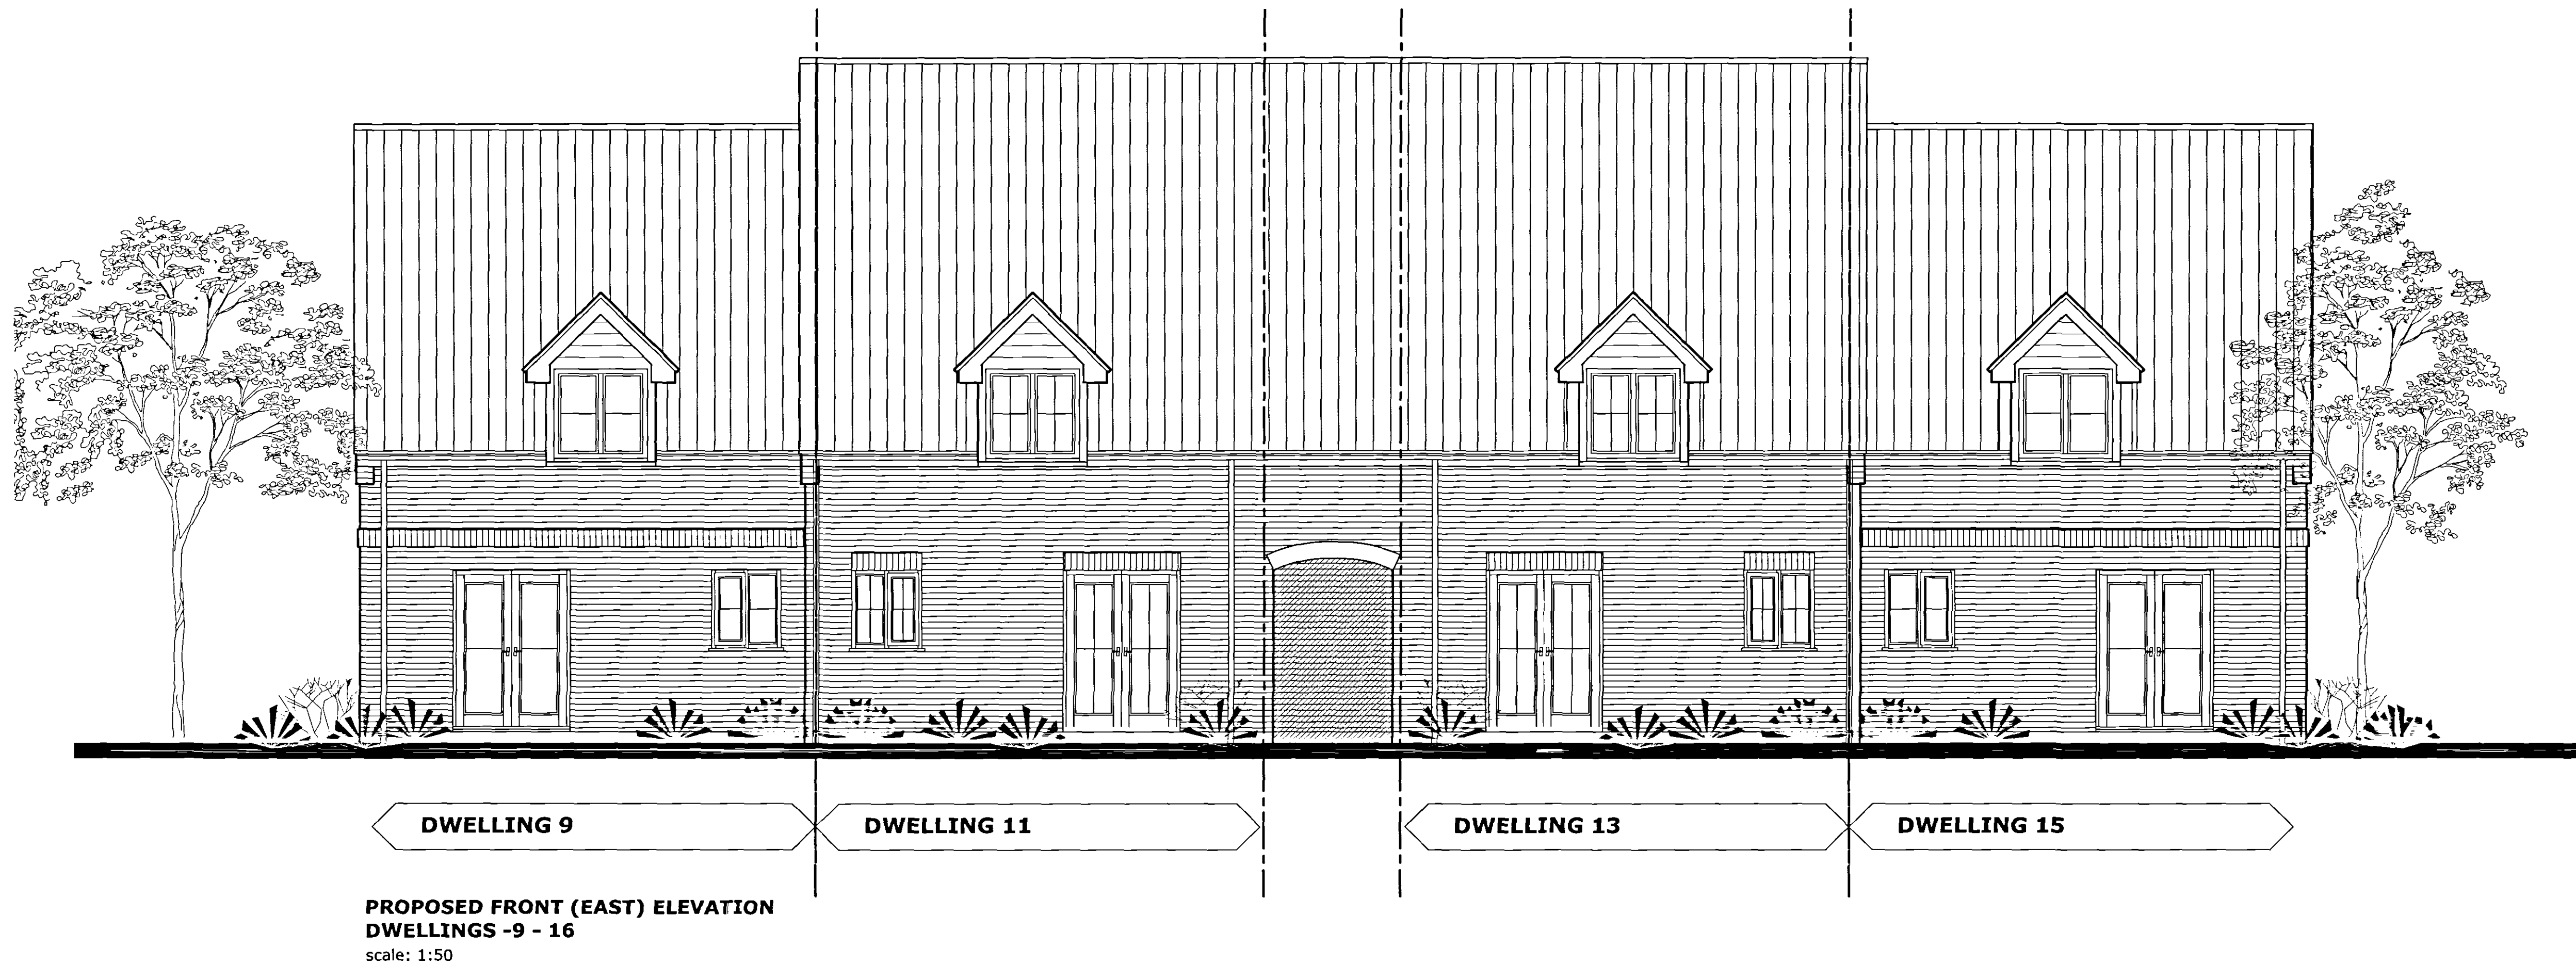

|   |  |                  |  |  |
|---|--|------------------|--|--|
| Revisions   |  |                  |  |  |
| Preliminary   |  | For Construction |  |  |
| <b>David Trundley Design<br/>Services Limited</b>   |  |                  |  |  |
| <small>Salgate Barn, Islington Road, Tilney All Saints, King's Lynn, Norfolk, PE34 4RY<br/>Tel: 01553 617700 Fax: 01553 617874 Email: enquiries@trundleydesign.co.uk</small>                                                                                                 |  |                  |  |  |
| <small>Project Title:</small>   |  |                  |  |  |
| <b>DRUMMOND DEVELOPMENTS LIMITED</b>   |  |                  |  |  |
| <b>PROPOSED REDEVELOPMENT OF EXISTING<br/>REDUNDANT HEALTH CARE CENTRE FOR<br/>RESIDENTIAL USE</b>   |  |                  |  |  |
| <small>Drawing Title:</small>   |  |                  |  |  |
| <b>PROPOSED ELEVATIONAL TREATMENTS<br/>DWELLINGS 9 - 16</b>   |  |                  |  |  |
| <small>Scale: Date: Drawn:</small>   |  |                  |  |  |
| <b>1:50, 1:100 FEB 2006 TB</b>   |  |                  |  |  |
| <small>Drawing Number:</small>   |  |                  |  |  |
| <b>05-66-106</b>   |  |                  |  |  |
| <small>Copyright:<br/>This drawing must not be re-issued, loaned or copied without the consent of<br/>David Trundley Design Services Limited. Do not scale this drawing, use only<br/>figured or grid dimensions. All dimensions to be checked by contractor on site</small> |  |                  |  |  |