


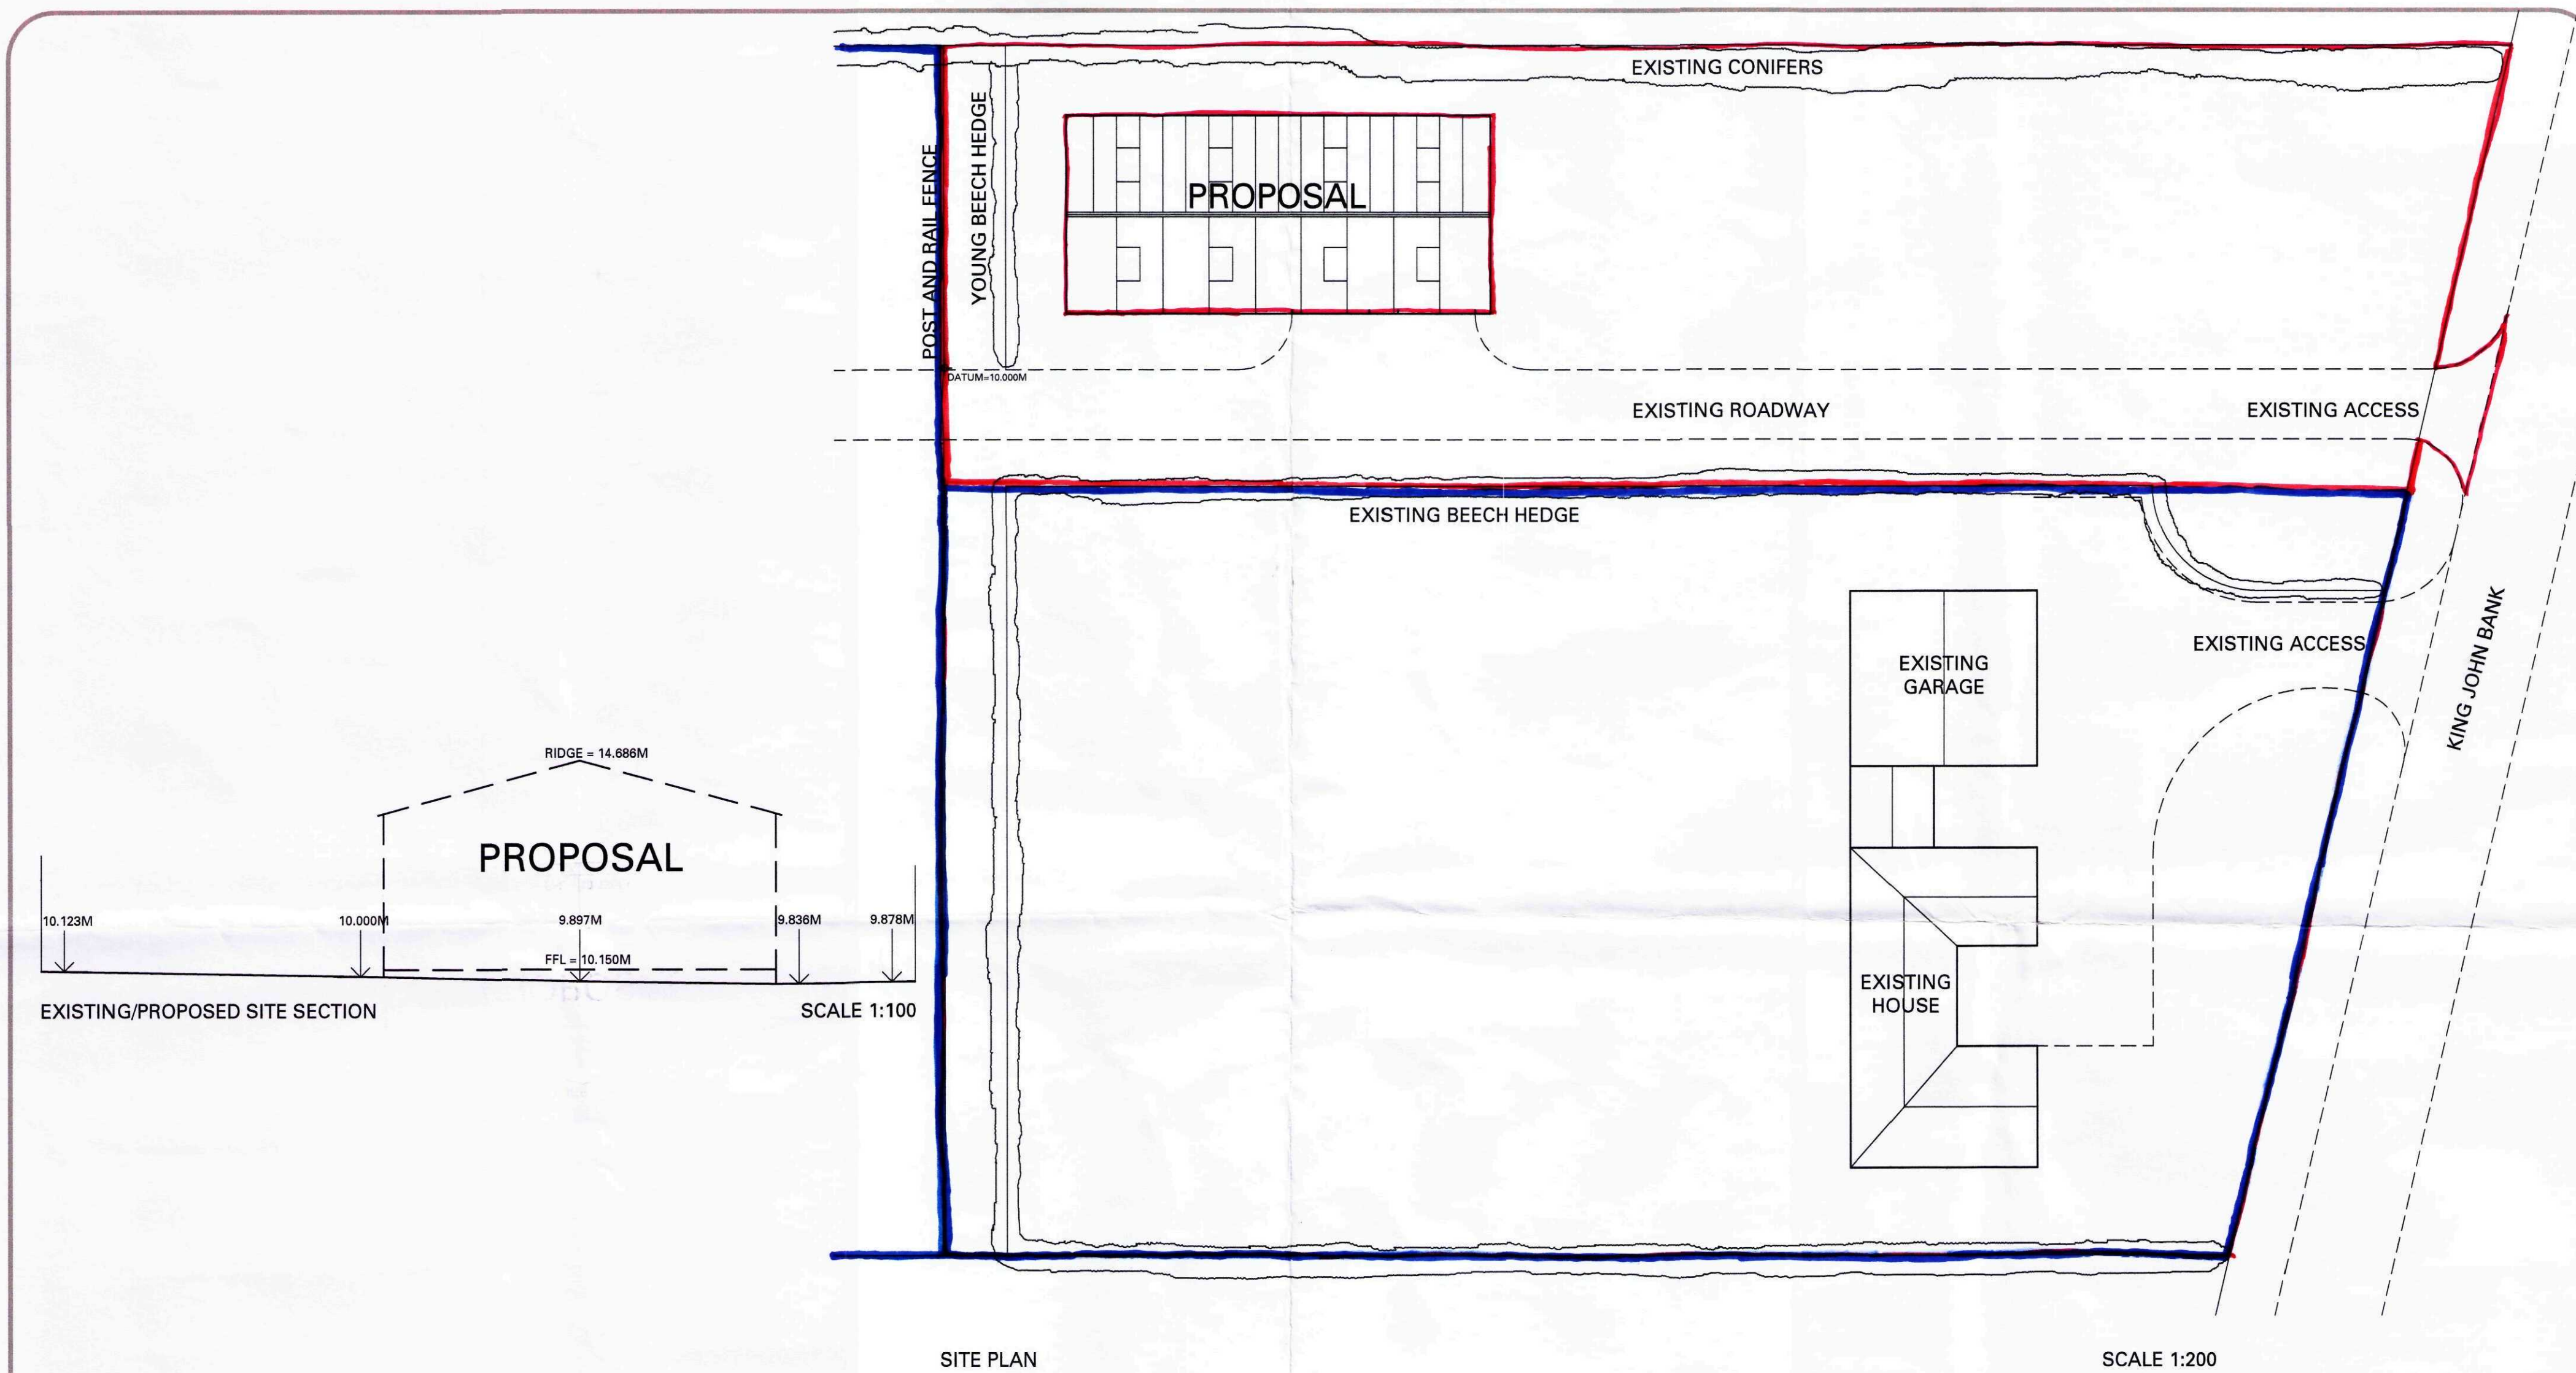

PROPOSED GARDEN BUILDING, FOR MR.C. DADE AT 'CLEAR VIEW'
KING JOHN BANK, WALPOLE ST. ANDREW, WISBECH CAMBS. PE14 7JT