




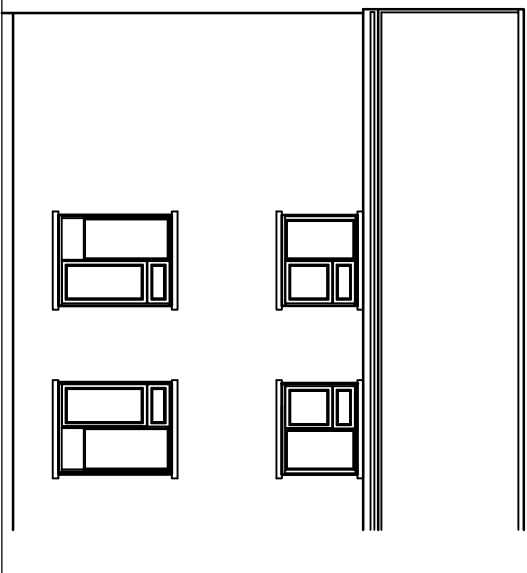


FRONT ELEVATION.

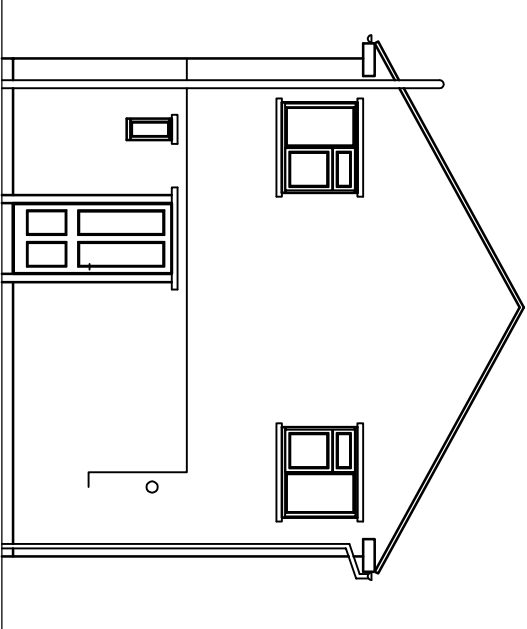


SIDE ELEVATION.

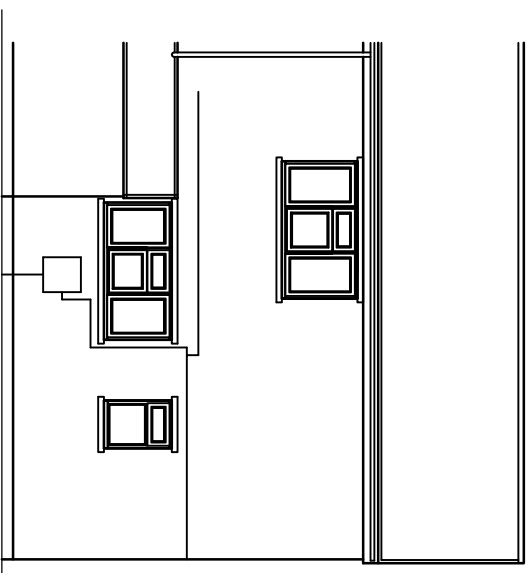


REAR ELEVATION:

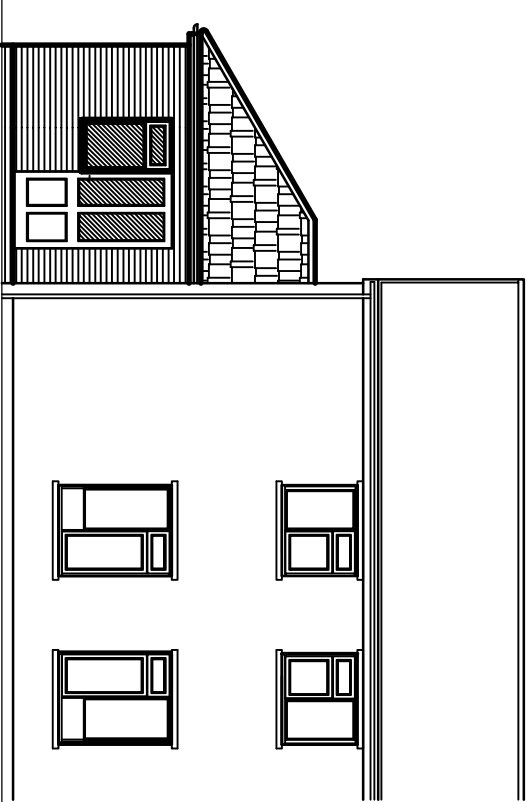




FRONT ELEVATION

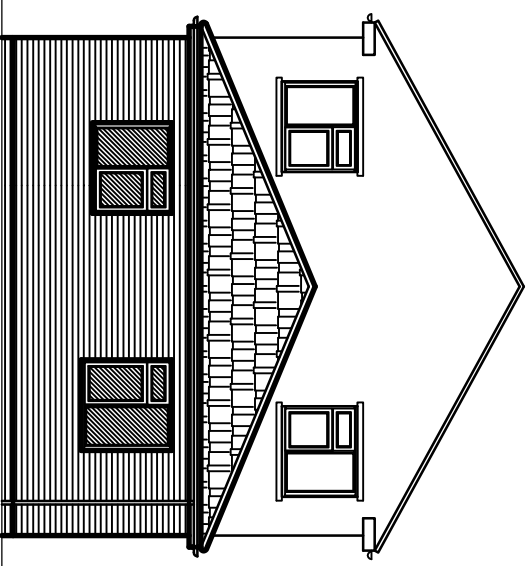


SIDE ELEVATION:

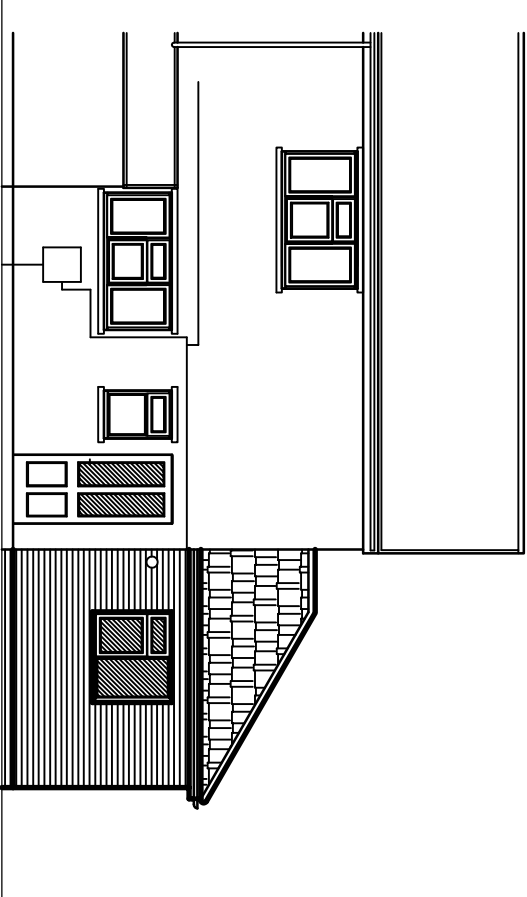

REAR ELEVATION

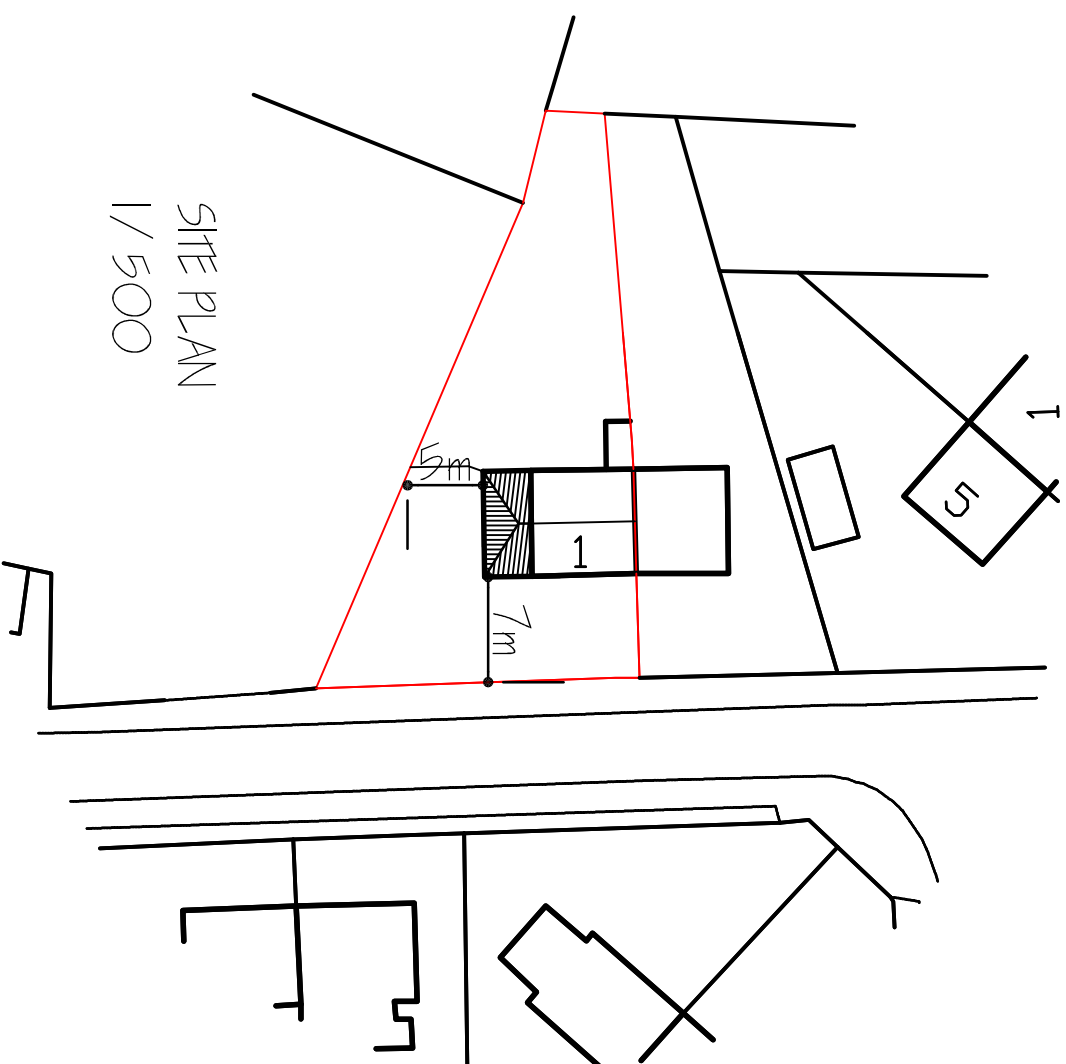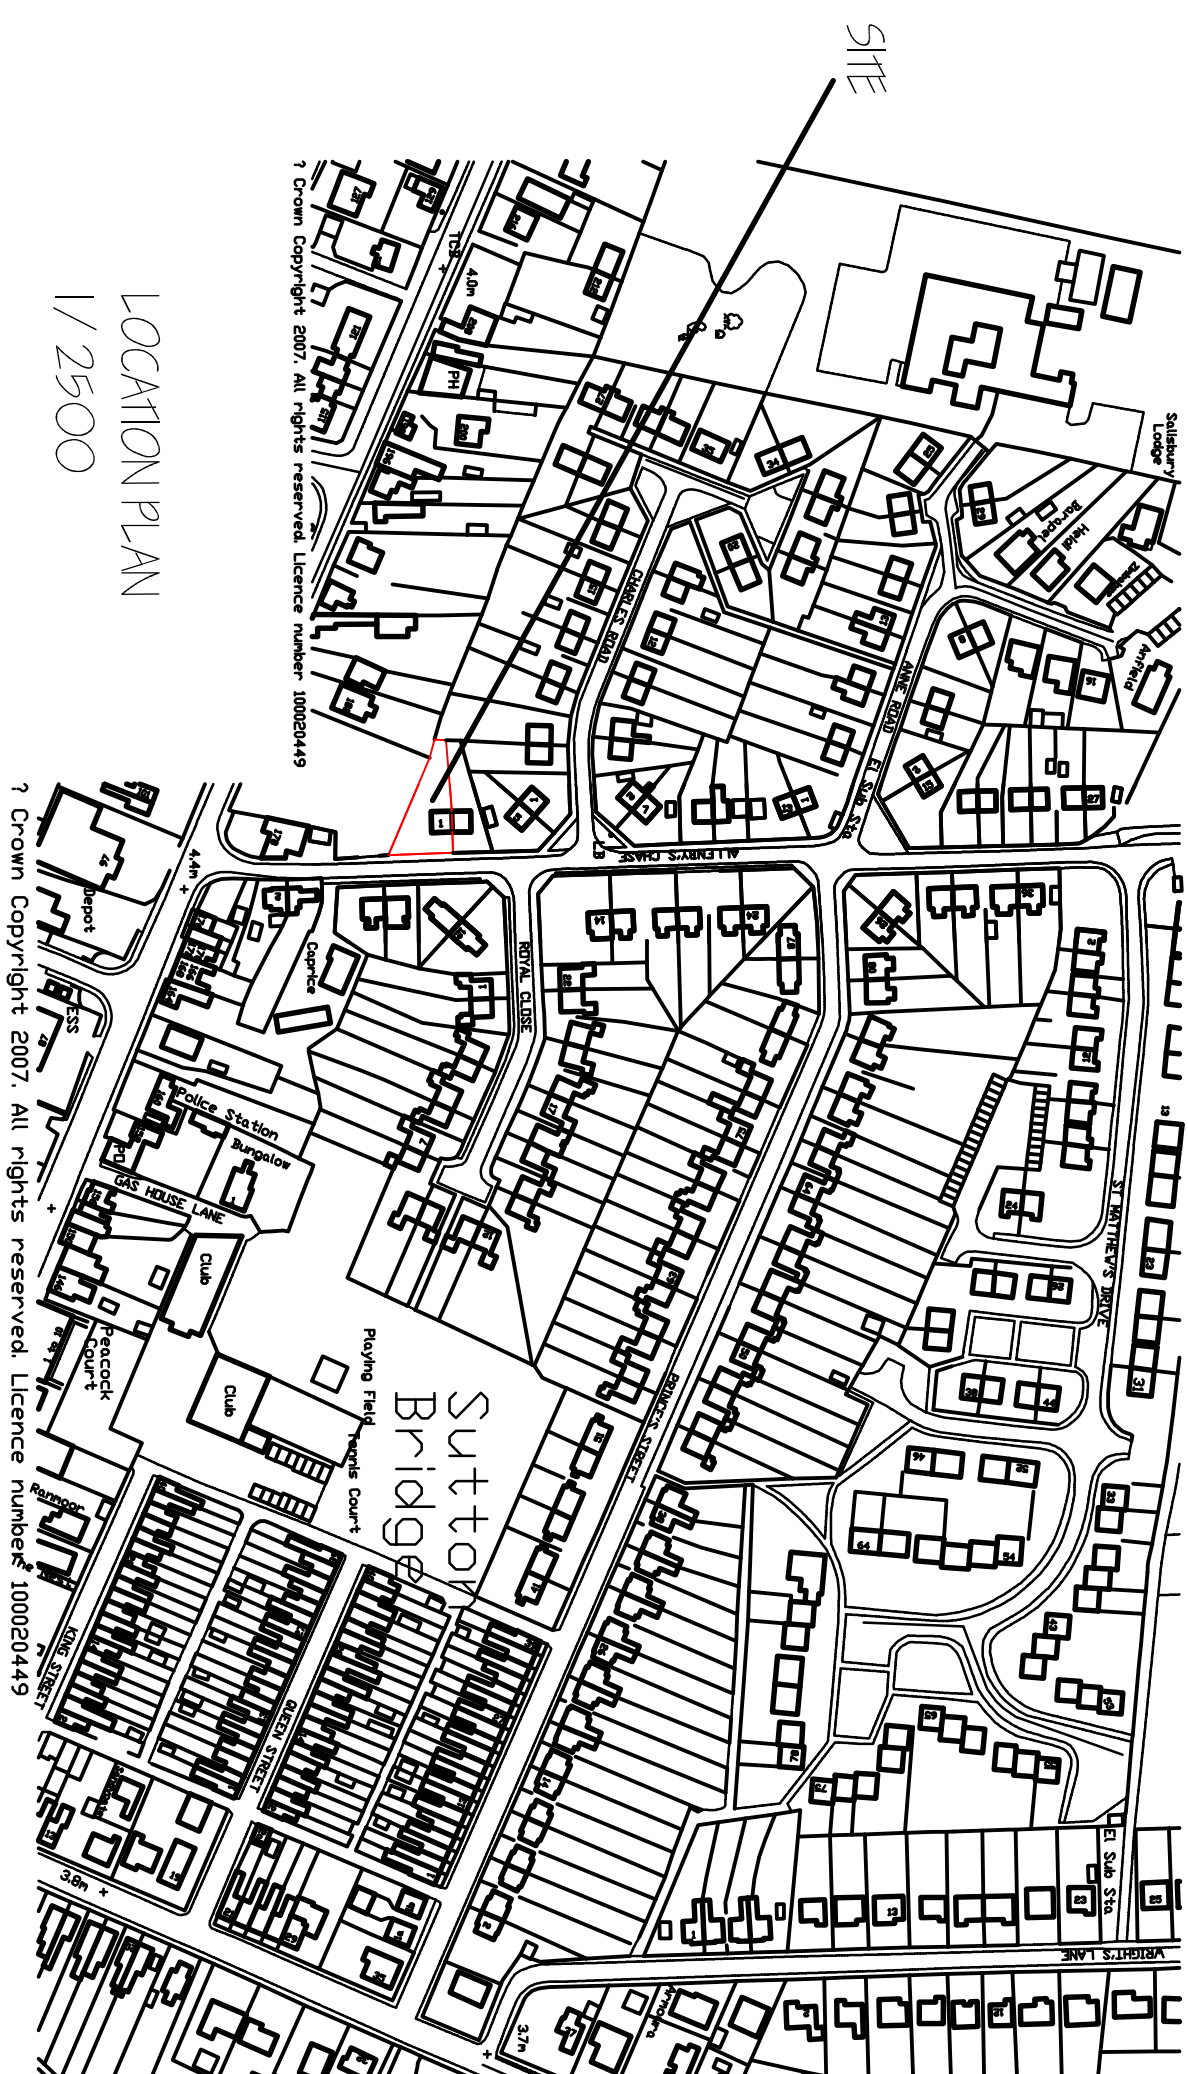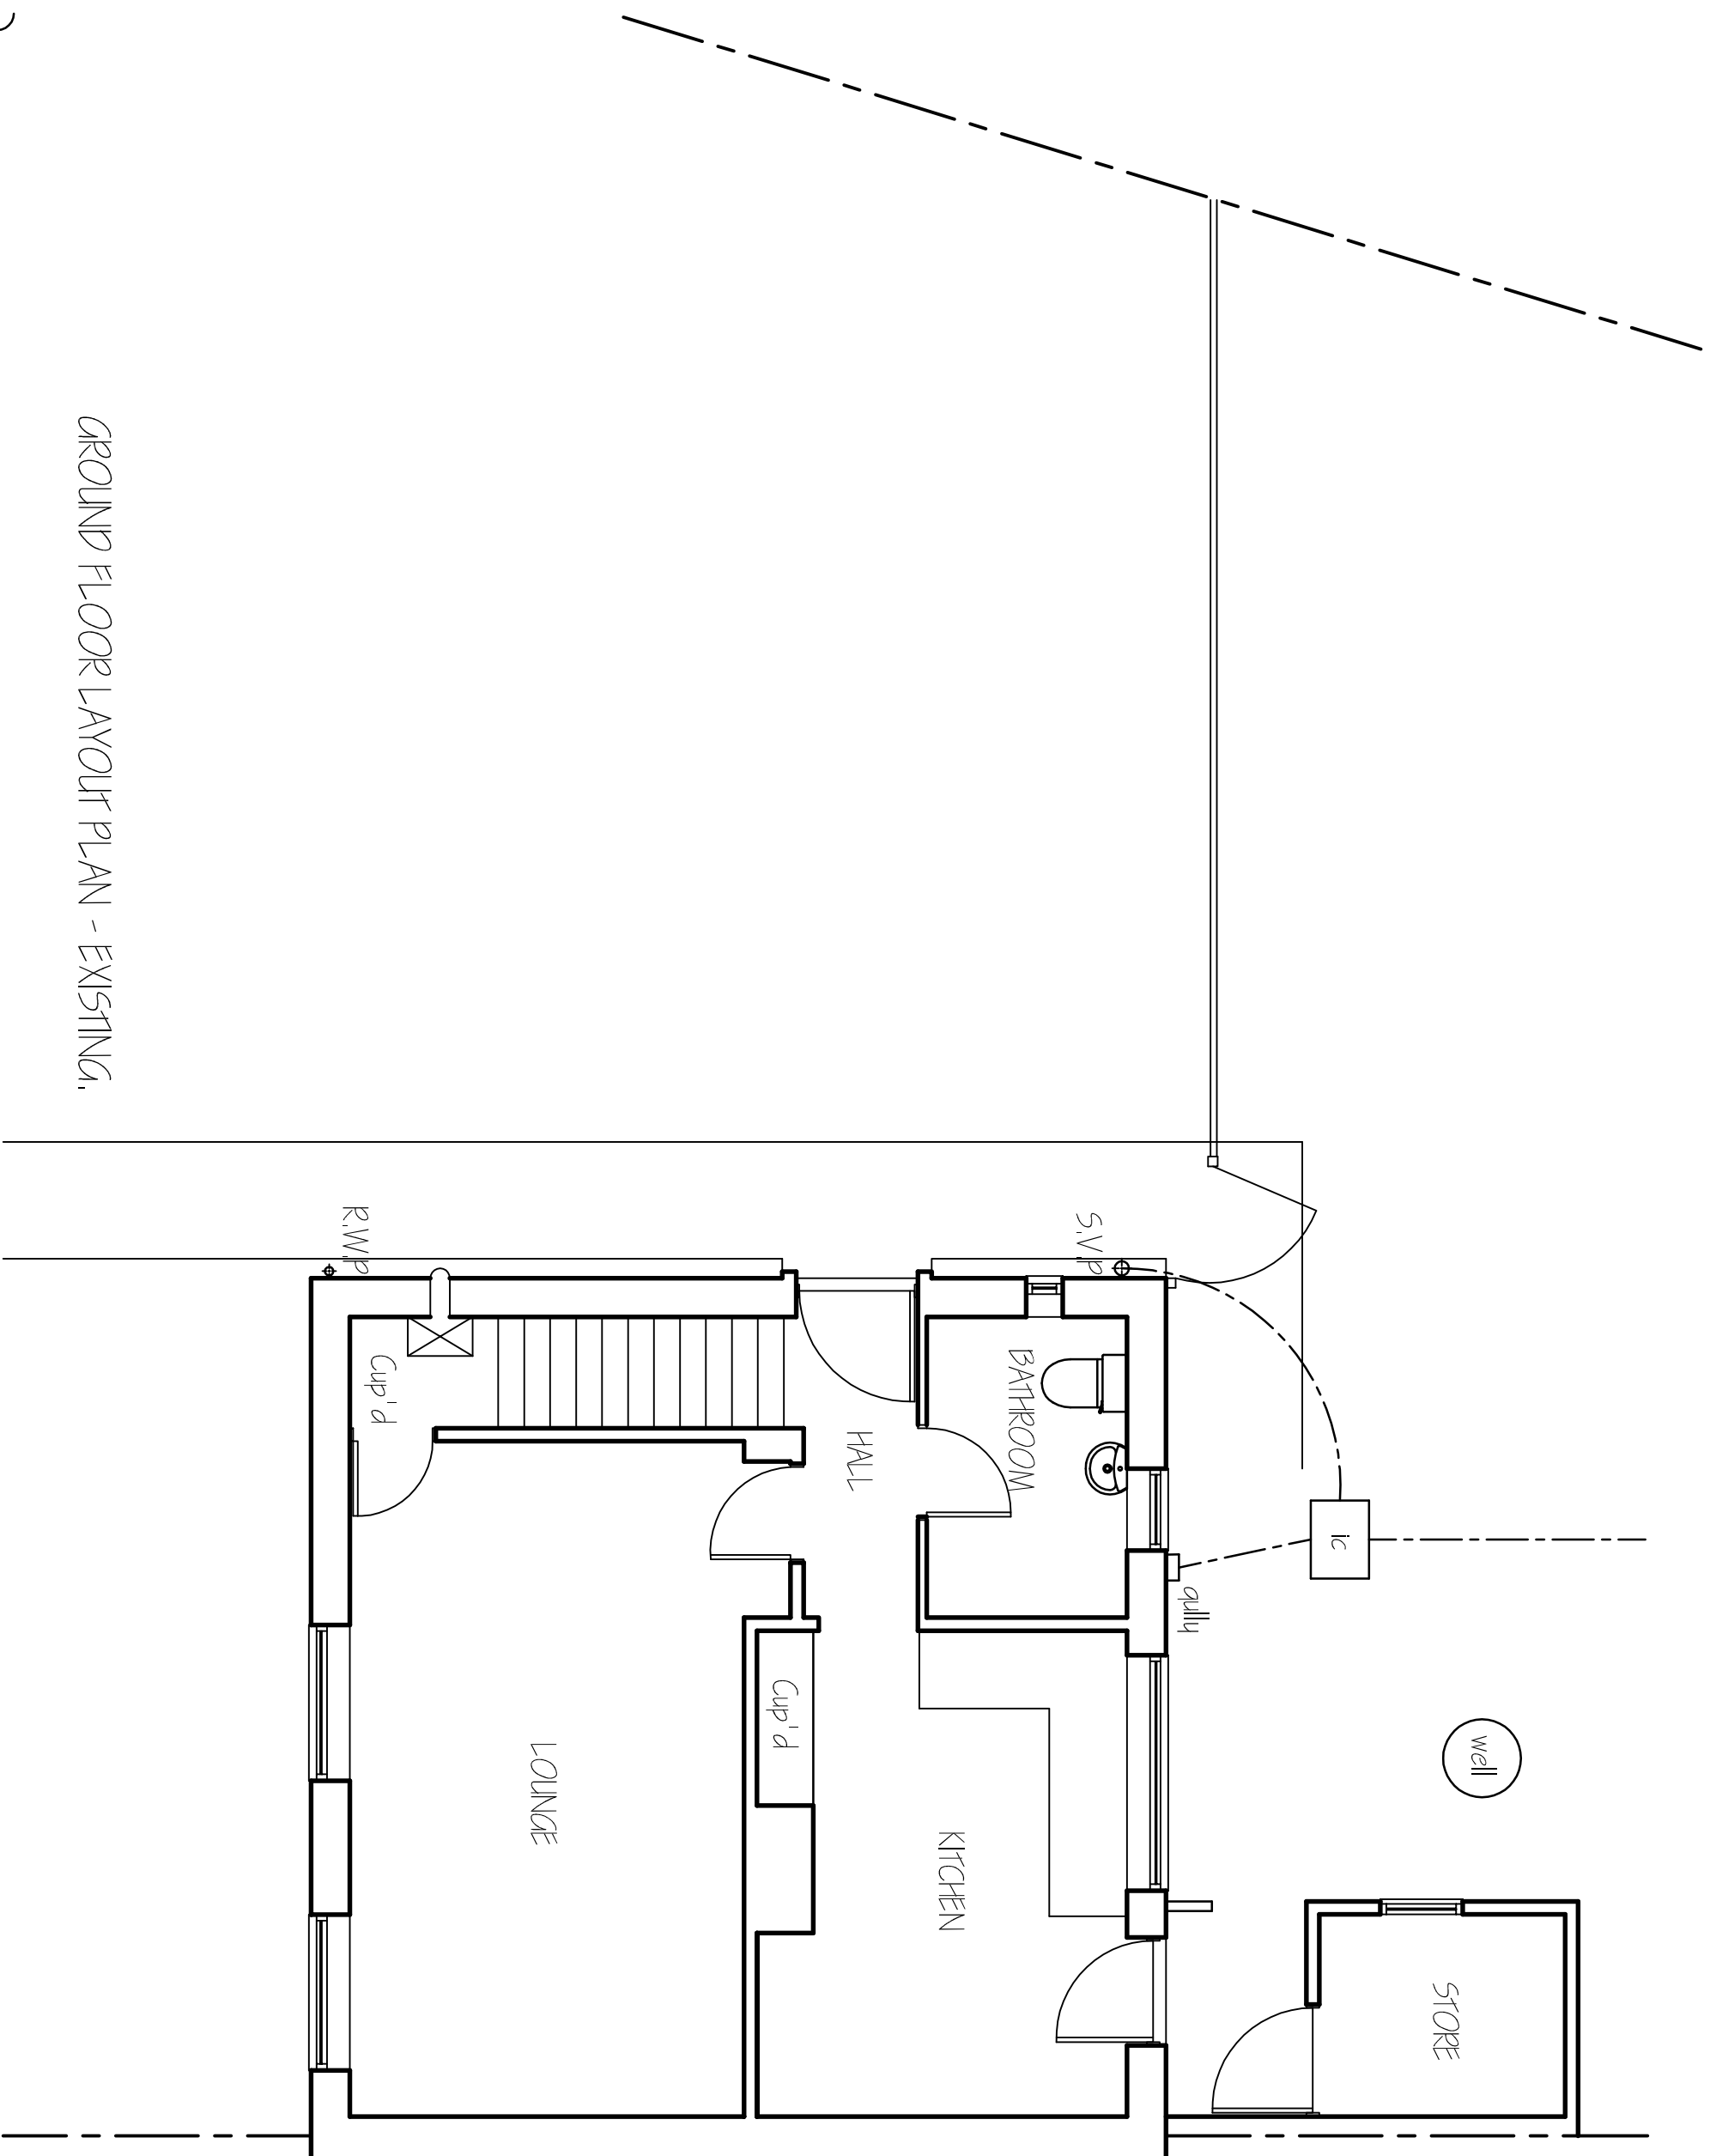SITE PLAN
1/500LOCATION PLAN
1/2500

GROUND FLOOR LAYOUT PLAN - EXISTING

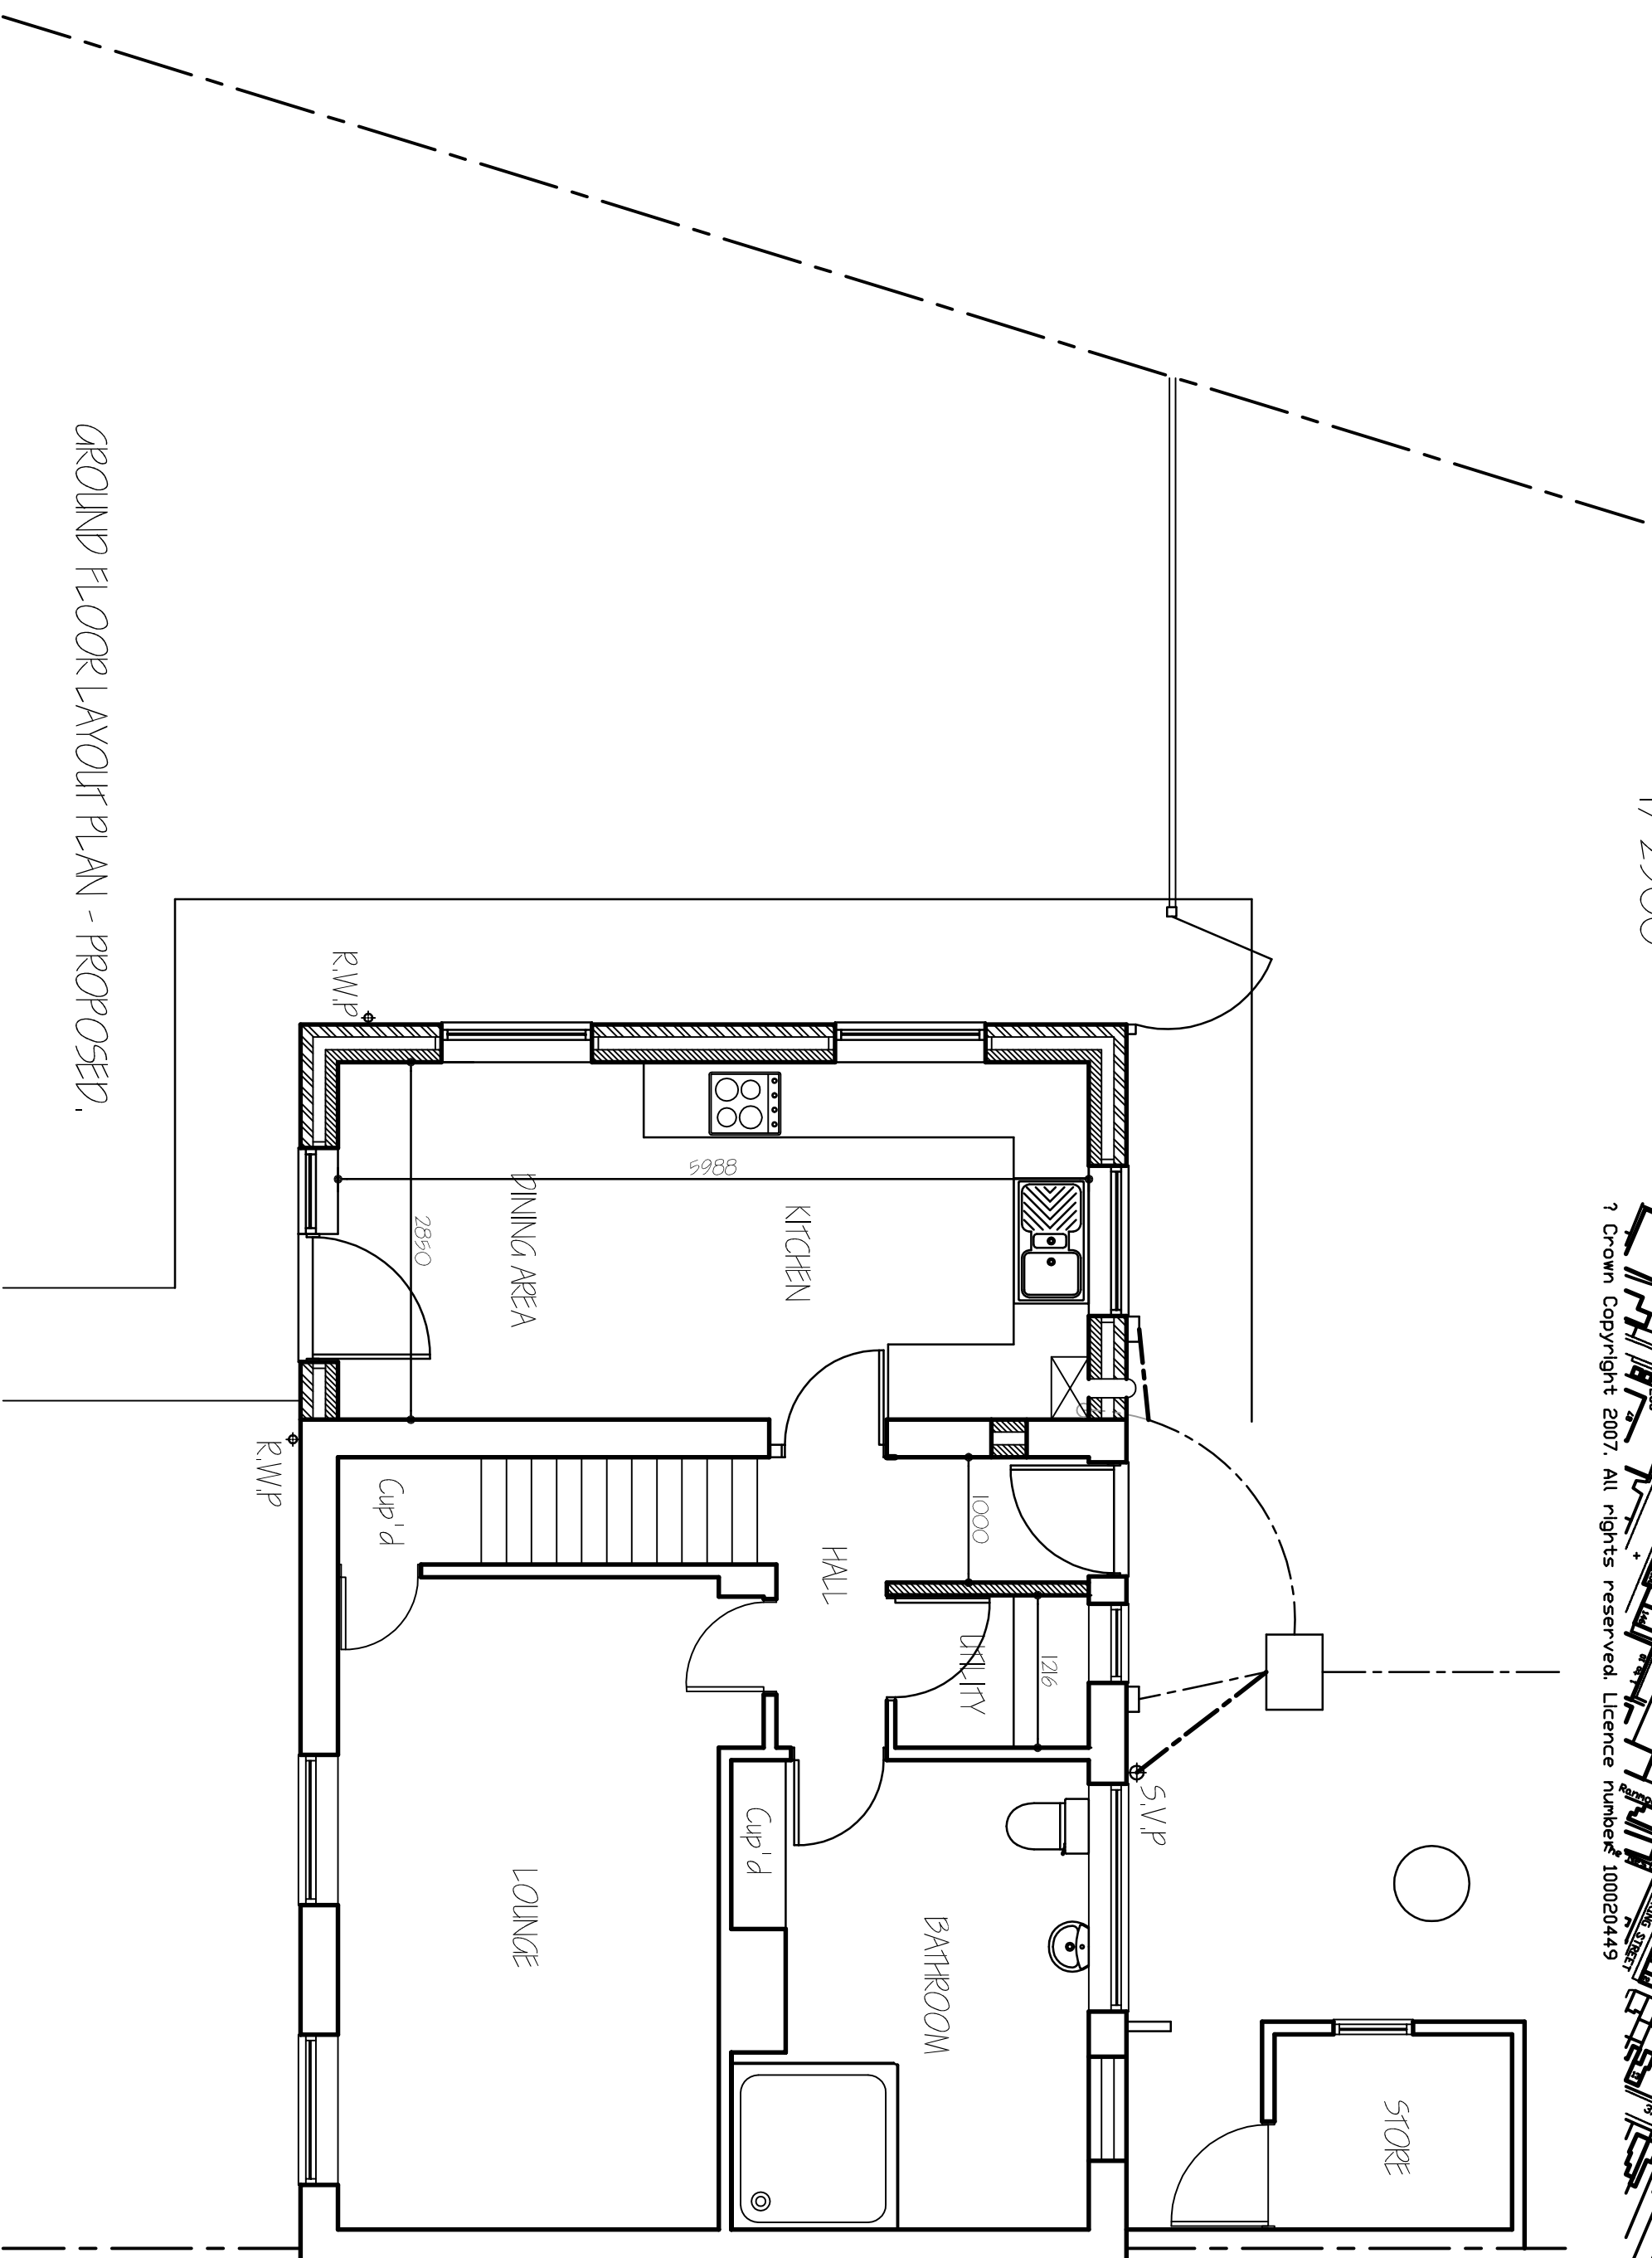

GROUND FLOOR LAYOUT PLAN - PROPOSED


G. R. MERCHANT LTD.
I-ENG AMICE FIMO

**ARCHITECTURAL, STRUCTURAL
AND LAND DRAINAGE
CONSULTANTS**
4 Wrights Mews
124 Park Road, Holbeach,
Spalding, Lincs. PE12 7EE
Tel: 01406 490800
Fax: 01406 425744
E-Mail: gr.merchant@btconnect.com

SIDE EXTENSION & ALTERATIONS.
I ALLENBYS CHASE.

SPALDING, LINC'S, PEI295

MR P. GREGORY.

Drawing

FLOOR PLANS & ELEVATIONS,
LOCATION & SITE PLANS.

Job Ref.	Drawn
----------	-------

21/10/17

APRIL 2015, SLD

Scales

DO NOT SCALE FROM THIS DRAWING

based upon typical site conditions related to the area. No responsibility can be accepted for any conditions which may be discovered during construction unless reported to the Architect as part of the design amendments may be considered. Site soil surveys are recommended in respect of South Island.

used as a contract document alone. The works will not be supervised or inspected on site by Merchant or any representative thereof. It is the client or their appointed agents responsibility to ensure that the works are carried out in accordance with the specification and to ensure that the works are carried out in accordance with the specification and to ensure that the works are carried out in accordance with the specification.

Materials shall conform to appropriate British standards specification or BSI certificate or European code equivalent. The Employer / Client shall ensure that the selected contractor is conversant and adopts all measures necessary to achieve compliance with Health and Safety legislation.

Work that may not specifically be shown but may be reasonably inferred as necessary to carry out the work shall be deemed to be included. It is the plot/land owners responsibility to be aware of the work to be carried out.