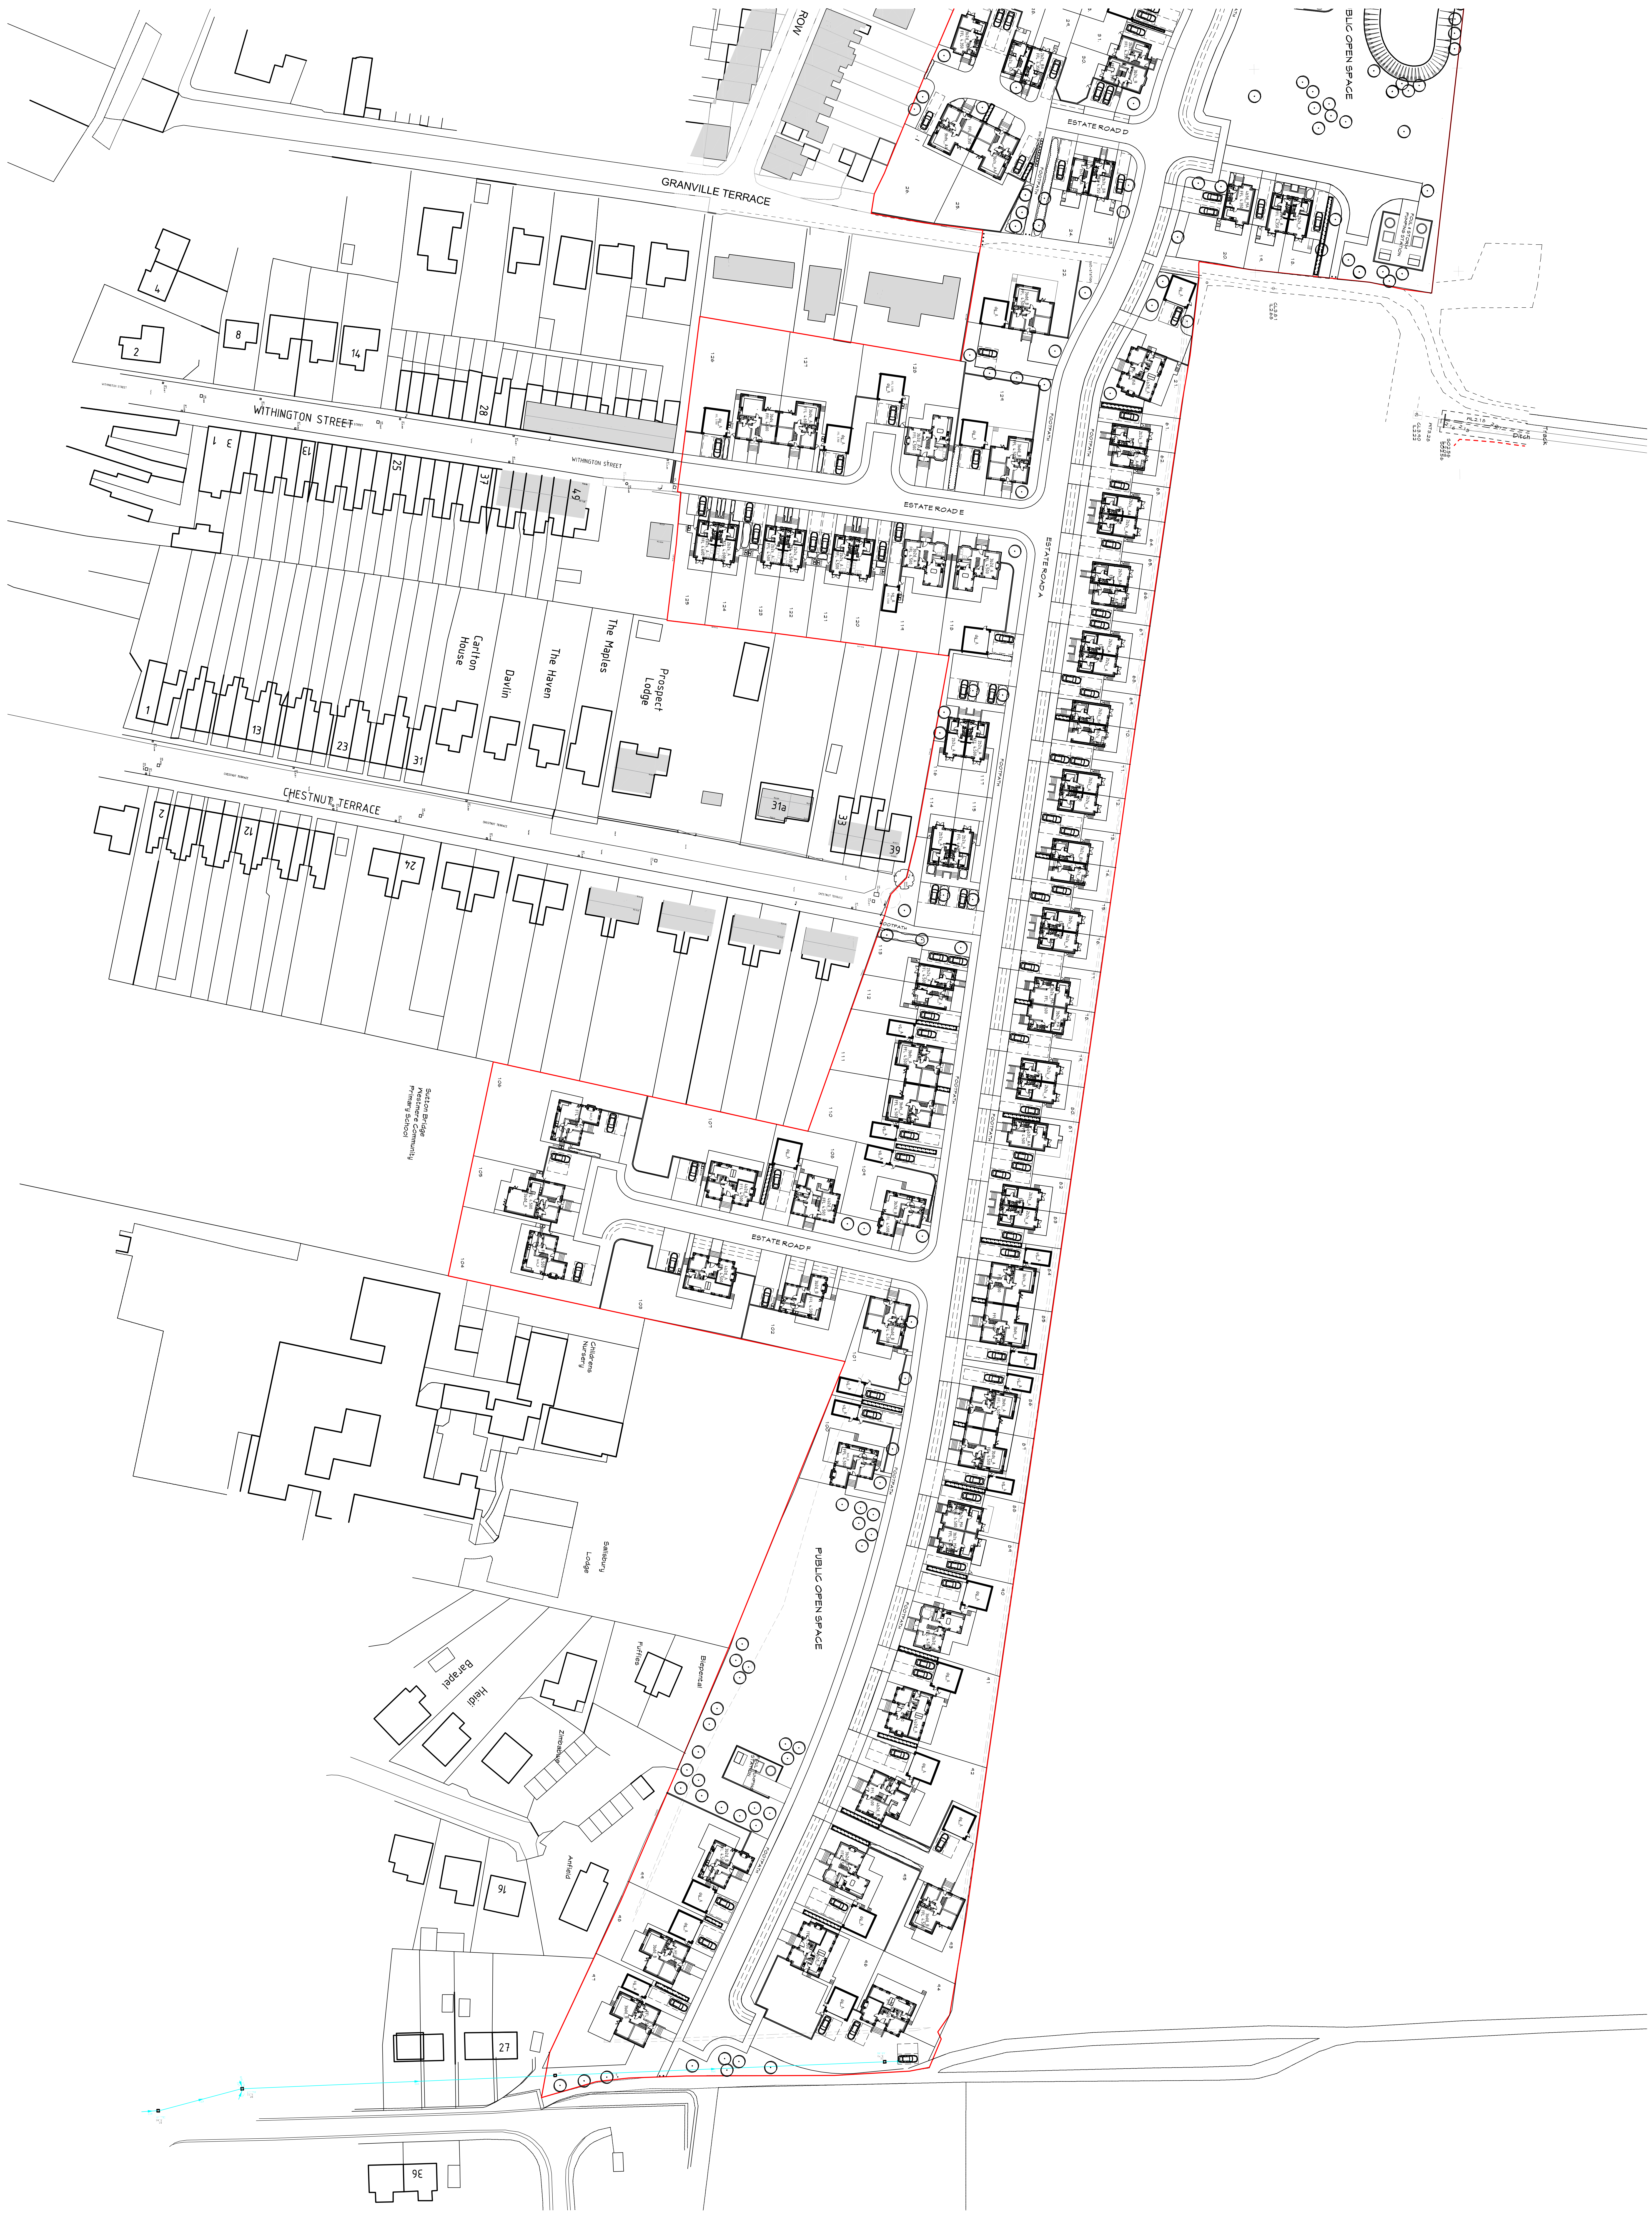

LOYDHOMES

Rev.	Date	By	Description
A	3.8.2020	ADB	FOUL PUMPING CHAMBER ADDED, PLOTS 94 & 97 REVISED TO ALLOW FOR SEWER EASEMENT
B	13.8.20	ADB	ATTENUATION POND TO EASTERN LAND REMOVED
C	23.9.20	ADB	HOUSING MIX REVISED

ABDS ltd
architectural consultants

Midlands
1st Floor
15 St Cuthberts St.
Bedford
Beds
MK40 3JB

Southern
Boscarnon Farmhouse
St Keverne
Cornwall
TR12 6NU

Tel: 0845 2242967
Email:admin@abdevservices.co.uk

CIAT

PROJECT
RESIDENTIAL DEVELOPMENT
LAND NORTH OF
SUTTON BRIDGE

DRAWING
PROPOSED BLOCK PLAN
SHEET 2 OF 2

SCALE: 1:500@A0
DATE: 11.6.2020
DRAWN BY: ADB
CAD Ref: xxxxxxxxxxxx

DWG No:LH/SBM/20/002
C