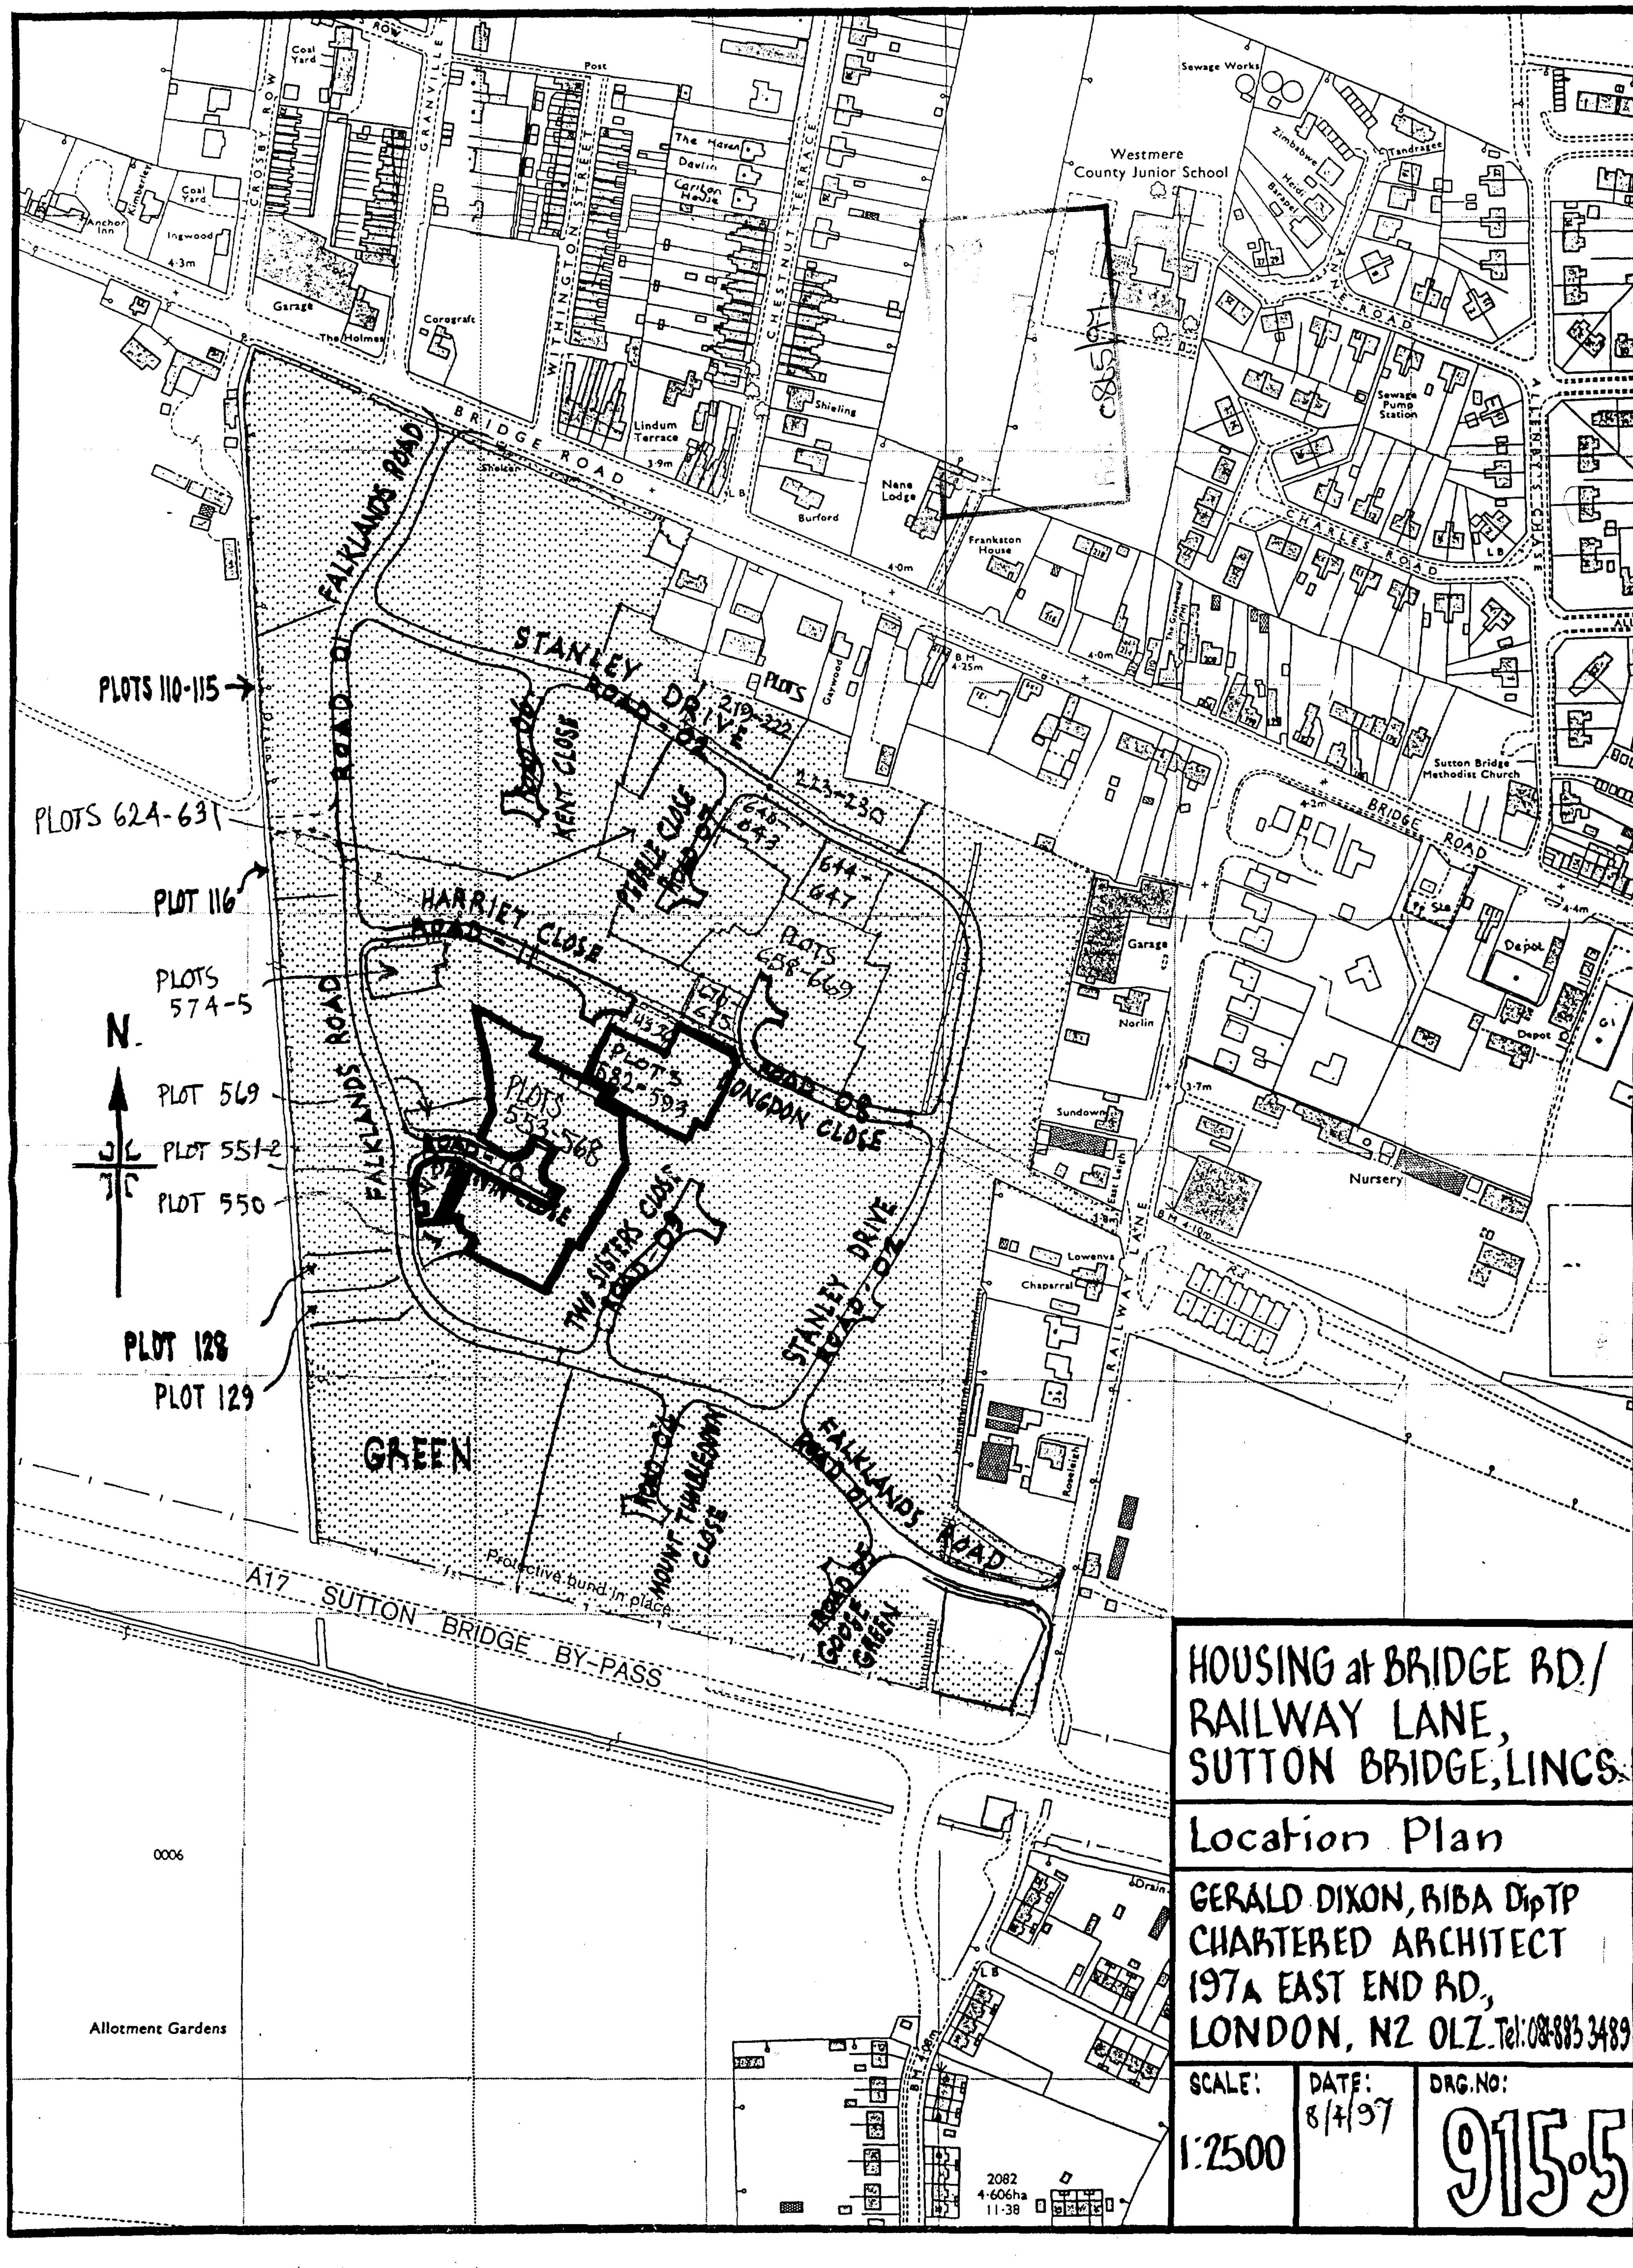



HOUSING at BRIDGE RD./ RAILWAY LANE, SUTTON BRIDGE, LINCS.

Location Plan

GERALD DIXON, RIBA DipTP
CHARTERED ARCHITECT
197A EAST END RD.,
LONDON, N2 OLZ. Tel: 081-883 3489

SCALE:	DATE:	DRG.NO:
1:2500	8/4/97	915.5

M

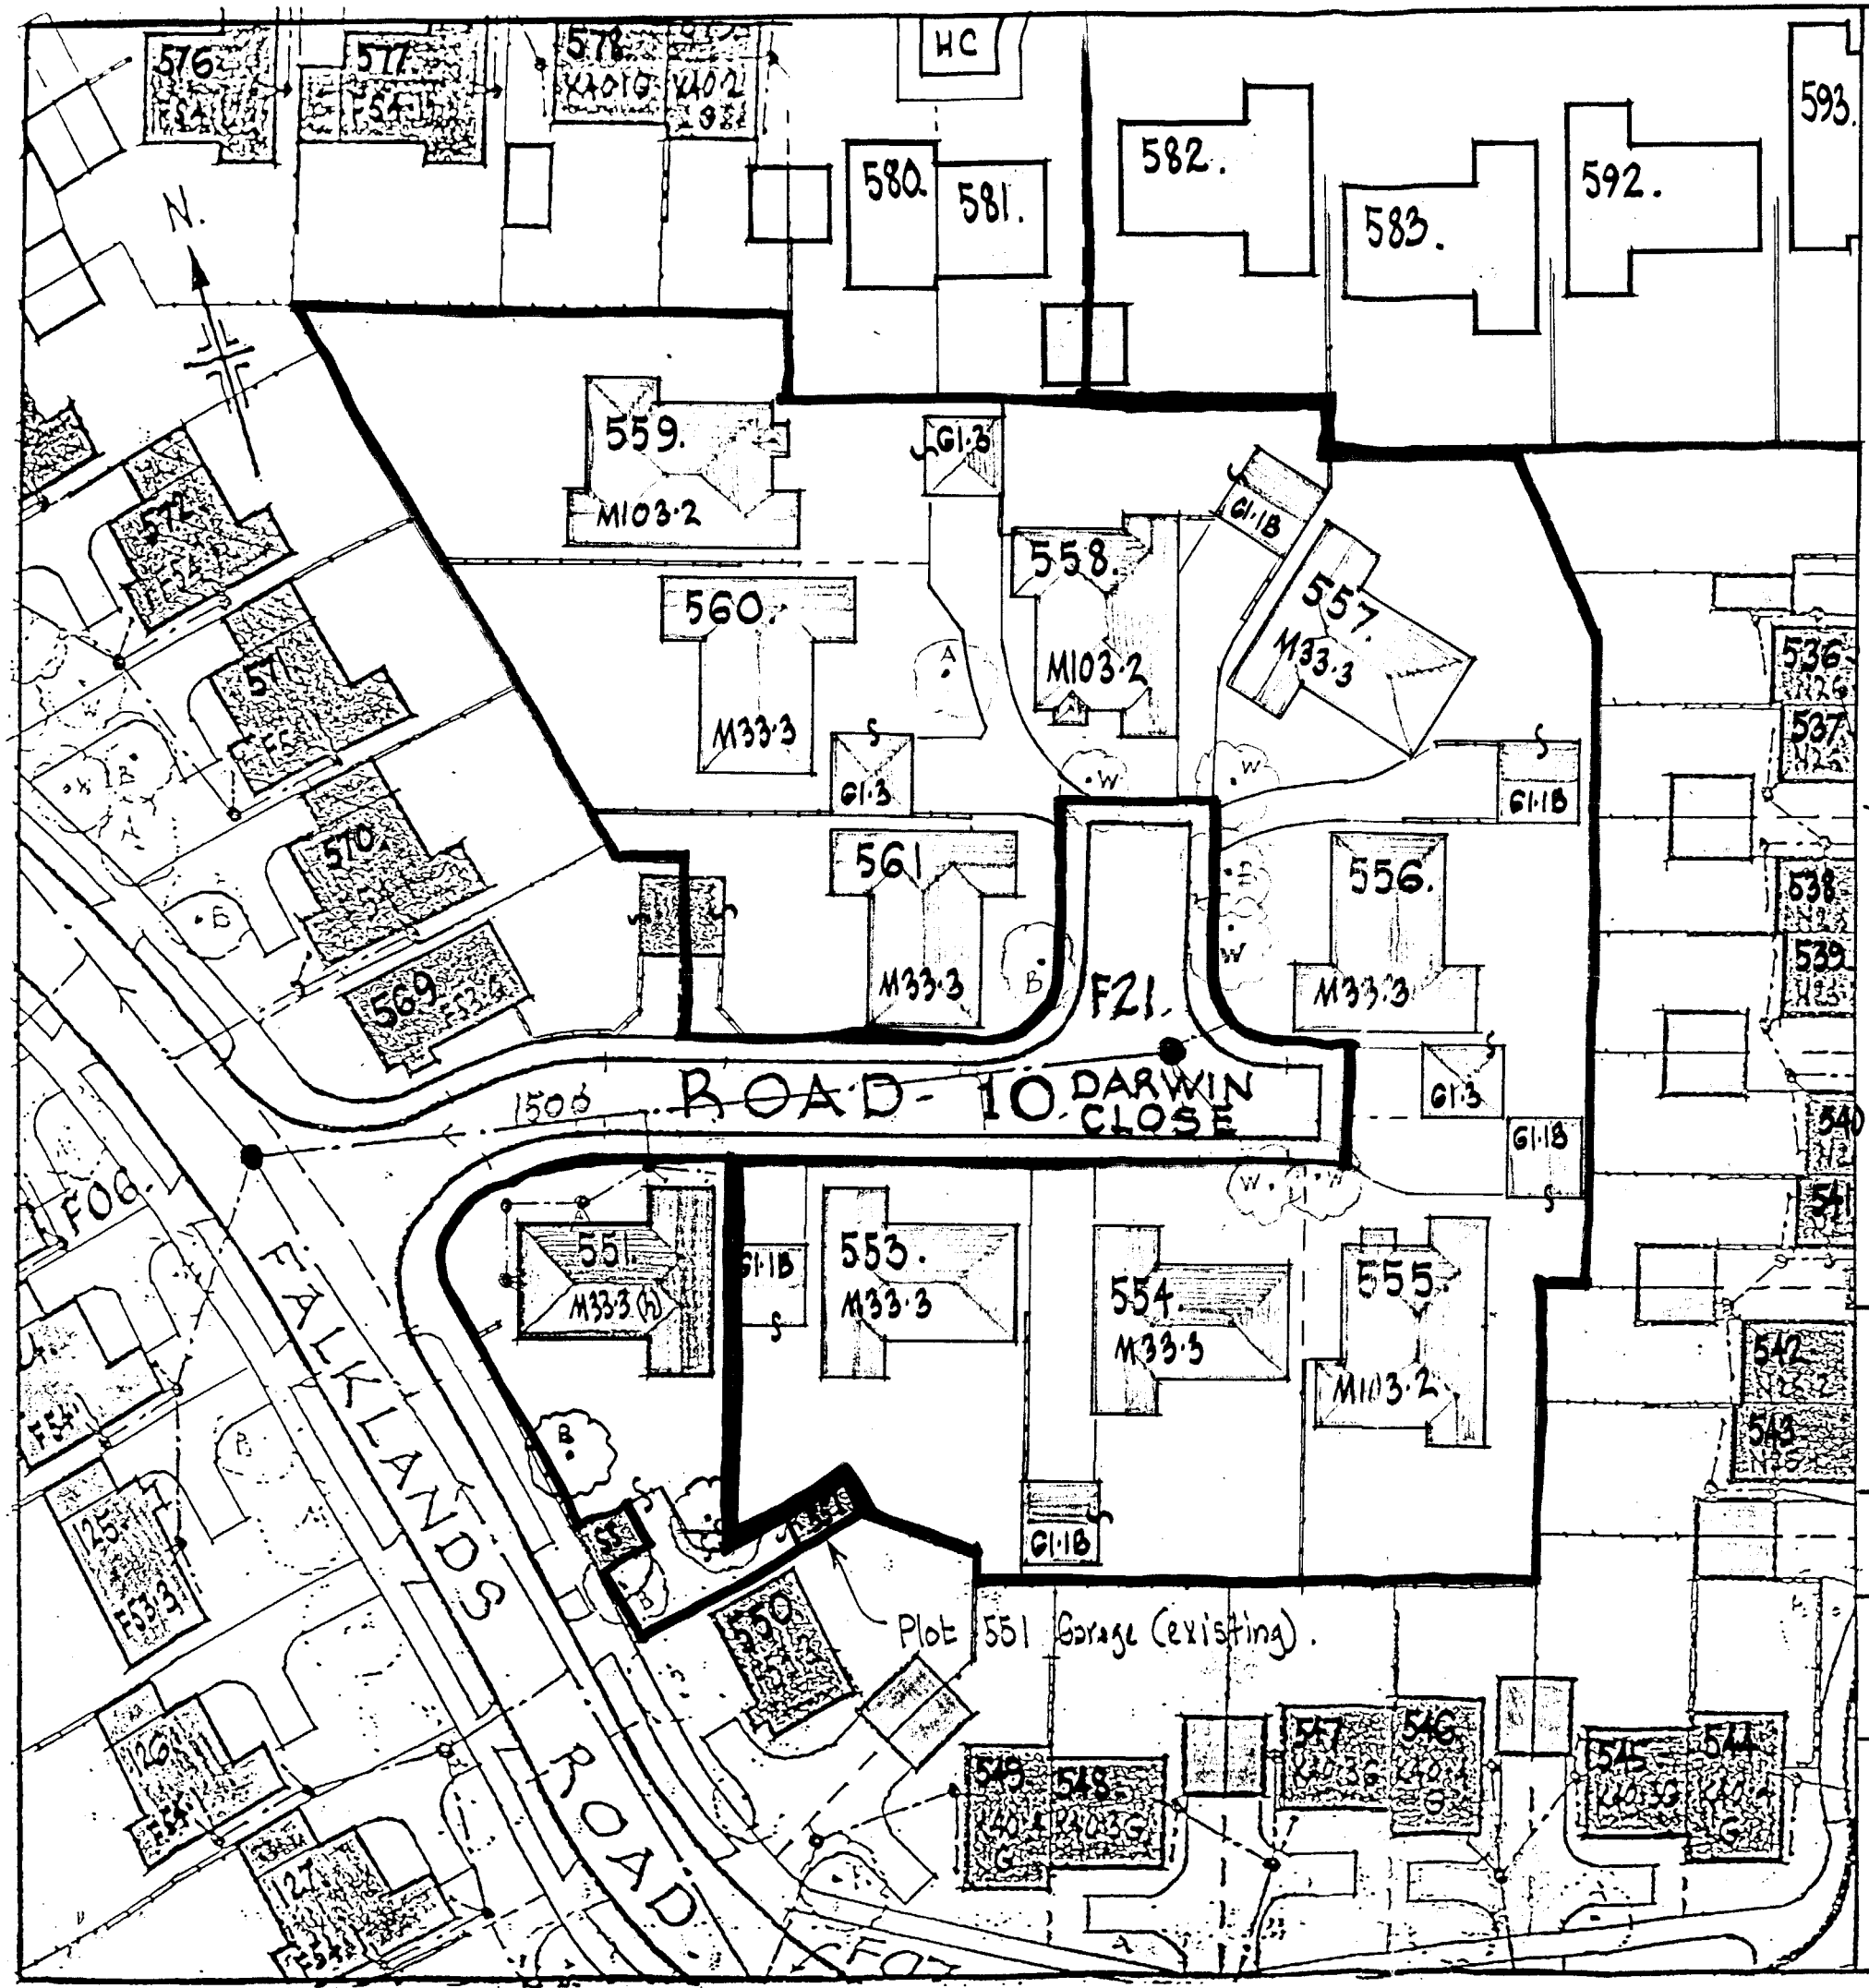

NEW PLOTS 553 - 561.

The nine new dwellings 553-561 are in substitution for the 16 dwellings 553-568 previously approved. There will now be no plots 562-568. Dwellings to be of types M33·3 and M103·2, as shown on drgs. nos. M33. and M103. (the M33.3 type to be the version without attached garage). New garages to be of types G1·1B and G1·3 as shown on drg. no. G1.

Plot 561 garage already constructed.

All dwellings shown on this plan are already constructed, except 551, which is to be built as approved, and 553-561 as now proposed.

All facing materials, fences, and planting to be as originally approved, and as scheduled on drg. no. 915·6, except that roofs to all dwellings and garages to be Redland Norfolk pantiles, colour 34 Terracotta.

RC
ING
1997
Ref. 0865/97

HOUSING at BRIDGE ROAD/RAILWAY LANE, SUTTON BRIDGE, LINCS.

Layout Plan - Plots 553-568 amendments.

DIXON ARCHITECTS
12 OAKLANDS RD, LONDON, N20 8BA. Tel: 0181-445 1954

Scale:	Date:	Drg. No:
1:500	4/8/97	915·38