


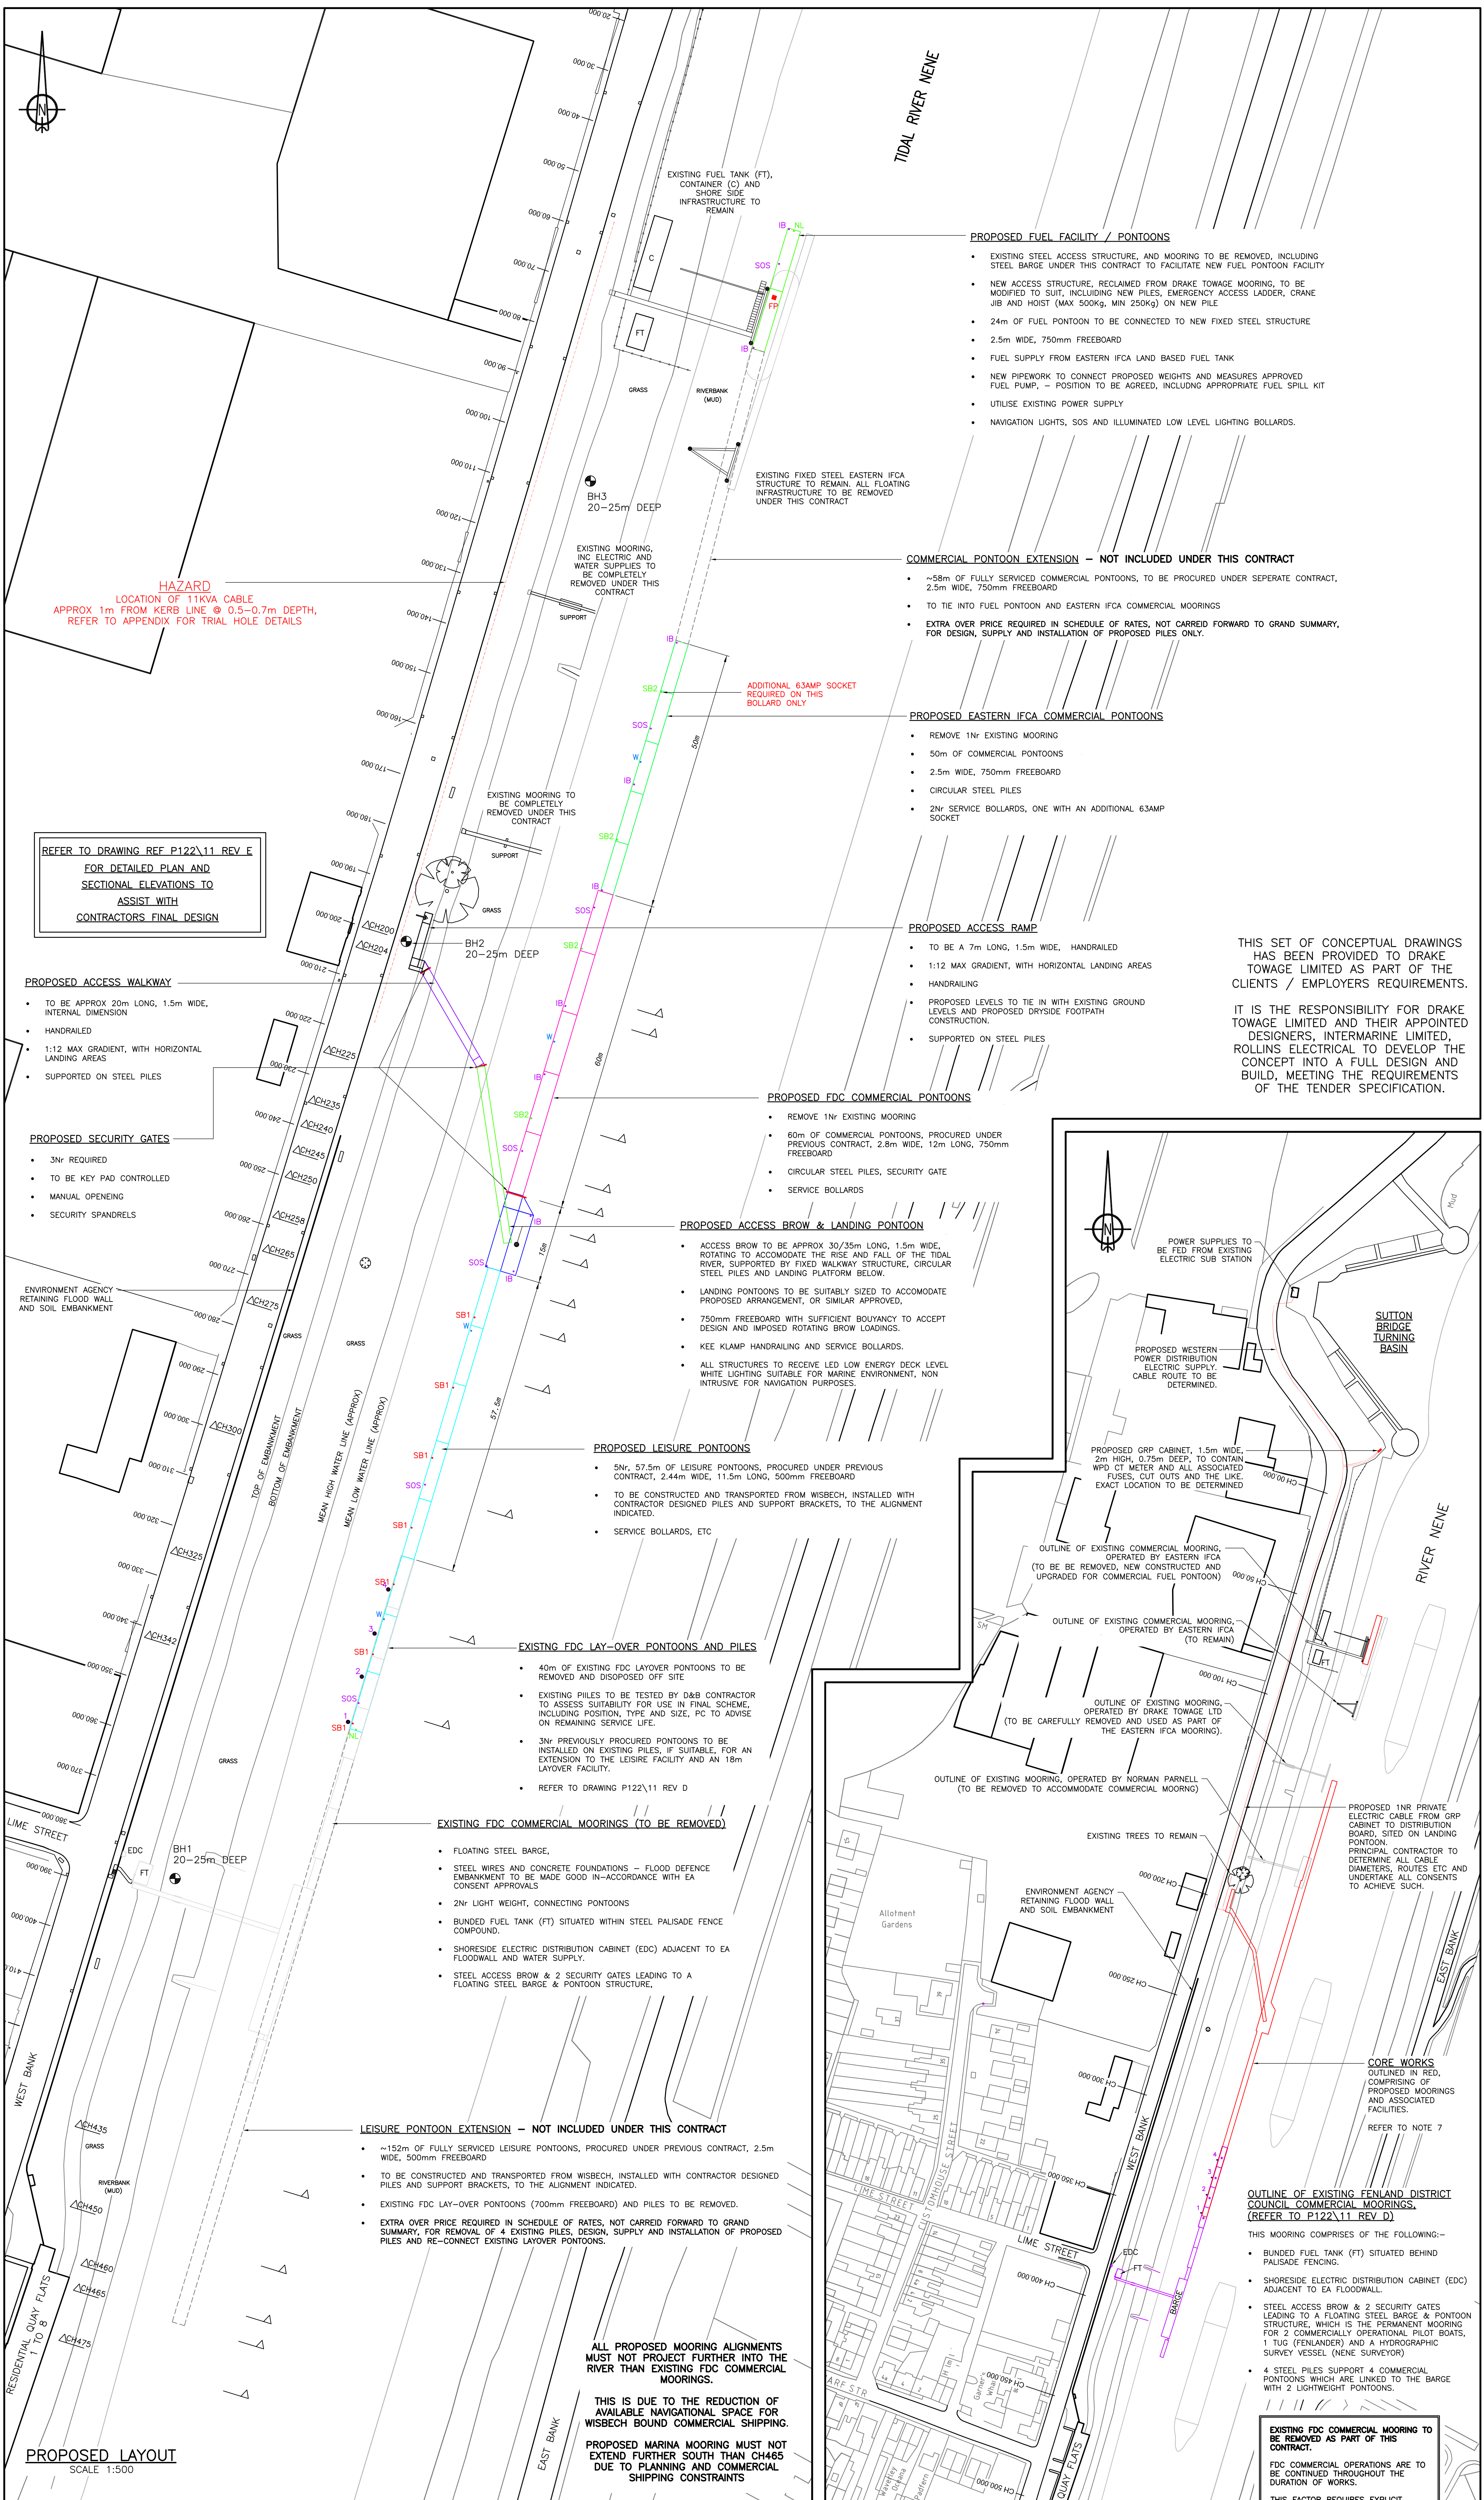

- NOTES**
- DO NOT SCALE FROM THIS DRAWING
 - ALL DIMENSIONS IN METRES, UNLESS OTHERWISE STATED
 - TIDE LEVELS:
 - MHWS = +3.8m OD (-7.00m CD)
 - MHWN = +1.9m OD (-5.10m CD)
 - MLWN = -1.0m OD (-2.20m CD)
 - MLWS = -2.2m OD (-1.00m CD)
 - CHART DATUM (0m CD) IS 3.20m BELOW ORDNANCE DATUM (NEWLYN).
 - FLOOD DEFENCE LEVEL ~ +6.4m OD (-9.6m CD)
 - THIS DRAWING IS TO BE READ IN CONJUNCTION WITH:-
 - P122\10 Rev E EXISTING AND PROPOSED LAYOUTS
 - P122\11 Rev E DETAILED LAYOUTS
 - P122\12 NOT USED
 - P122\13 NOT USED
 - P122\14 NOT USED
 - P122\15 Rev A HYDROGRAPHIC SURVEY PLAN (2011)
 - P122\16 Rev A HYDROGRAPHIC SURVEY, SECTIONS - SHEET 1 OF 2
 - P122\17 Rev A HYDROGRAPHIC SURVEY, SECTIONS - SHEET 2 OF 2
 - THE PROPOSED CORE WORKS OF THIS CONTRACT, ALTHOUGH NOT FULLY EXHAUSTIVE, INCLUDE THE DESIGN, CONSTRUCTION AND UNDERTAKING OF THE FOLLOWING:-
 - ACCESS RAMP AND WALKWAY
 - ACCESS BROW AND LANDING PLATFORM
 - LEISURE PONTOONS (57.5m + 34.5m) [UTILISING PREVIOUSLY PROCURED LEISURE PONTOONS]
 - FDC COMMERCIAL PONTOONS (60m), [UTILISING PREVIOUSLY PROCURED TOWN QUAY PONTOONS]
 - EASTERN IFCA COMMERCIAL PONTOONS (50m), [NEW PROCUREMENT UNDER THIS CONTRACT]
 - FUEL PONTOON (24m) AND ASSOCIATED W&M APPROVED DELIVERY, [NEW PROCUREMENT UNDER THIS CONTRACT]
 - EXISTING DRAKE TOWAGE MOORING STRUCTURE TO BE INCORPORATED FOR USE IN EASTERN IFCA FUEL FACILITY, INCLUDING NEW SUPPORTING PILES FOR FIXED STRUCTURE AND FLOATING FUEL FACILITY
 - ALL SUPPORTING CIRCULAR STEEL PILES
 - REMOVE EXISTING FDC LAYOVER PONTOONS, CHECK SUITABILITY FOR LAY OVER PILES FOR RE-USE IN FINAL PROJECT
 - REMOVAL AND DISPOSAL OF EXISTING STEEL STRUCTURE MOORINGS AS INDICATED ON DRAWING
 - PROVISION OF 1NR ELECTRIC AND 3NR WATER SUPPLIES, ELECTRIC SUPPLY TO BE SPLIT IN DISTRIBUTION KIOSK
 - APPROX 330m OF DUCTING AND CABLING AND DRAW PITS FOR NEW 3 PHASE POWER SUPPLY TO DISTRIBUTION KIOSK ON ACCESS LANDING PONTOON
 - DESIGN SUPPLY AND INSTALLATION OF ALL PONTOON SERVICE INFRASTRUCTURE, WATER, ELECTRIC, NAVIGATION LIGHTS, SAFETY LADDERS ETC
 - SUPPORT APPLICATION TO THE ENVIRONMENT AGENCY FOR CONSENT TO WORKS IN THEIR FLOOD DEFENCE.
 - SUPPORT APPLICATION TO THE MARINE MANAGEMENT ORGANISATION FOR MARINE LICENCE.

- LEGEND**
- SB1 LIGHT AND POWER BOLLARD - 4nr 16AMP SOCKETS - UNMETERED
 - SB2 LIGHT AND POWER BOLLARD - 2nr 16A & 1nr 32 AMP SOCKET - UNMETERED
 - SOS LIGHT, LIFE BUOY AND FIRE EXTINGUISHER BOLLARD
 - IB LIGHT ONLY BOLLARD
 - NL NAVIGATION LIGHTS - 2 FIXED VERTICAL GREEN LIGHTS, LOCATED 1m APART AND 1.5m ABOVE DECK LEVEL
 - W GALVANISED WATER STAND, 1nr WATER TAP WITH HOSE REEL AND 30m HOSE PIPE
 - FP WEIGHTS AND MEASURES APPROVED FUEL PUMP
 - ELECTRIC METERING ARRANGEMENT TO BE CONFIRMED
 - EASTERN IFCA MOORING TO HAVE AN ADDITIONAL 1nr 63 AMP SOCKET ON 1 BOLLARD ONLY AS INDICATED ON THIS DRAWING.
 - AS PER REVISION C

Revisions					Description
Rev/Iss	By	Date	Apprv		
E	KG	14/7/15	TOW	UPDATED AND ISSUED FOR DESIGN AND BUILD CONTRACT	
D	KG	13/5/15	TOW	UPDATED AND ISSUED TO DRAKE TOWAGE LIMITED FOR DESIGN AND BUILD CONTRACT	
C	KG	4/8/14	TOW	ISSUED FOR TENDER	
B	KG	7/7/14	TOW	ISSUED TO WESTERN POWER DISTRIBUTION AND COMMENTS	
A	KG	6/6/14	TOW	ISSUED FOR COMMENTS	
Designed K.GOVE MAY 2014 Eng. CHK G.EDWARDS MAY 2014					Title
Drawn K.GOVE MAY 2014 Approved T.WATSON MAY 2014					

EXISTING & PROPOSED LAYOUTS

Fenland
CAMBRIDGESHIRE
Fenland District Council
Fenland District Council, Fenland Hall, County Road,
March, Cambridgeshire, PE15 8NQ
Tel: 01354 654321 www.fenland.gov.uk

Scale	Drawing No	Rev.
AS SHOWN	P122\10	E