

FLOOD RISK ASSESSMENT FOR RESIDENTIAL DEVELOPMENT AT WITHINGTON STREET, SUTTON BRIDGE, LINCS.

FINAL REPORT

GEOFF BEEL CONSULTANCY

SEPTEMBER 2015

GCB/HUMPHREY

DISCLAIMER

This document has been prepared solely as a Flood Risk Assessment in support of a planning application for proposed Residential Development at Withington Street, Sutton Bridge, Spalding, Lincs. "Geoff Beel Consultancy" accepts no responsibility or liability whatsoever for any use made of this document other than by the client "Mr Peter Fitzsimmons" for the purposes it was originally commissioned and prepared. All comments and opinions made are based upon information available to "Geoff Beel Consultancy" during the necessary investigative process, and the conclusions and recommendations could therefore, differ in the event of material subsequently being found erroneous, incomplete or misleading. "Geoff Beel Consultancy" therefore, accepts no liability should this prove to be the case.

CONTENTS

- 1.0 INTRODUCTION
- 2.0 LOCATION
- 3.0 THE SITE
- 4.0 EXISTING FLOOD ALLEVIATION MEASURES
- 5.0 POTENTIAL SOURCE OF FLOODING
- 6.0 EXTENT OF KNOWN FLOODING
- 7.0 PROBABILITIES AND TRENDS OF FLOODING
- 8.0 IMPACTS OF FLOODING
- 9.0 RESIDUAL RISKS – EXTREME EVENTS
- 10.0 CONCLUSIONS AND RECOMMENDATIONS

- Fig 1 - Plans & Elevations –
Peter Humphrey Associates drg. no. 5362-PL01
- Fig 2 - Environment Agency Flood Zone Map
- Fig 3 - South Holland Strategic Flood Risk Assessment Residual
Depths (2115)
- Fig 4 - Environment Agency Tidal Breach Hazard Mapping
1 in 200 year event (2115) – CCN/2010/27350
- Fig 5 - South Holland Internal Drainage Board district plan.
- Fig 6 - AWS Ltd Wastewater Plan

1.0 INTRODUCTION

- 1.1 A full planning application is to be submitted by Peter Humphrey Associates Ltd on behalf of Mr Peter Fitzsimmons for proposed residential development at Withington Street, Sutton Bridge.
- 1.2 Planning approval requires a Flood Risk Assessment to be submitted to the Environment Agency to meet the requirements and general principles contained in Paragraph 9 of the Technical Guidance to the National Planning Policy Framework (NPPF).

The site is located within Flood Zone 3 as detailed on the Environment Agency's Flood Zone Maps. The latest Agency Flood Zone Maps have been created as a tool to raise awareness of flood risk with the public and partner organisations, such as Local Authorities, Emergency Services and Drainage Authorities. The Maps do not take into account any flood defences.

Furthermore, the site is also shown to be within the Tidal Zone 3 of the South Holland Strategic Flood Risk Assessment Maps and located in the South Holland Internal Drainage Board's area.

- 1.3 Geoff Beel Consultancy was appointed on 9th September 2015 to undertake a Flood Risk Assessment.

2.0 LOCATION

- 2.1 The development site is located at the northern limits of Withington Street being west of the River Nene tidal defences at Sutton Bridge. The National Grid Reference of the central point of the site is TF 47052175.
- 2.2 The position and extent of the site is shown on Fig 1 – Plans & Elevations at the end of the document.
- 2.3 The site, located within the South Holland Internal Drainage Board area is shown within Flood Zone 3 as detailed on both the Environment Agency Flood Zone Maps and the Council's Strategic Flood Risk Assessment Flood Zone Maps.

3.0 THE SITE AND SEQUENTIAL TEST

- 3.1 The site is currently waste ground.
- 3.2 The area of development is approximately 240 square metres with vehicular access to Withington Street. Land level at the site is generally at 3.60m aOD.
- 3.3 The proposed site layout consists a 2 storey detached town house. Proposed habitable accommodation floor level of the development is shown at 500mm above existing ground level at 4.10m aOD due to the restricted size of the plot for access purposes.

Flood mitigation measures have been incorporated into the development proposals to ensure the safe occupancy and to meet the Exception Test.

No other land available for development in Sutton Bridge is at a lower risk of Flooding and hence the Sequential Test is met.

4.0 EXISTING FLOOD ALLEVIATION MEASURES

- 4.1 The site is within a defended floodplain, as defined in Appendix 1 of the Environment Agency's 'Policy for the Protection of Floodplains' and is considered to be passive until such time as a flood greater than that for which the defences were designed occurs. The likelihood of flooding due to overtopping or failure of a flood defence embankment is considered to be small.

The South Holland Internal Drainage Board area at Sutton Bridge is protected by the west embankment of the River Nene tidal defences.

- 4.2 The site and surrounding areas of development drain in a generally northerly direction to discharge into the tidal River Nene as part of the Westmere catchment of the Internal Drainage Board.
- 4.3 The existing standard of drainage for the South Holland Internal Drainage Board is 1 in 50 years return period, compatible with the Department of the Environment, Food and Rural Affairs target level of service for rural drainage and flood defence works. Freeboard of 900mm is provided to the lowest land levels.
- 4.4 Current maintenance standards within the South Holland Internal Drainage Board and of the Environment Agency tidal defences are generally very good.

During the operation and maintenance of its pumping stations, associated structures and channel systems, particularly those that could affect property, the Board seeks to maintain a general standard capable of providing flood protection to its district. A routine maintenance programme is in place to ensure that the Board's assets are commensurate with the standard of protection that is sought. However, bank slips, blocked culverts etc may occur from time to time and these matters are usually dealt with promptly.

5.0 POTENTIAL SOURCES OF FLOODING

- 5.1 Four potential sources of flooding have been identified as a result of this assessment:
- a) local blockages to existing sewerage
 - b) local blockages to IDB main drain
 - c) storm return period of 1 in 50 years being exceeded
 - d) overtopping of River Nene tidal defences at Sutton Bridge

- 5.2 The probability of flooding from source a) and b) are low due to the maintenance standards already achieved and managed by Anglian Water and the IDB. A foul sewer is located in the rear garden of the proposed development.

The probability of flooding from c) is also low due to the South Holland IDB main drain design standard incorporating a minimum 900mm freeboard to the lowest land level which provides adequate storage in events greater than 1 in 50 years.

- 5.3 Previous historic rainfall events of 1968 and 1978, estimated to be greater than 1 in 100 year events, caused no flooding to any residential properties at the time and the Boards policy is to provide a standard of drainage which satisfies NPPF requirements of a 1 in 100 year return period for fluvial protection inclusive of the effects of climate change and development. The Boards policy regarding the connection of future developments to the arterial system enables a flexible approach to be adopted and meet the criteria for “sustainable urban drainage”.

- 5.4 The possible overtopping and breaching of the tidal River Nene defences at Sutton Bridge is also considered to be low. The Environment Agency has carried out the River Nene Strategic Study Report and concluded that the defences provide a level of protection against the 1 in 200 year’s period tidal event.

- 5.5 Further hydraulic modelling has been carried out by the Environment Agency of the impacts of a breach occurring to the Sutton Bridge tidal defences. The present day scenario is such the maximum depth of flooding would be up to 0.5m with a low to medium Danger Hazard rating.

By the year 2115, with no further improvements carried out to the Sutton Bridge tidal defences the scenario deteriorates such that the maximum depth of flooding would be between 0.50-1.00m on both the Environment Agency Tidal Hazard Mapping and the Residual Depths of the South Holland Strategic Flood Risk Assessment.

- 5.7 Safe refuge is provided with all sleeping accommodation at first floor level.

6.0 EXTENT OF KNOWN FLOODING

- 6.1 During the preparation of this assessment, evidence was discovered of part of the site being flooded and adjoining properties during the tidal surge event of January 1978 since when tidal defences have been raised and strengthened to a 1 in 200 year standard of protection. No flooding occurred as a result of the most recent River Nene tidal surge event of 5th December 2013.

7.0 PROBABILITIES AND TRENDS OF FLOODING

- 7.1 The probability of this development flooding from localised drainage systems is low.
- 7.2 The probability of the site flooding with water from any South Holland main drain is less than 1% because of the standards of the existing flood defence systems, storage within existing drainage channels and the location of the site.
- 7.3 The probability of the site flooding with tidal waters from the River Nene is less than 0.5% because of the standards of the existing flood defences and the location of the site. If the trend of climate change anticipated to occur continues over the next 100 years, the defences are considered adequate to sustain the 1 in 200 year standard of protection.
- 7.4 If under very extreme events, levels of floodwater from the South Holland main drains or arterial systems rose to such an extent that the site was affected, the situation would not be sudden. It is very probable that sufficient time would be available to take precautionary actions to limit the extent and potential impact of flooding.
- 7.5 The water levels in the drainage channels will tend to rise as a result of the impacts of climate change. However the existing systems and defences together with the raising of floor levels 500mm above existing ground level with a further 500mm of flood resilient construction above finished floor level will be appropriate for the design life of the development (i.e. 100 years).

8.0 IMPACTS OF FLOODING

- 8.1 No significant impacts of flooding are anticipated due to the existing standards of tidal defence, however a precautionary approach has been adopted to protect against the remote possibility of tidal overtopping to the River Nene tidal defences.
- 8.2 Habitable floor levels of the development will be above existing ground level at a minimum of 4.10m aOD with a further 500mm height of flood resilient construction offering additional protection against impacts arising from any extreme short duration, localised events.
- 8.3 The general location of the site within the catchment is such that if flooding occurred from any of the South Holland main drain systems, then probably 2 to 3 days warning time would be available.
- 8.4 No displacement of water from the site will affect any adjoining properties as being discharged to soakaways designed to BRE365 requirements and Building Regulations approval.

- 8.5 The developer will ensure that the eventual occupiers of the dwelling are sufficiently aware of the risk of flooding, and the standard of the existing defences. The Environment Agency provides a Flood Warning Service which includes Flood Warning Codes and uses direct warning methods where the risks and impacts of flooding are high. Indirect warnings are provided to all flood risk areas, even those at low risk of flooding. The main method is media broadcasts via local radio and also by television.

In addition to direct and indirect flood warnings, the Environment Agency operates a 24 hour a day Floodline Service providing advice and information on flooding, contact tel. no: 0845 988 1188 and the occupiers will be required to register with the Floodline Direct Warning Service to receive any future flood warnings.

- 8.6 A Flood Evacuation Plan will be prepared for approval by the South Holland District Council Emergency Planner. The Plan will identify access to Bridge Road in an easterly direction to land in Flood Zone 1.

9.0 RESIDUAL RISK – EXTREME EVENTS

- 9.1 The residual risk from extreme events is low on this site, because of its location, existing tidal flood defences and the standard of surface water drainage already provided.
- 9.2 Although within Flood Zone 3 according to NPPF classification, the site actually has a low risk of flooding due to the current standards of drainage and flood defence and land levels. The site is not located within a Functional Flood Plain of any 'main river' or 'main drain'. The Environment Agency Flood Zone maps have been produced irrespective of existing flood defences and standards of protection.
- 9.3 South Holland District Council in conjunction with the Environment Agency and the local IDB's within the Council area have carried out a Strategic Flood Risk Assessment of the whole District by appointed Consulting Engineers.


The Strategic Flood Risk Assessment has produced more definitive Flood Risk Maps than those published by the Environment Agency and at the same time has analysed flood return periods of all tidal and fluvial defences for years 2002 and 2052 to account for the effects of climate change.

- 9.4 As a result of the Strategic Flood Risk Assessment the South Holland IDB area has been determined as providing protection against a 1 in 100 year return period event whilst the River Nene tidal defences at Sutton Bridge provide protection against a 1 in 200 year return period event.


10.0 CONCLUSIONS AND RECOMMENDATIONS

10.1 As a result of the assessment, the following conclusions have been reached:-

- The proposed development is not in a Functional Floodplain. It is located in the Passive Floodplain protected by tidal defences to a 1 in 200 year return period, (0.5%) and fluvial defences of 1 in 100 year return period (1.0%).
- Although the site is located within an Internal Drainage District with a minimum standard of drainage of 1 in 50 years, this accords with Defra guidelines for rural development. Freeboard to design water level of 900mm to lowest land level is available for events greater than 1 in 50 years providing further storage within the drainage channels. The Boards policy is to continue to provide a standard of drainage of 1 in 100 year return.
- On site surface water drainage will be discharged via soakaways to BRE365 design requirements and Building Regulations approval.
- Habitable floor levels of the development will be positioned at a minimum of 4.10m aOD with the following additional flood mitigation measures incorporated into the development proposals:
 - Damboards to all ground floor openings
 - Raising of all electrical installation a minimum of 500mm above finished floor level.
 - Flood resilient construction up to a minimum of 500mm above finished floor level
 - Safe refuge and all sleeping accommodation provided at first floor level, some 2.00m above finished floor level.
- Access and egress to and from the site in the event of predicted tidal flooding would be via Withington Street and hence the higher ground of Bridge Road.

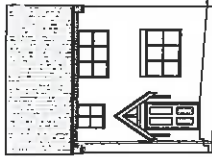


FRONT ELEVATION
SCALE 1:100

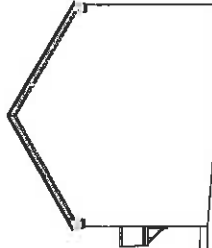


SIDE ELEVATION
SCALE 1:100




REAR ELEVATION
SCALE 1:100

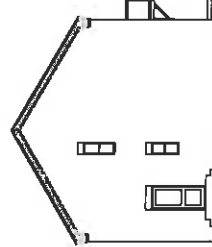

SIDE ELEVATION
SCALE 1:100

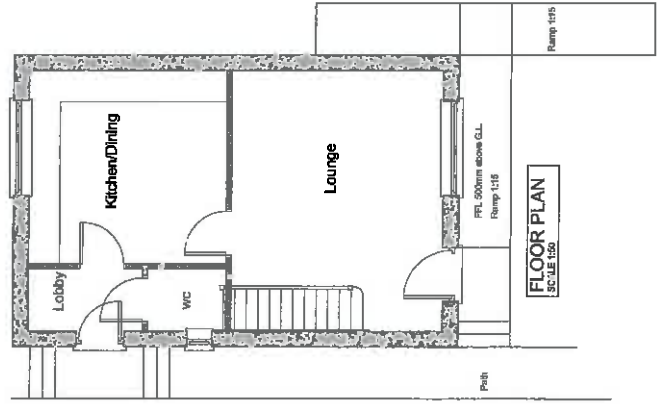

FLOOR PLAN
SCALE 1:50

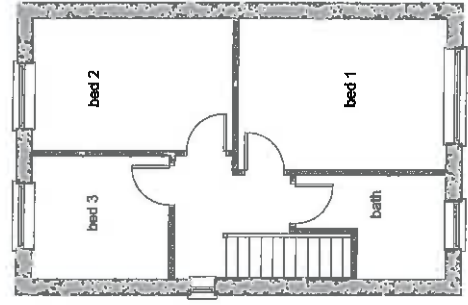


FLOOR PLAN
SCALE 1:50



SITE PLAN 1:200



LOCATION PLAN 1:1250

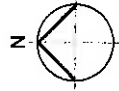

Peter Humphrey Associates Ltd.
ARCHITECTURAL DESIGN AND BUILDING

PROJECT
PROPOSED DWELLING

107
WITTINGTON STREET
SUTTON BRIDGE


DRAWN
PLANNING

CLIENT
MR FITZSIMMONS

DATE: AUG 2016 SCALE: A3 Sheet: 5362-PL01

DO NOT SCALE FROM THIS DRAWING


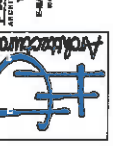



Enter a postcode or place name:

[Sutton Bridge, Lincolnshire



Other topics for this area...

[Flood Map for Planning (Rivers and Sea) v]

Flood Map for Planning (Rivers and Sea)

Sutton Bridge, Lincolnshire at scale 1:10,000

Other maps Data search Text only version

Map legend

Click on the map to see what Flood Zone (National Planning Policy Guidance definitions) the proposed development is in.

☒ Flood Map for Planning (Rivers and Sea) ⓘ

Flood Zone 3

Flood Zone 2

Flood defences (Not all may be shown*)

Areas benefiting from flood defences (Not all may be shown*)

☒ Main River Line ⓘ


Main River Line




☒ Other national environmental organisations ⓘ

Natural Resources Wales Area of responsibility

Scottish Environment Protection Agency Area of responsibility



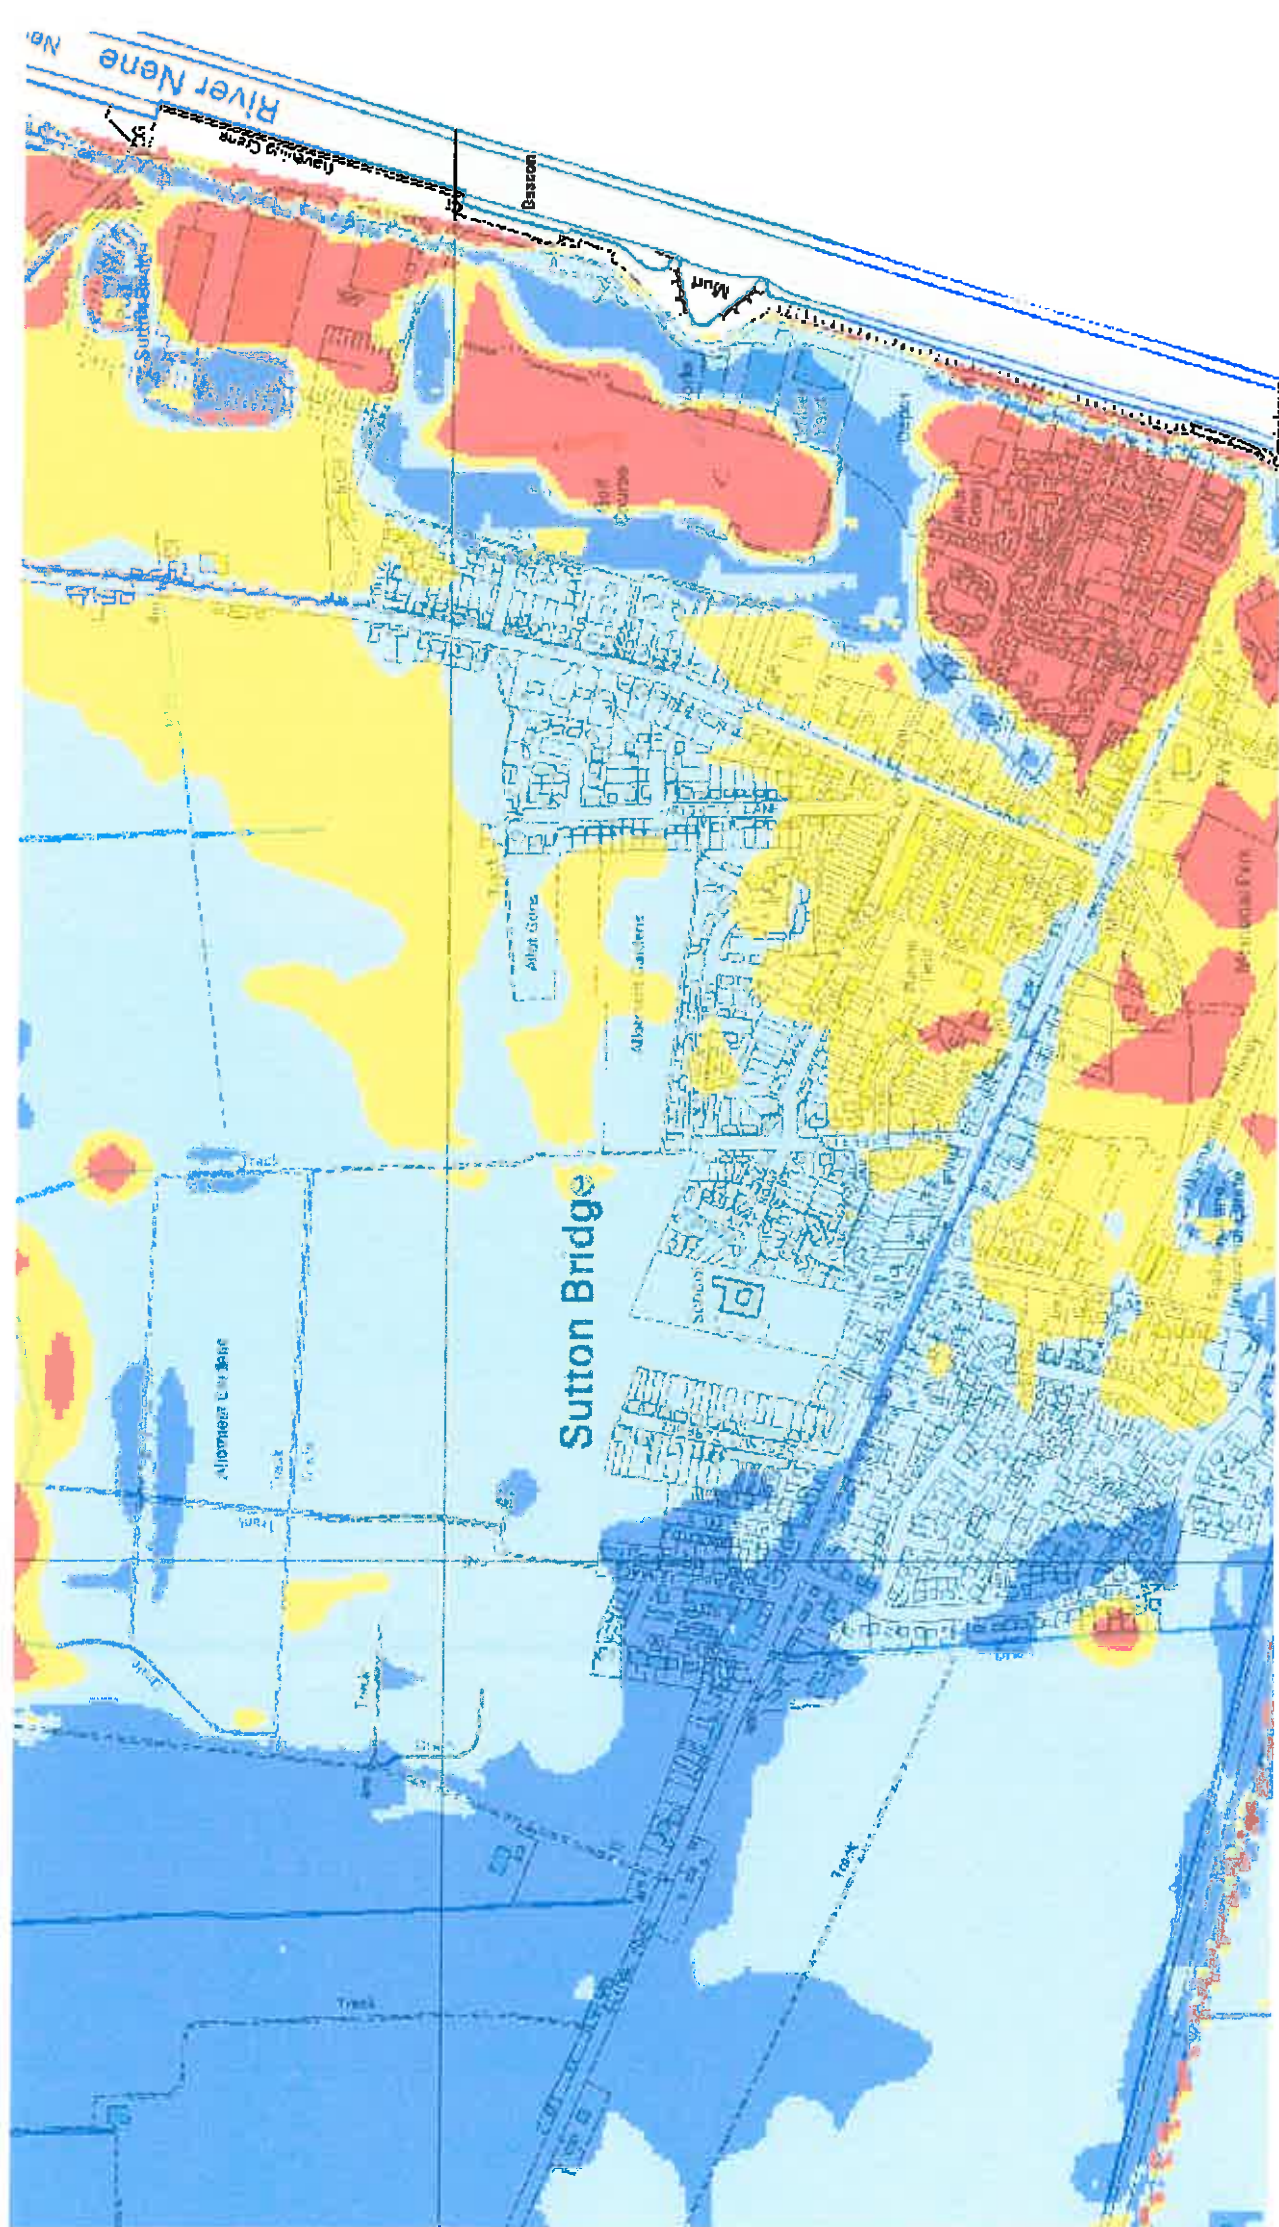

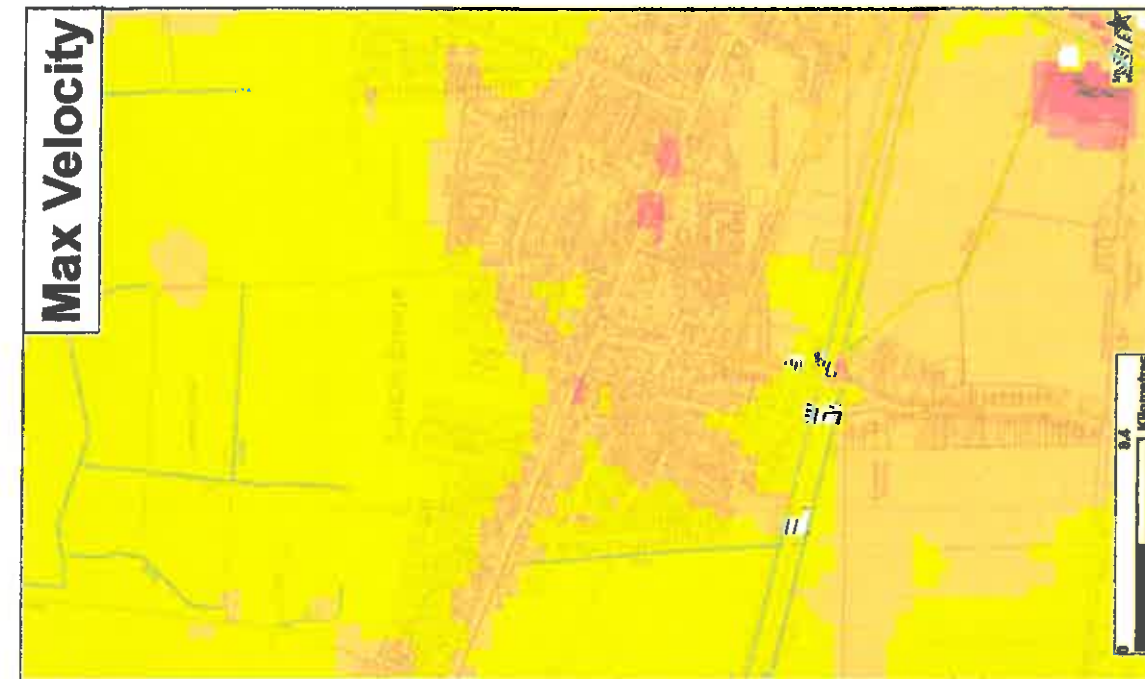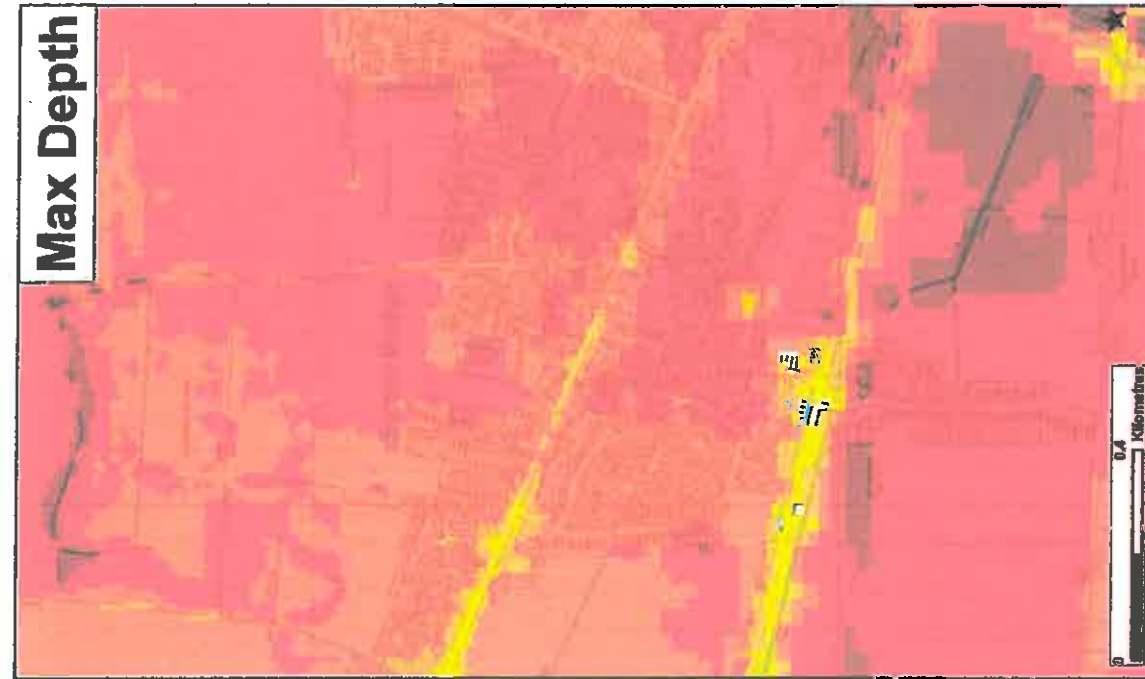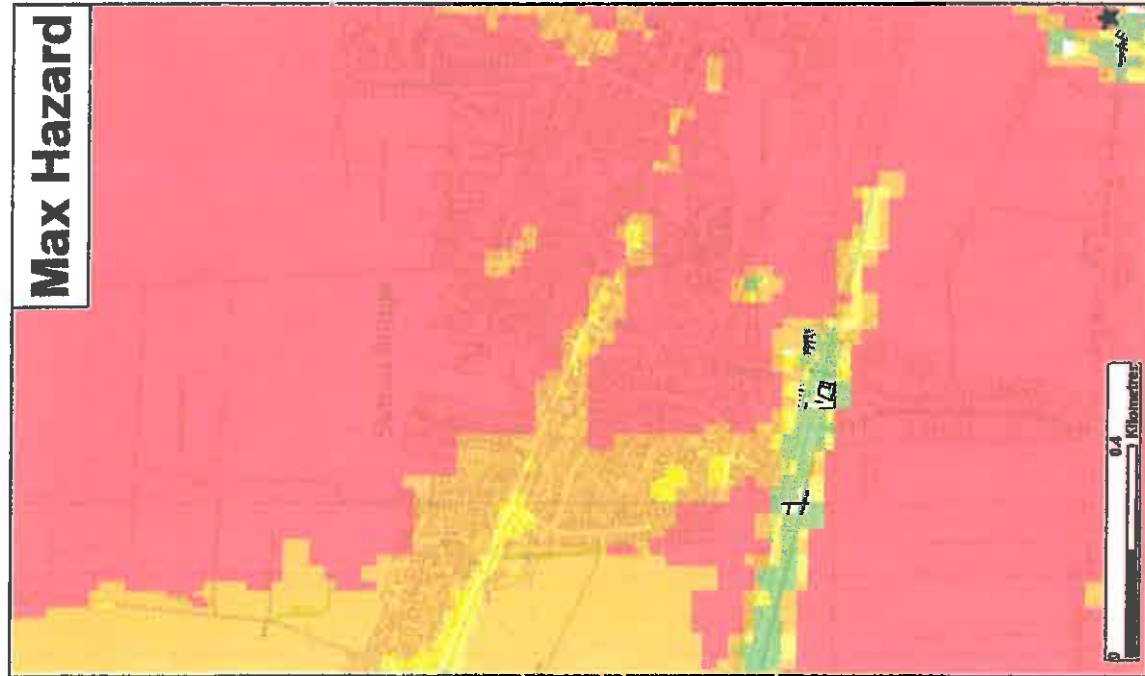

★ **Modelled Breach Locations** - see also the accompanying plan, "Location of Modelled Breaches"

Max Hazard (Flood Risk to People - FFD2020)	Scenario year		2115	Scenario Annual Changes	0.5% (1 in 200)
	April 2011				
 Less than 0.75 (Low Hazard)	Max Depth (m)		Max Velocity (m/s)		
 Between 0.75 and 1.25 (Danger for Some)	 0 - 0.25	 0.25 - 0.50	 0.3 - 1.0	 0 - 0.3	
 Between 1.25 and 2.0 (Danger for Most)	 0.50 - 1.0	 1.0 - 2.0	 1.0 - 1.5	 1.5 - 2.5	
 Greater than 2.0 (Danger for All)	 2.0 +		 2.5 +		
Date Printed					

This map shows the level of flood hazard to people (called a hazard rating) if our flood defenses are breached at certain locations, for a range of scenarios. The hazard rating depends on the depth and velocity of floodwater, and maximum values of these are also mapped.

The map is based on computer modelling of simulated breaches at specific locations. Each breach has been modelled individually and the results combined to create this map. Multiple breaches, other combinations of breaches, different sized tidal surges or flood flows may all give different results.

The map only considers the consequences of a breach, it does not make any assumption about the likelihood of a breach occurring. The likelihood of a breach occurring will depend on a number of different factors, including the construction and condition of the defences in the area. A breach is less likely where defences are of a good standard, but a risk of breaching remains.

Please contact the Environment Agency for further information on emergency planning associated with flood risk in this area.

General Enquiry/Hot No: 03708 506 506. **Wednesday Daytime calls cost 5p plus up to 6p per minute from BT Weekend Unlimited. Mobile and other non-bt charges may vary.**



Northern Area Tidal Breach Hazard Mapping

Map Centered on TF 4731 2148

This map is reproduced by permission of Ordnance Survey on behalf of The Controller of Her Majesty's Stationary Office. Crown copyright. All rights reserved. Environment Agency 100023238, 2011. Unauthorised reproduction infringes Crown copyright and may lead to prosecution and civil action.



(c) Crown Copyright and database rights 2015 Ordnance Survey 100022432 Date: 09/09/15 Scale: 1:1250 Map Centre: 547057,321736 Data updated: 04/08/15 Our Ref: 155635 - 1 Wastewater Plan A4

This plan is provided by Anglian Water pursuant to its obligations under the Water Industry Act 1991 sections 198 or 199. It must be used in conjunction with any search results attached. The information on this plan is based on data currently recorded but position must be regarded as approximate. Service pipes, private sewers and drains are generally not shown. Users of this map are strongly advised to commission their own survey of the area shown on the plan before carrying out any works. The actual position of all apparatus MUST be established by trial holes. No liability whatsoever, including liability for negligence, is accepted by Anglian Water for any error or inaccuracy or omission, including the failure to accurately record, or record at all, the location of any water main, discharge pipe, sewer or disposal main or any item of apparatus. This information is valid for the date printed. This plan is produced by Anglian Water Services Limited (c) Crown copyright and database rights 2015 Ordnance Survey 100022432. This map is to be used for the purposes of viewing the location of Anglian Water plant only. Any other use, including copying or any other use, is not permitted. This notice is not intended to exclude or restrict liability for death or personal injury resulting from negligence.

geoff.beel@tiscali.co.uk

Withington Street

Outfall
(Colour denotes effluent type)

Inlet
(Colour denotes effluent type)

Manhole
(Colour denotes effluent type)

Sewage Treatment Works
(Colour denotes effluent type)

Pumping Station

Foul Sewer

Surface Sewer

Combined Sewer

Rising Main
(Colour denotes effluent type)

Private Sewer
(Colour denotes effluent type)

Decommissioned Sewer
(Colour denotes effluent type)






