




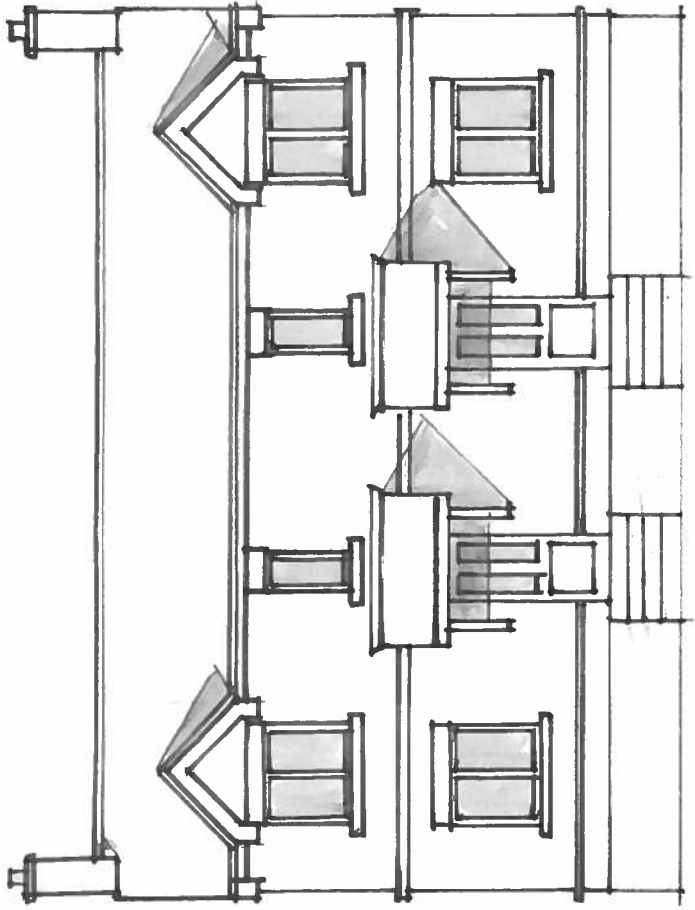


FRONT ELEVATION

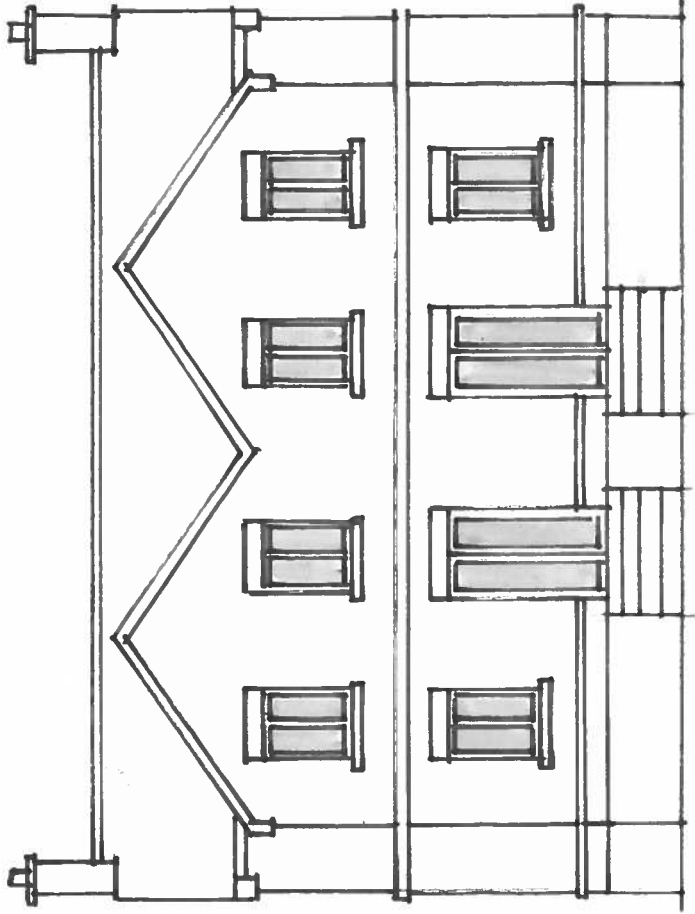


REAR ELEVATION

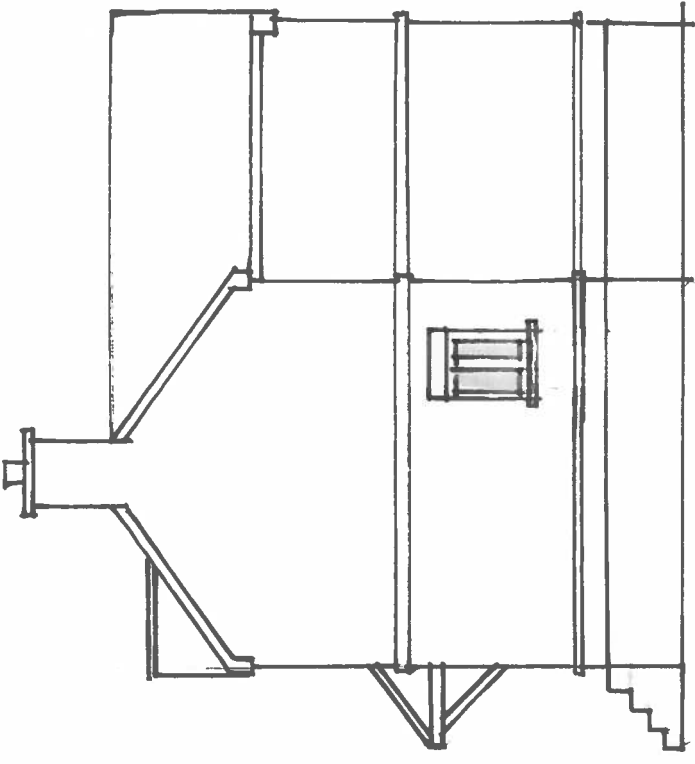


PLOT 2 SIDE

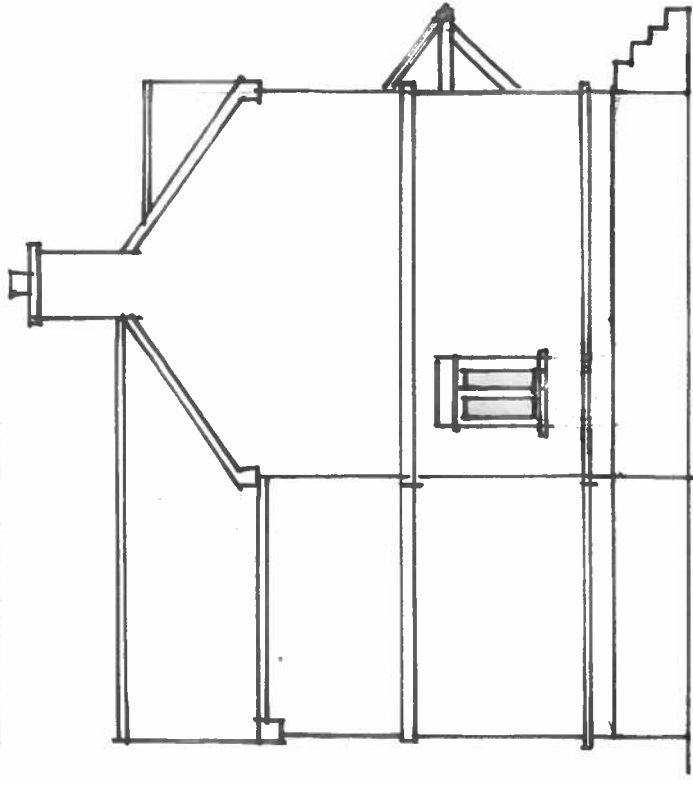

PLOT 1 SIDE

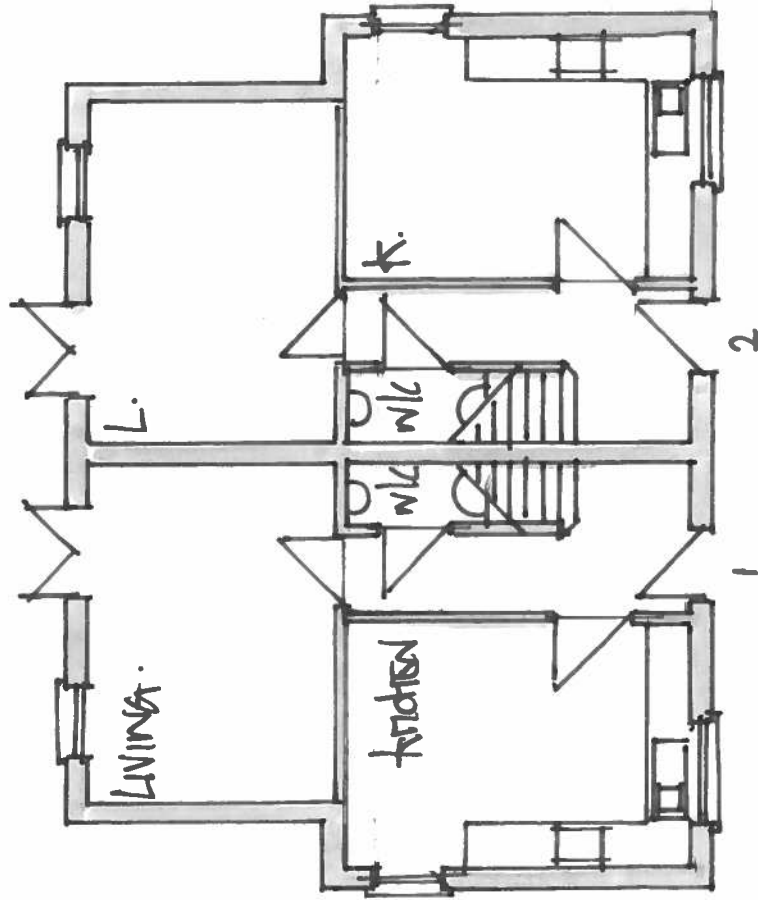

GROUND FLOOR

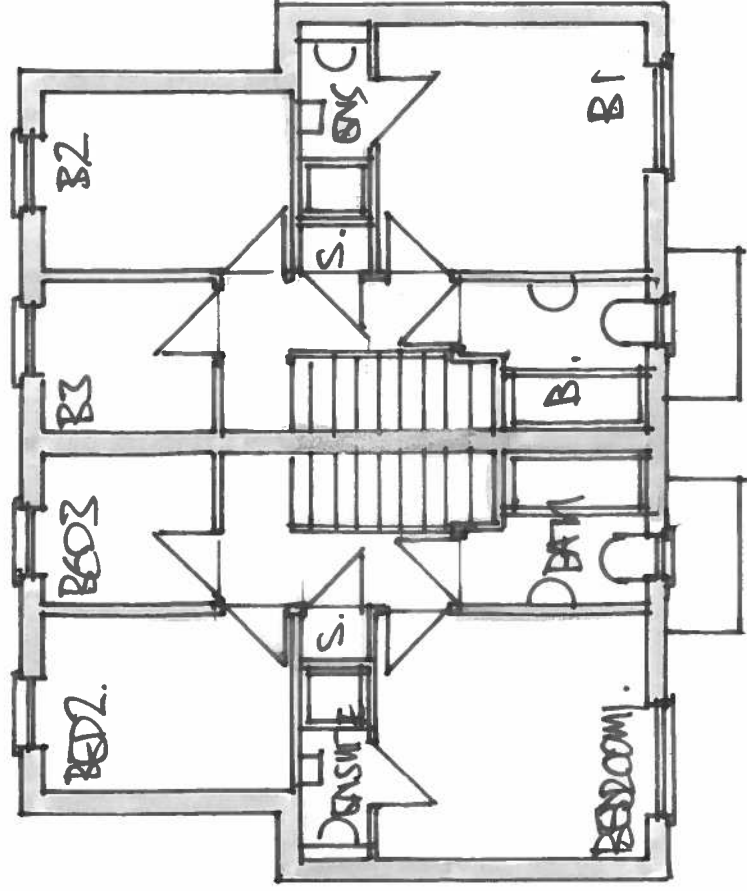

FIRST FLOOR

CHEM TAMES LTD.

PROPOSED DEVELOPMENT AT LAND REAR OF:
158 BRIDGE ROAD, SUTTON ON AVON.

D. STACEY - AUG 2016
S: 1100 @ A3. PG 2 of 2.
REV A.