


	MR HAZELL 122 BRIDGE RD SUTTON BRIDGE JOB NO: MR HAZELL
All dimensions are in millimetres to internal ring beam. <i>C.R. Hazell.</i> <i>17/08/20</i>	
SUPERSEAL 222 Lynn Road, Wisbech, Cambs. PE13 3EE. TEL: 01945 466400 FAX: 01945 466864	

Mr. HAZELL, 122 DUNDIE RD, SUTTON DENNIS, PE12 9SF

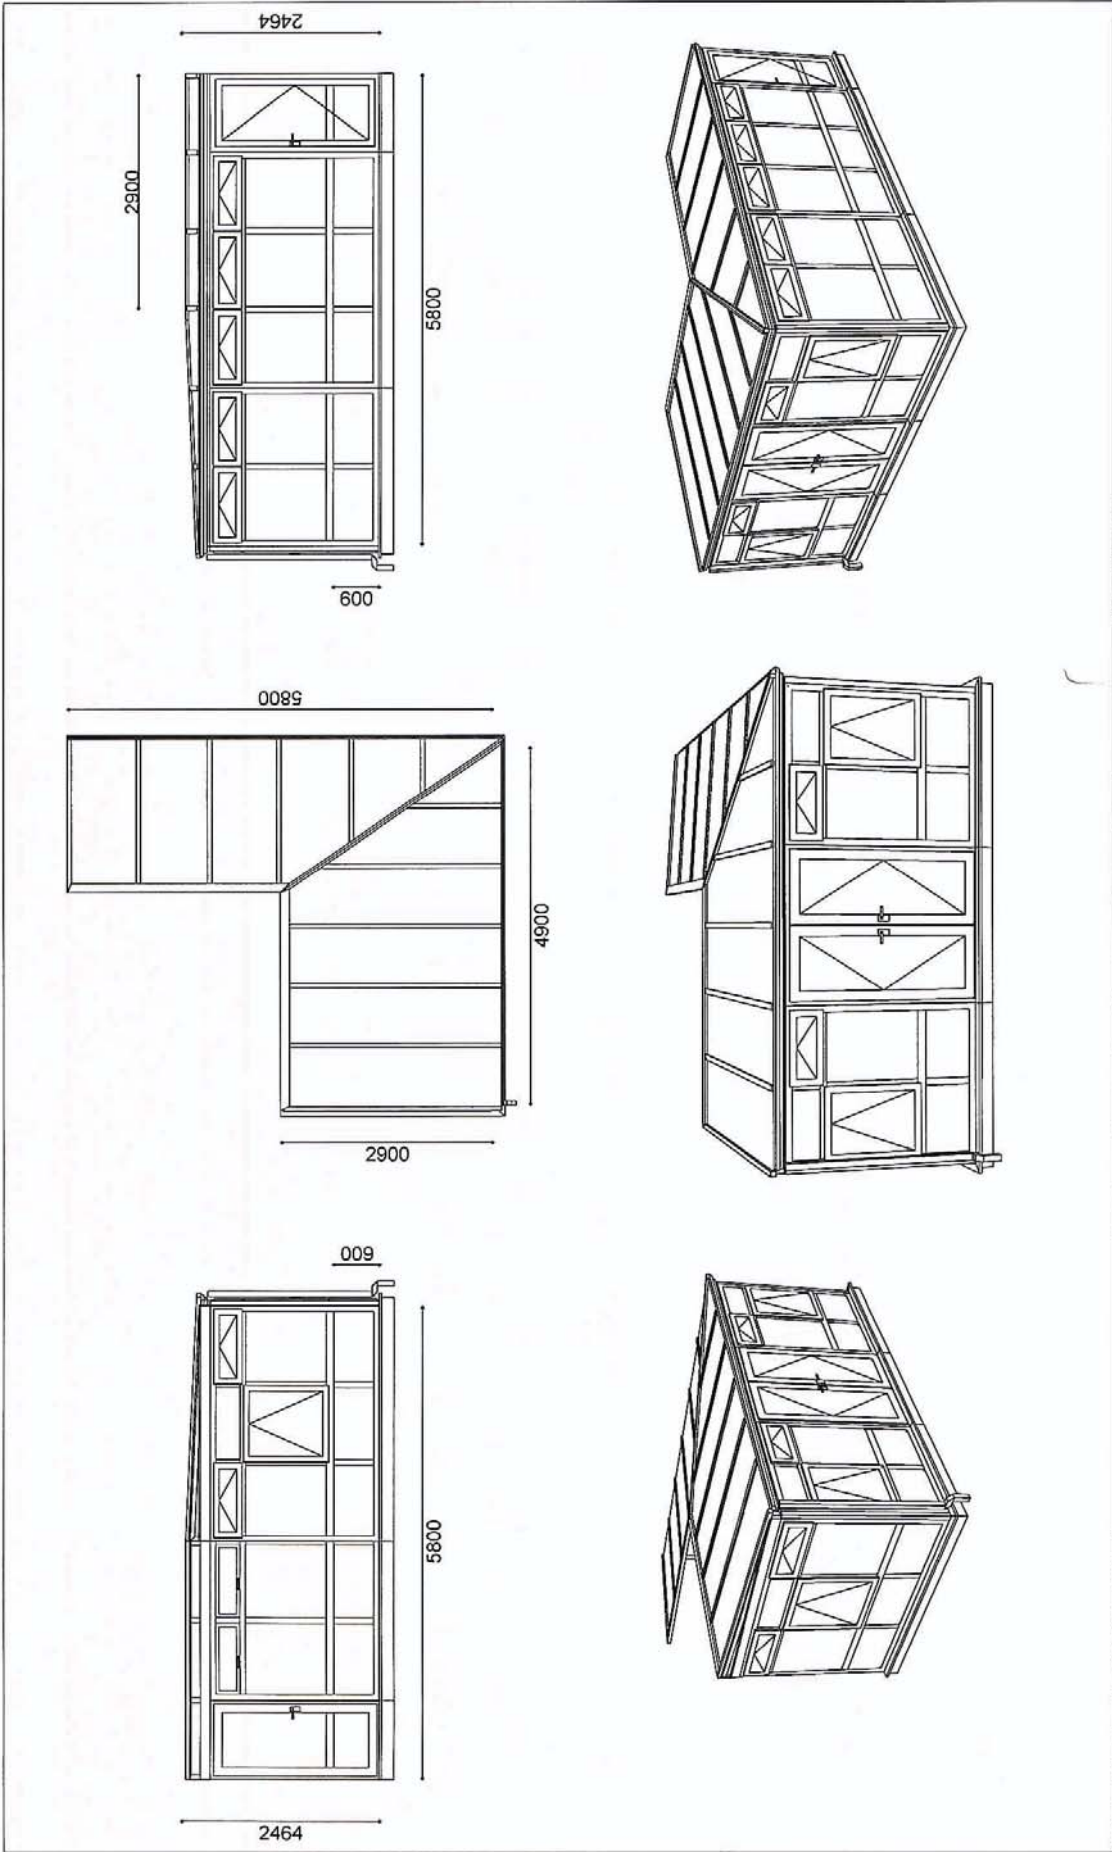