


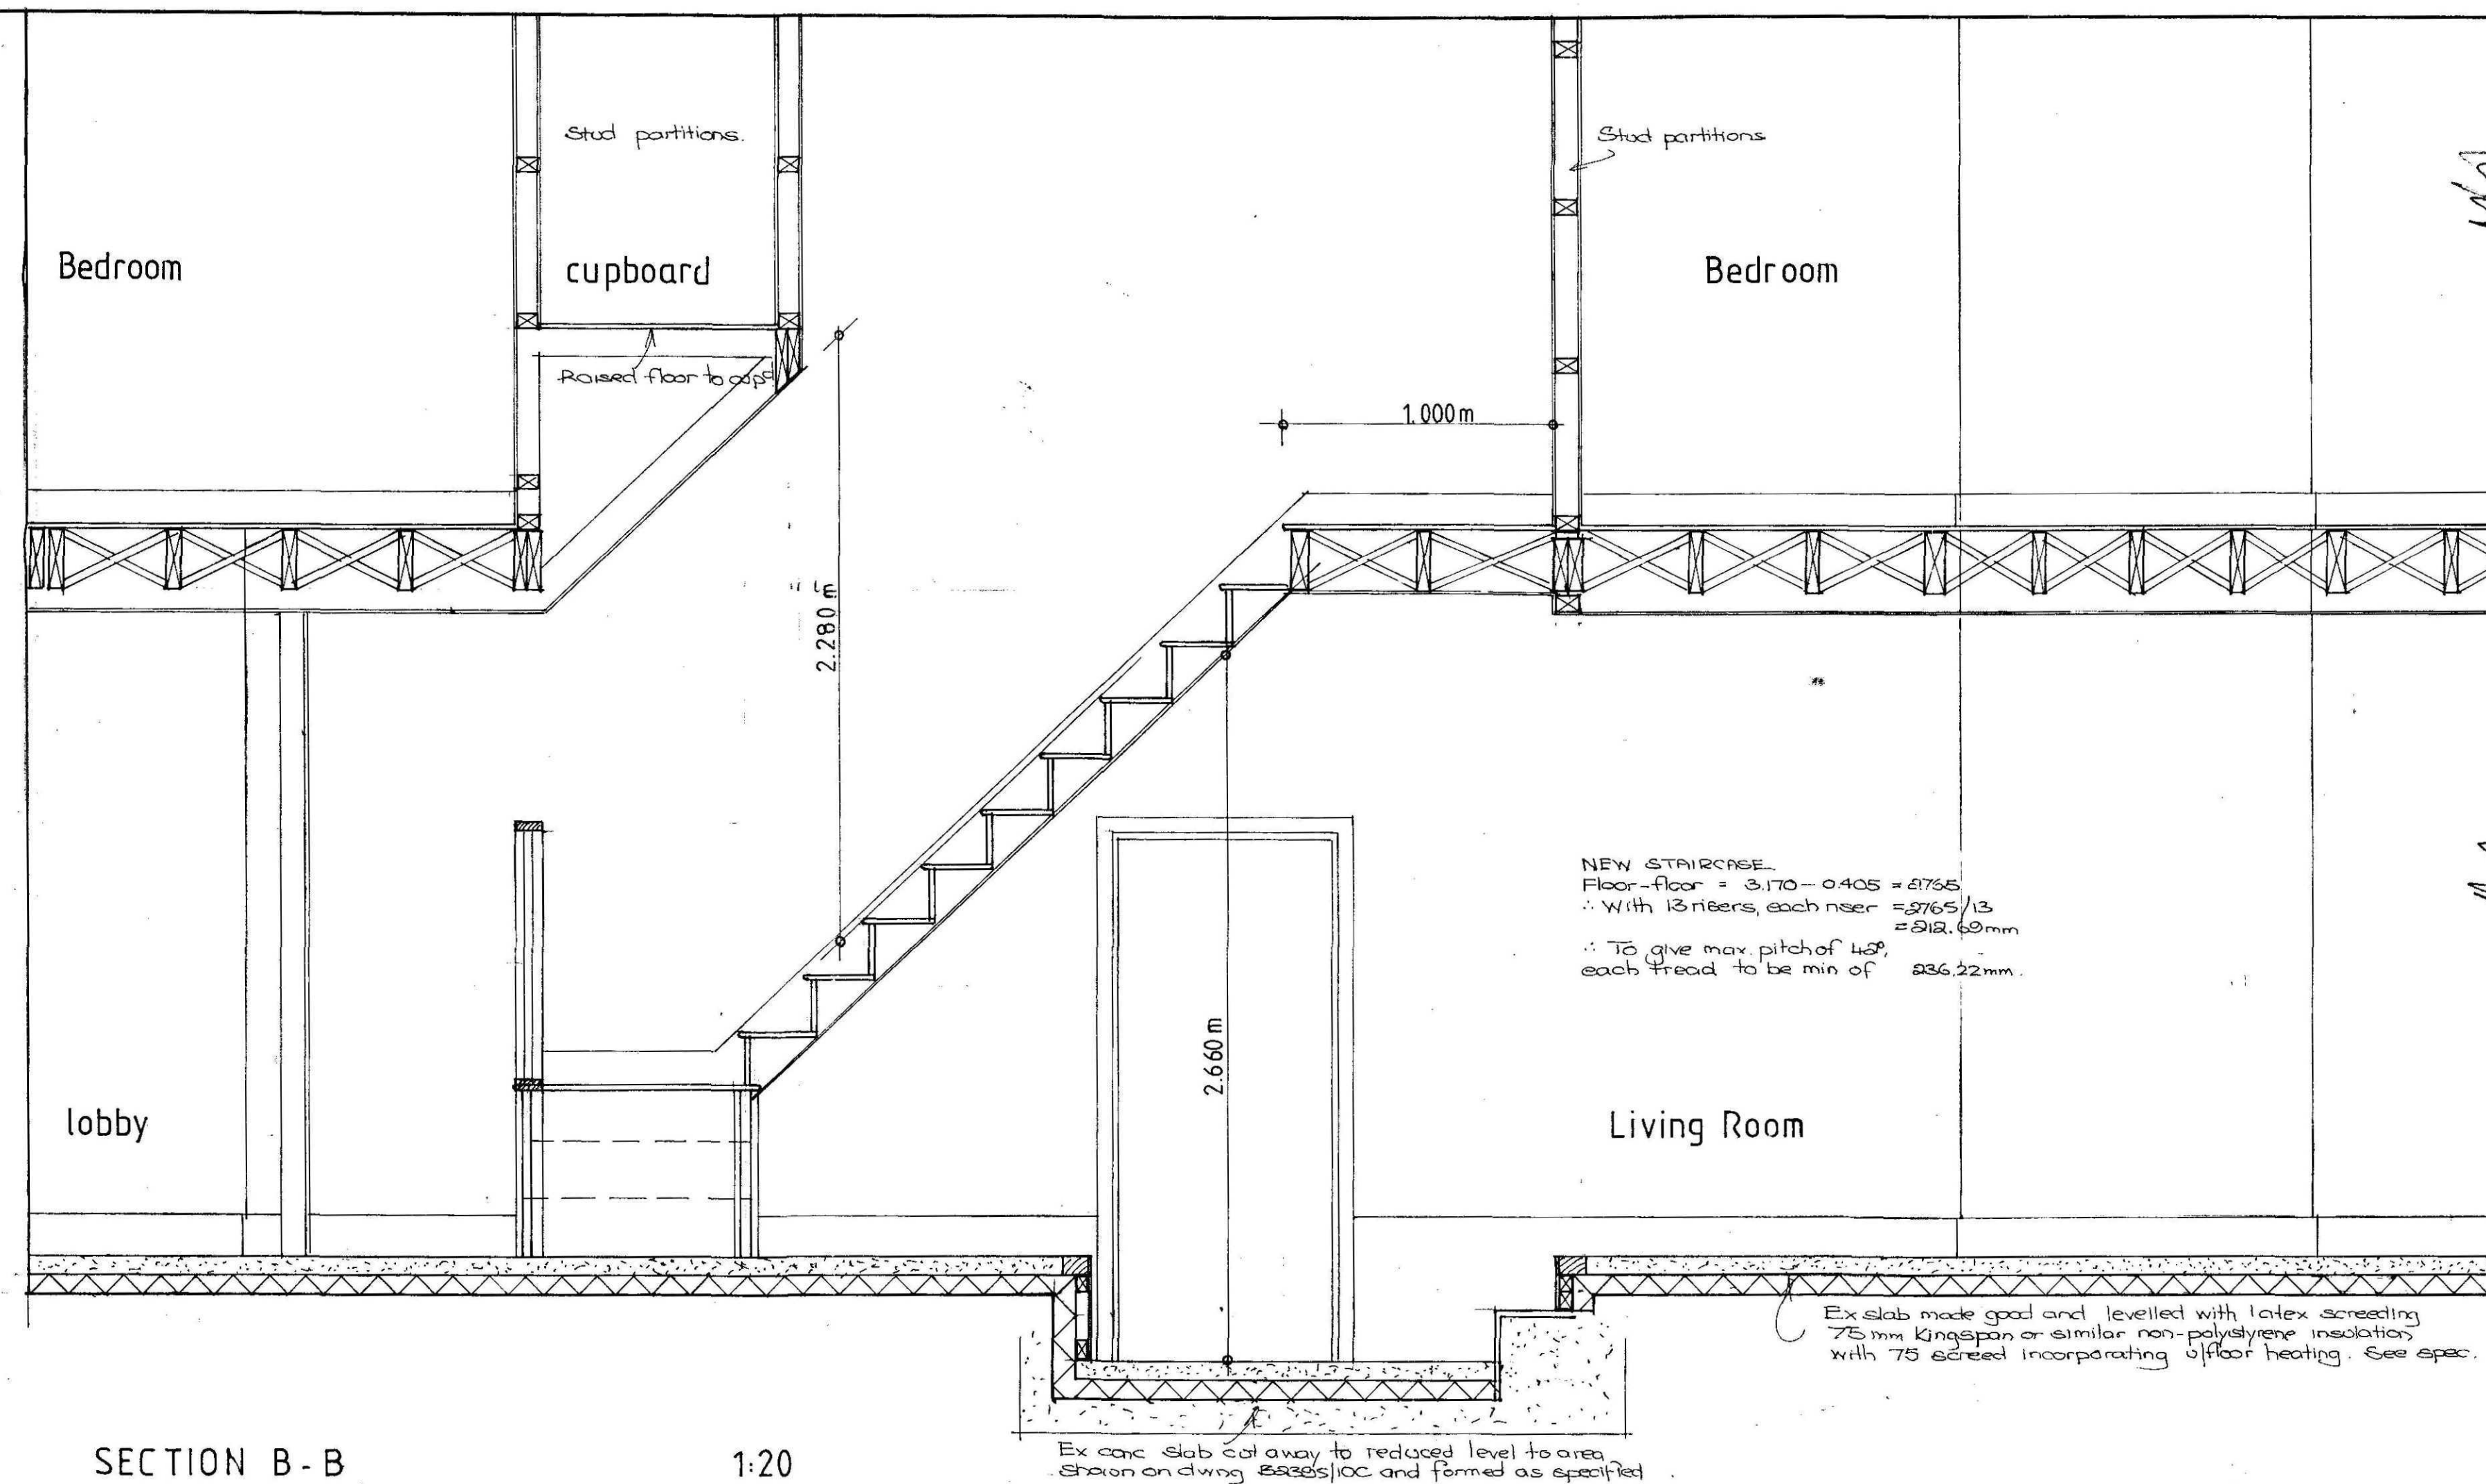


SECTION B-B

1:20

N.B. THIS DRAWING TO BE READ WITH DWNG B2395/10C

N.B. RISE FROM NEW GROUND TO NEW FIRST FLOOR LEVELS TO BE CHECKED ON SITE AND STAIR DESIGN ADJUSTED AS NECESSARY TO COMPLY WITH AD K S1 Table 1

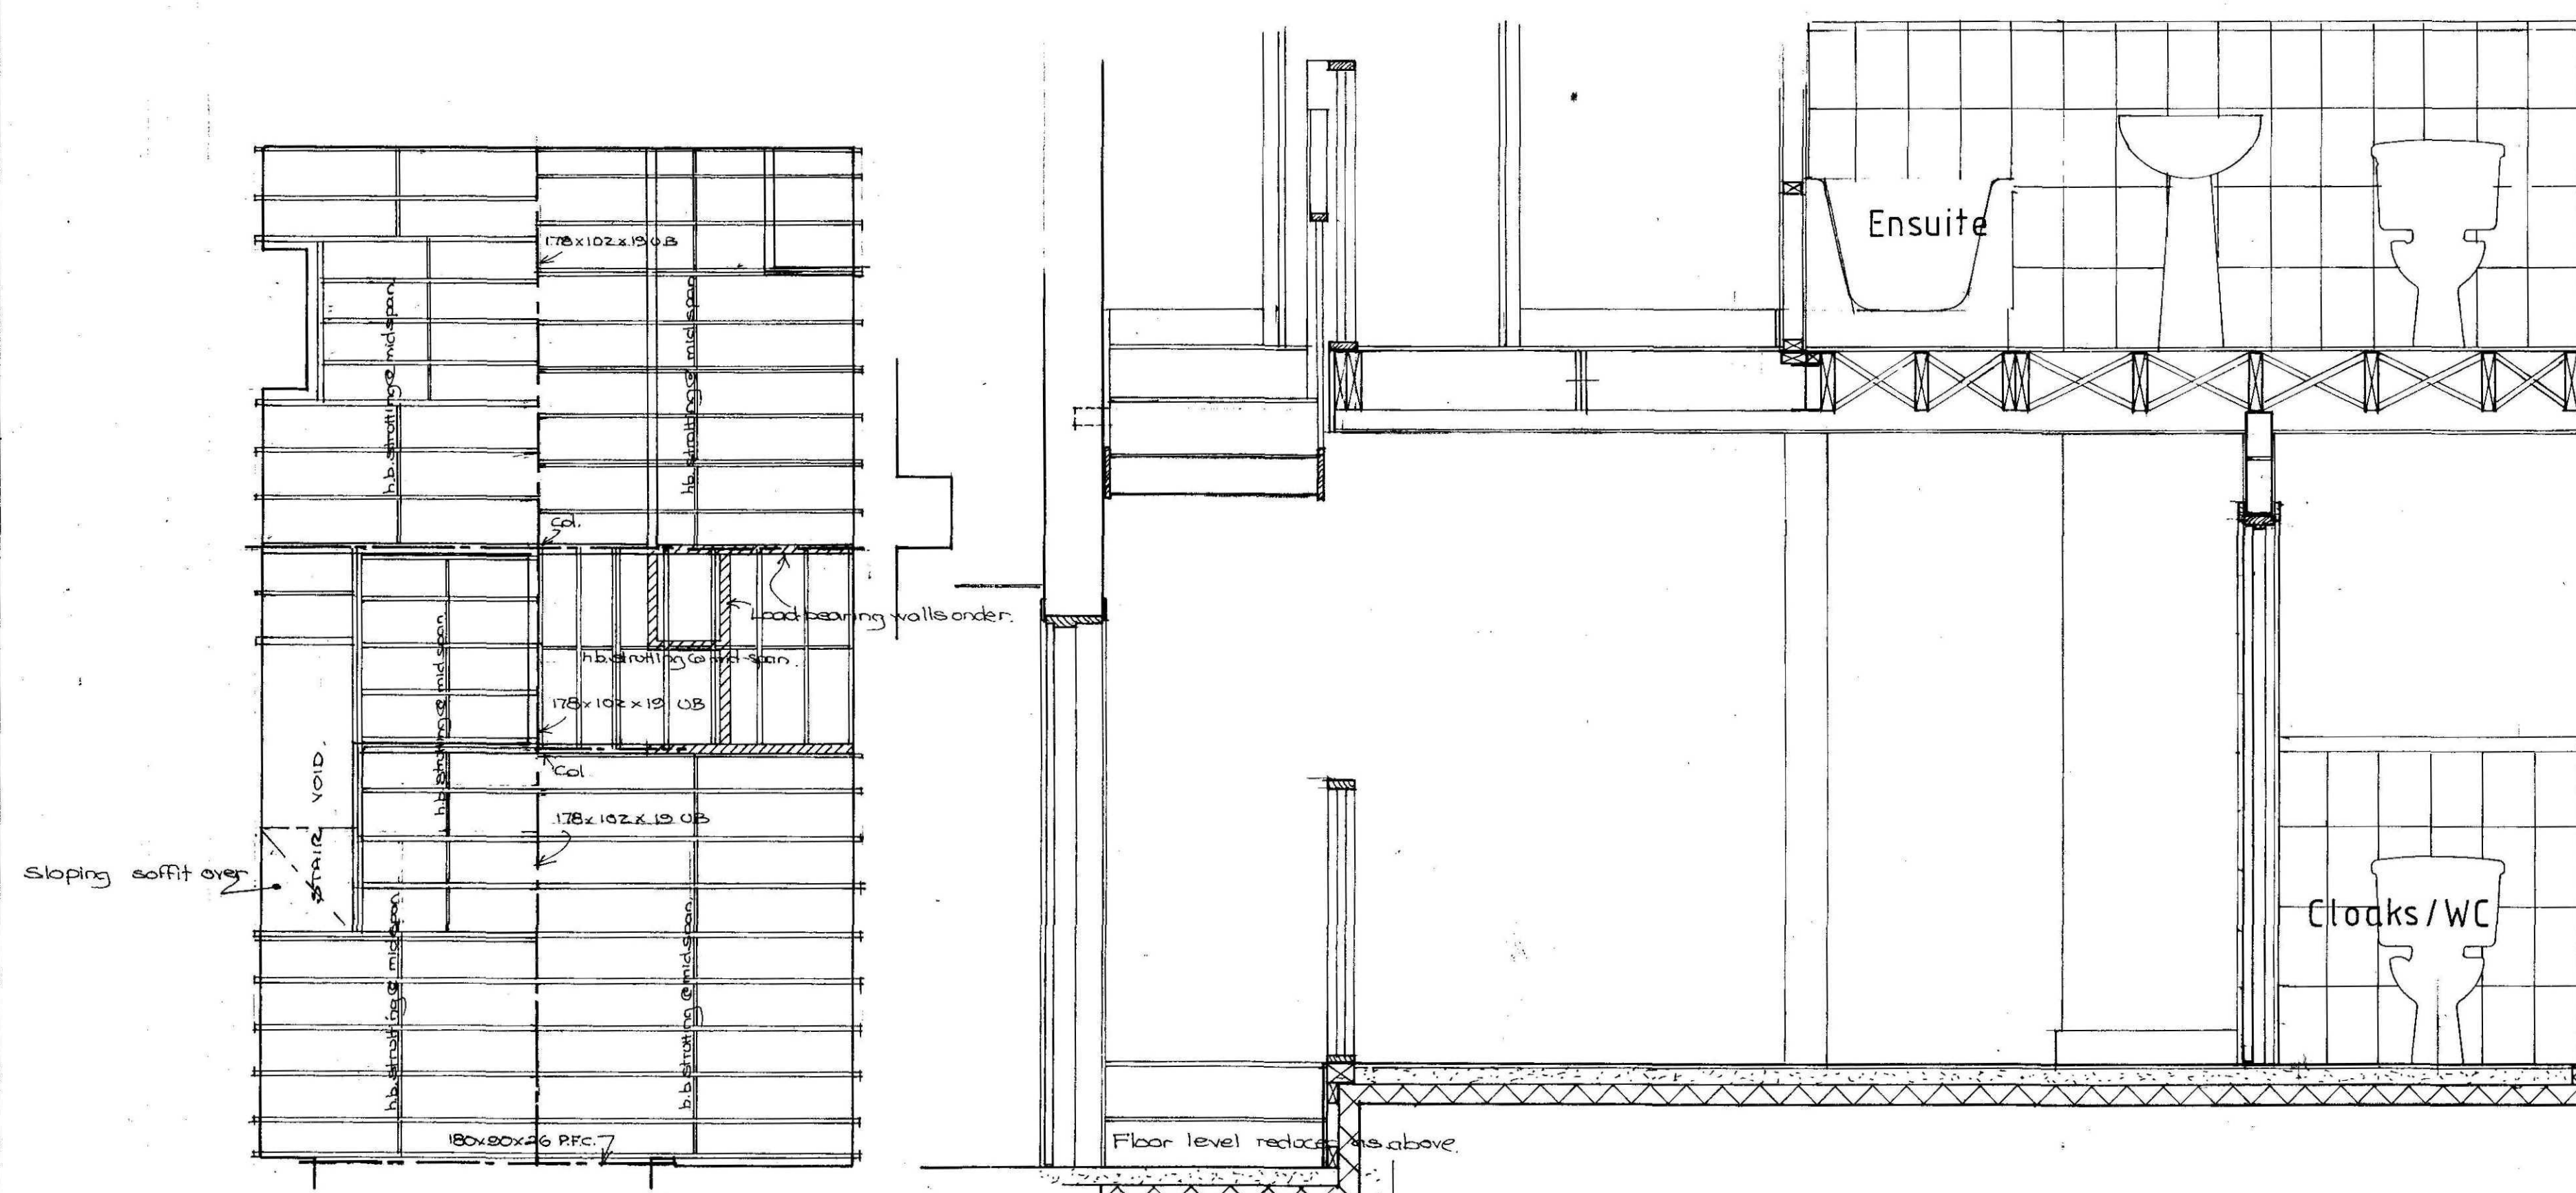

PLAN OF FIRST FLOOR STRUCTURE
1:50

SECTION A-A

1:20

— New F.F.L.	3.170
— T.S. Ex wall plate	2.925
— U.S. Ex wall plate	2.850
— D7 Door head	2.110

— New barn F.F.L.	0.405
— Ex barn slab level	0.255
— Ground level	0.075
— Existing kitchen floor	0.000

NEIL DOWLMAN Architecture

Neil Dowlman Architecture Ltd
14 Market Place
Boston, Lincoln PE21 6HH
Tel: 01205 357272 Fax: 01205 351115
Email: boston@neildowlman-architecture.co.uk

Members of The Royal Institute of British Architects
Members of British Institute of Architectural Technologists
Chartered Architects * Architectural Technologists
Designers * Building Engineers * Project Managers
Planning Supervisors * Party Wall Surveyors * Access Consultants

www.neildowlman-architecture.co.uk

Client	Mr & Mrs R Smith	Scale	1:50 1:20
Project	Proposed Alterations & Extensions Curlew Lodge, Guys Head Road Sutton Bridge	Date	08/11/2010
		Drawn by:	GAR
		Drawing No.	B2395/18
Title	Revised Barn Sections 09/12/10	Revision	