


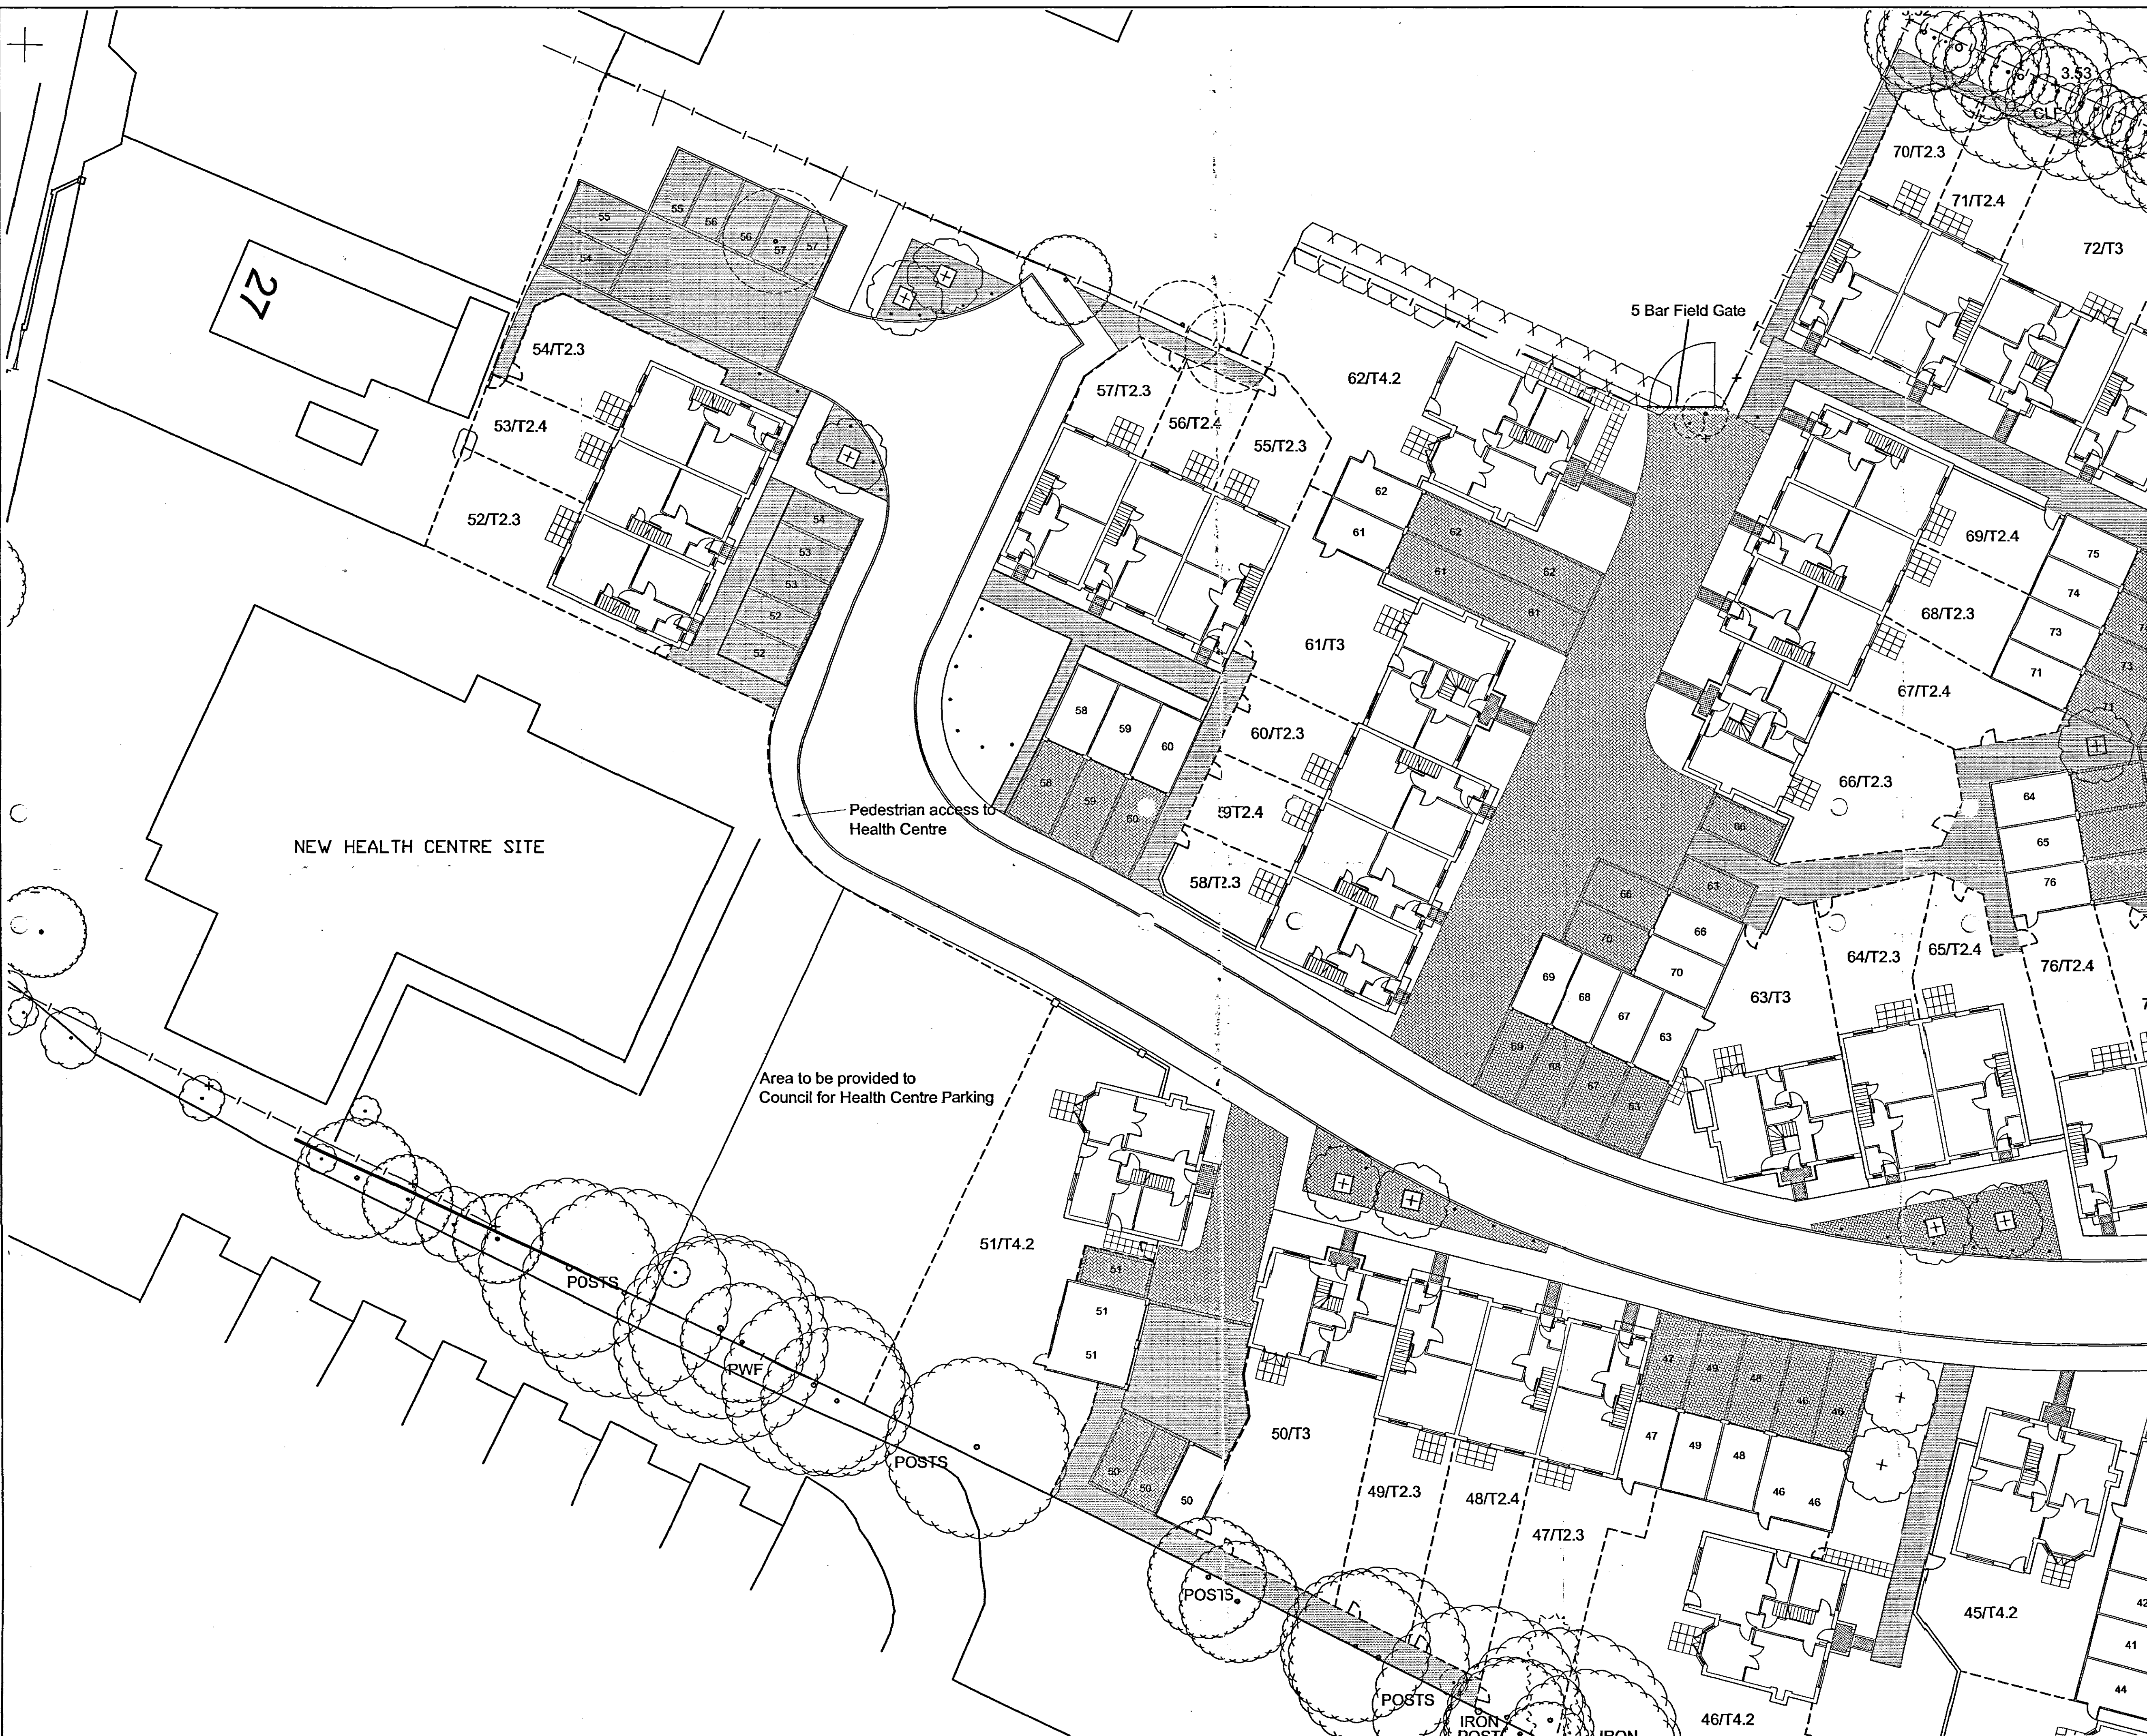

- KEY**
- Existing Trees to be removed. See Ian Stemp Landscape Associates Tree report ref. IFS: 03.513.
 - Trees to be retained
Nos refer to Ian Stemp Landscape Associates Tree Report Ref. IFS.03.513
 - Driveways and verge crossings to be Marshalls Keyblock Rectangular Block Paving 200 x 100 x 80 in Charcoal colour. Roadways to be Brindle colour.
 - Tarmac surfacing
 - 1.8m high close boarded timber fencing
 - 1.8m high boundary wall
 - Marshalls Block Paving to front paths, 200 x 100 x 65 in Terracotta. Laid in diagonal pattern as shown, with soldier course edge.
 - Rear patios, pathways to rear patios to be constructed from 450 x 450 Chancery Flagstones by Marshalls.
 - Bollards

All paths to front door and gate access to be 450 x 450 pcc slabs

AMENDMENT PLAN
Rev. A3

5000
Planning & Development
12 MAR 2004
09/103

D: Minor amendments to footpaths plots 50/51 & 46.	cn	12.03.04
C: Revised in accordance with Planning request of 3.03.04	ajc	10.03.04
B: Various minor amendments	cn	15.09.03
A: Various minor amendments	cn	15.09.03
Revisions	Dwn.	Date

PROPOSED DEVELOPMENT OFF BRIDGE ROAD, SUTTON BRIDGE, For CANNON KIRK.

Drawing: Proposed Hard Landscape Sheet 2 of 4

Date	14.08.03	Drawn	ifs/ajc
Dwg. No.	03.513.003	Scale	1:200 @ A1
Revision	D	Revision Date	

IAN STEMPS LANDSCAPE ASSOCIATES
LANDSCAPE ARCHITECTURE LANDSCAPE PLANNING URBAN LANDSCAPE DESIGN
STUDIO ONE, THE BELVUE, 200 AVENUE ROAD EXTENSION, CLARENDON PARK, LEICESTER, LE2 3EL
Tel: 0116 270 1307 Fax: 0116 244 8040
email: ian@stempstemple.com