


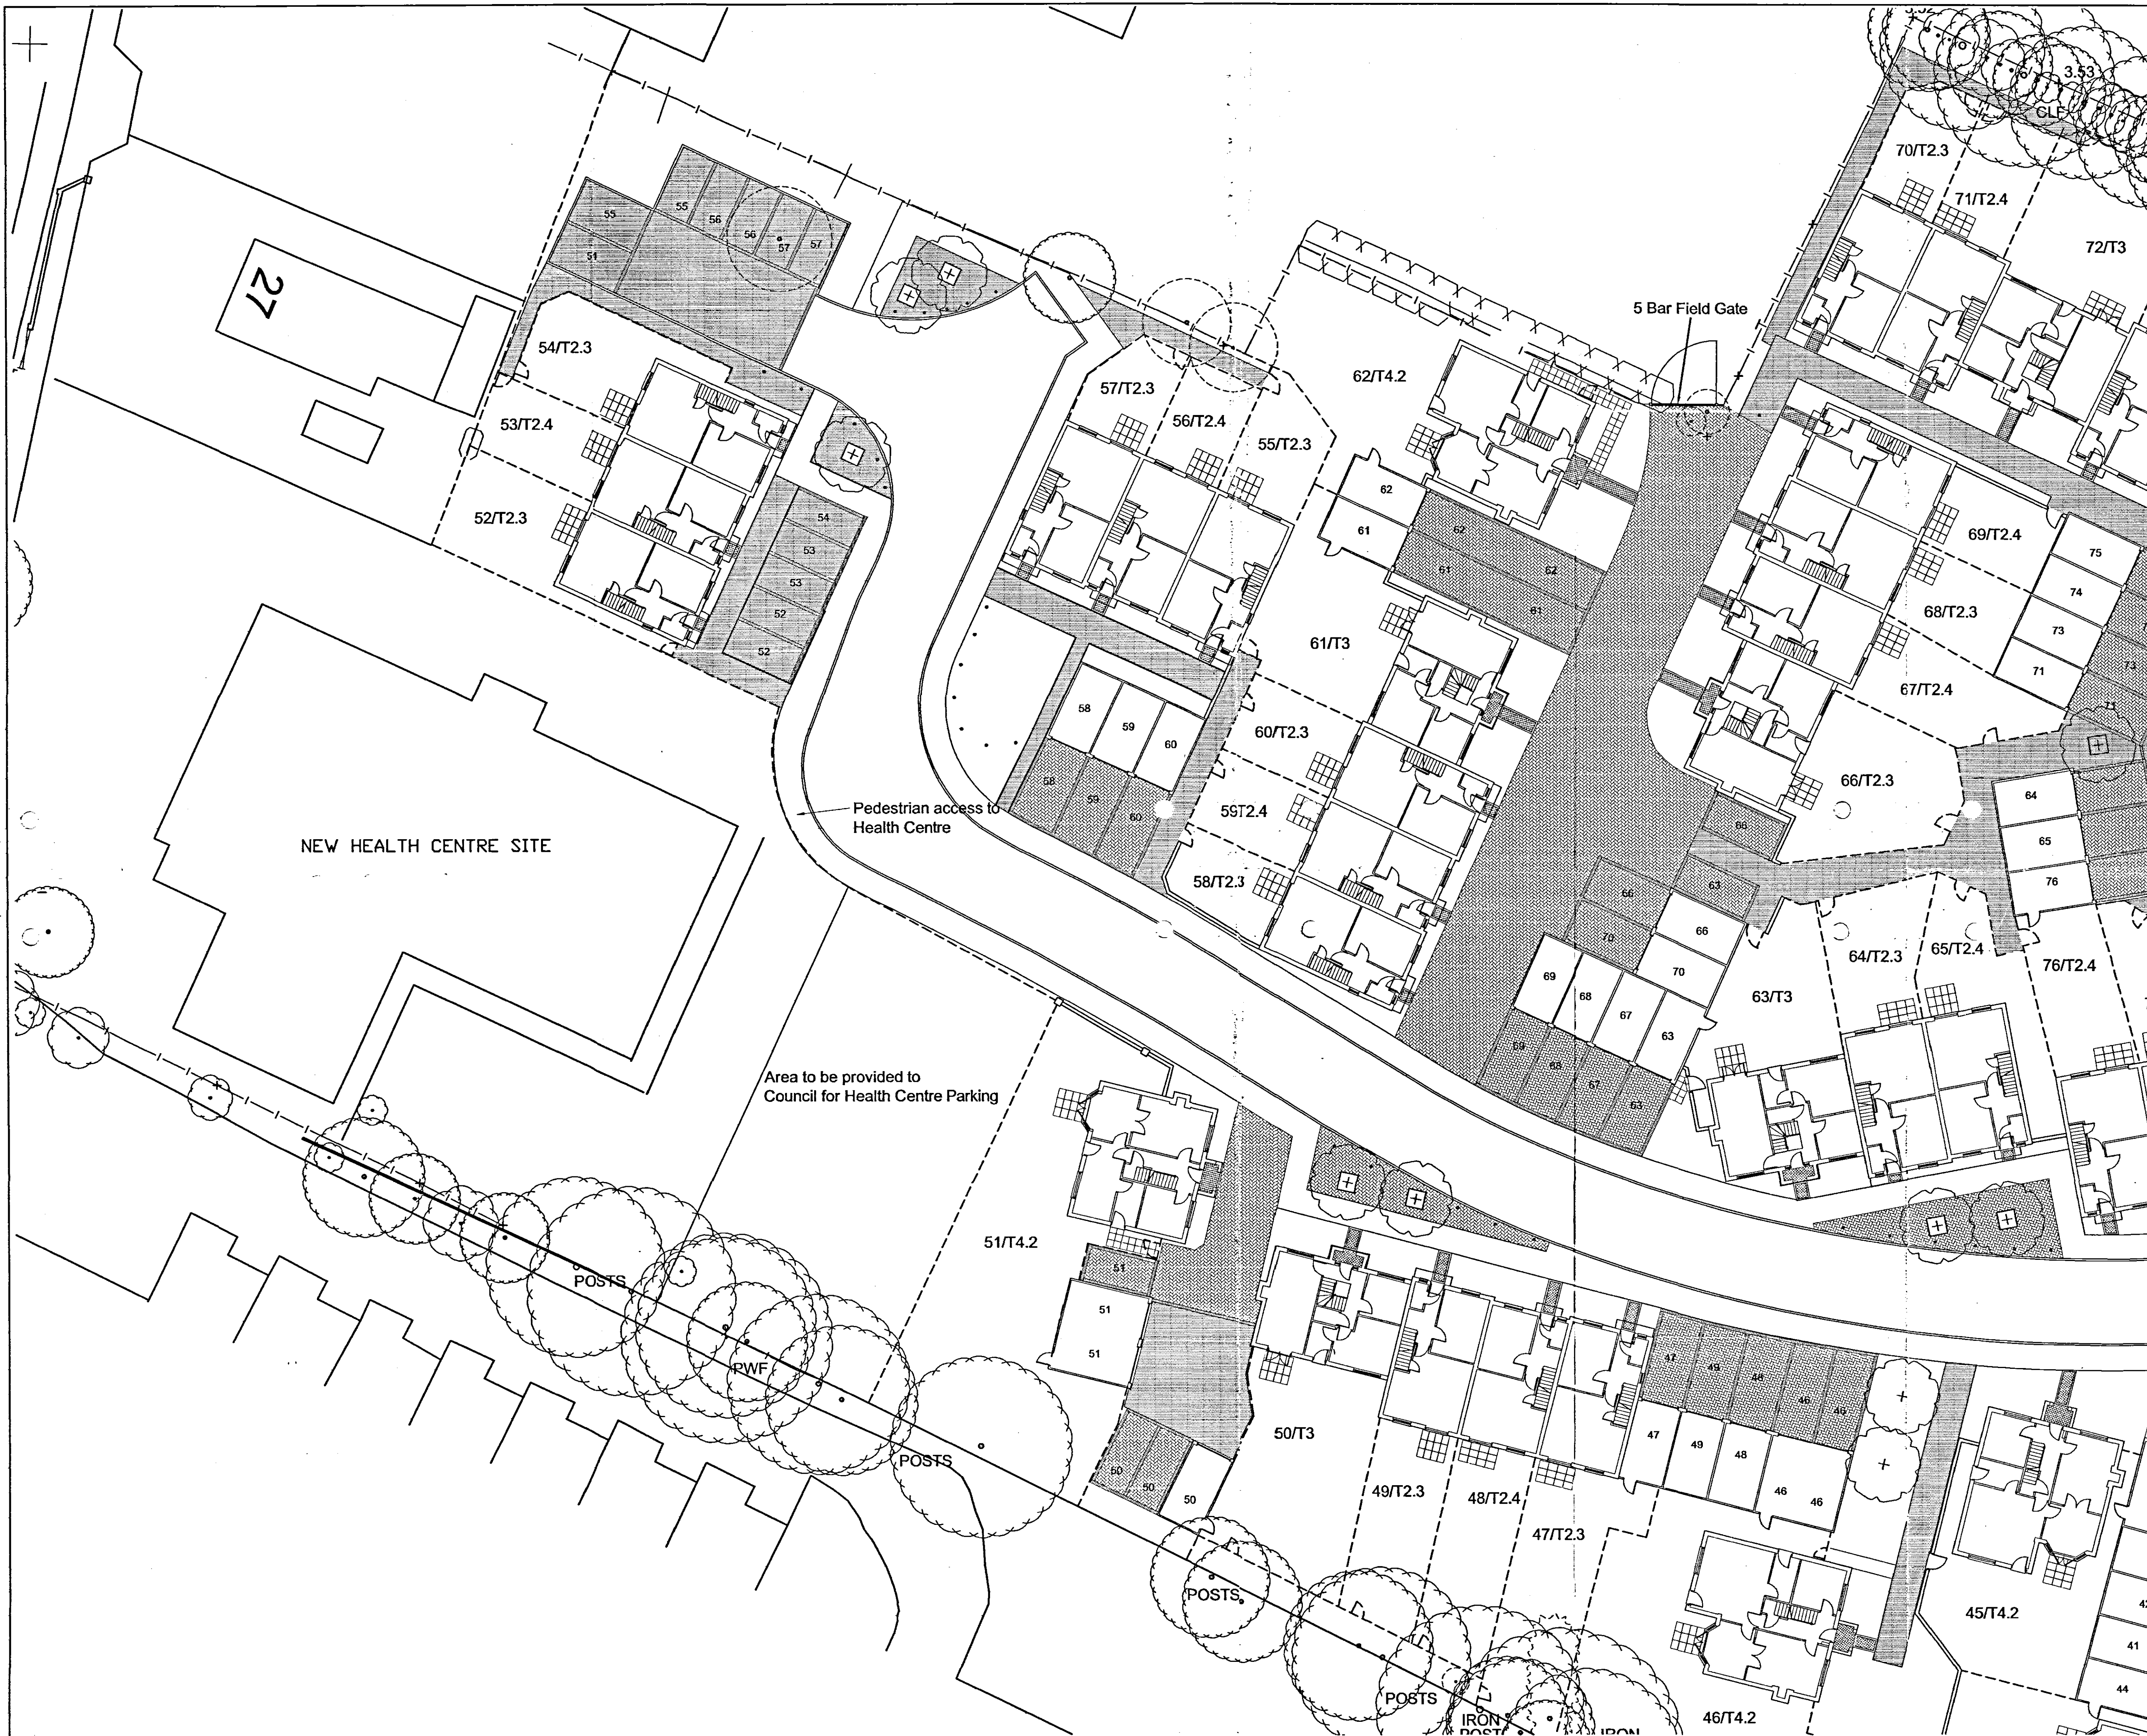

- KEY**
- Existing Trees to be removed. See Ian Stemp Landscape Associates Tree report ref. IFS: 03.513.
 - Trees to be retained
Nos refer to Ian Stemp Landscape Associates Tree Report Ref. IFS.03.513
 - Driveways and verge crossings to be Marshalls Keyblock Rectangular Block Paving 200 x 100 x 80 in Charcoal colour. Roadways to be Brindle colour.
 - Tarmac surfacing
 - 1.8m high close boarded timber fencing
 - 1.8m high boundary wall
 - Marshalls Block Paving to front paths, 200 x 100 x 65 in Terracotta. Laid in diagonal pattern as shown, with soldier course edge.
 - Rear patios, pathways to rear patios to be constructed from 450 x 450 Chancery Flagstones by Marshalls.
 - Bollards
- All paths to front door and gate access to be 450 x 450 pcc slabs

AMENDED PLAN

Rev. A3

12 MAR 2004

Re 0971103

C: Revised in accordance with Planning request of 3.03.04	ajc	10.03.04
B: Various minor amendments	cn	15.09.03
A: Various minor amendments	cn	15.09.03

Revisions	Dwn.	Date
-----------	------	------

Project	PROPOSED DEVELOPMENT OFF BRIDGE ROAD, SUTTON BRIDGE, For CANNON KIRK.	
Drawing	Proposed Hard Landscape Sheet 2 of 4	

Date	14.08.03	Drawn	ifs/ajc
Dwg. No.	03.513.003	Scale	1:200 @ A1
Revision	C	Revision Date	

IAN STEMPE LANDSCAPE ASSOCIATES
LANDSCAPE ARCHITECTURE · LANDSCAPE PLANNING · URBAN LANDSCAPE DESIGN
STUDIO ONE, THE BELVA, 288 AVENUE ROAD EXTENSION, CLARENDON PARK, LEICESTER, LE2 3EL
Tel: 0116 270 1357
email: ian@stempe-landscape.co.uk
Fax: 0116 244 8840