

Existing open space / play area

Schedule of House Types


House Numbers

T2.3/T2.4	56
T3	19
T4.2 (6 extended type)	11
Total House Numbers	86

Total House Area = 93,980 sq. ft (8786 sq. m) on 2.702 hectares

Car Parking (Standard 2/3 bed, 2 spaces - 4 bed, 3 spaces)
Total Spaces = 202 cars

SITE PLAN

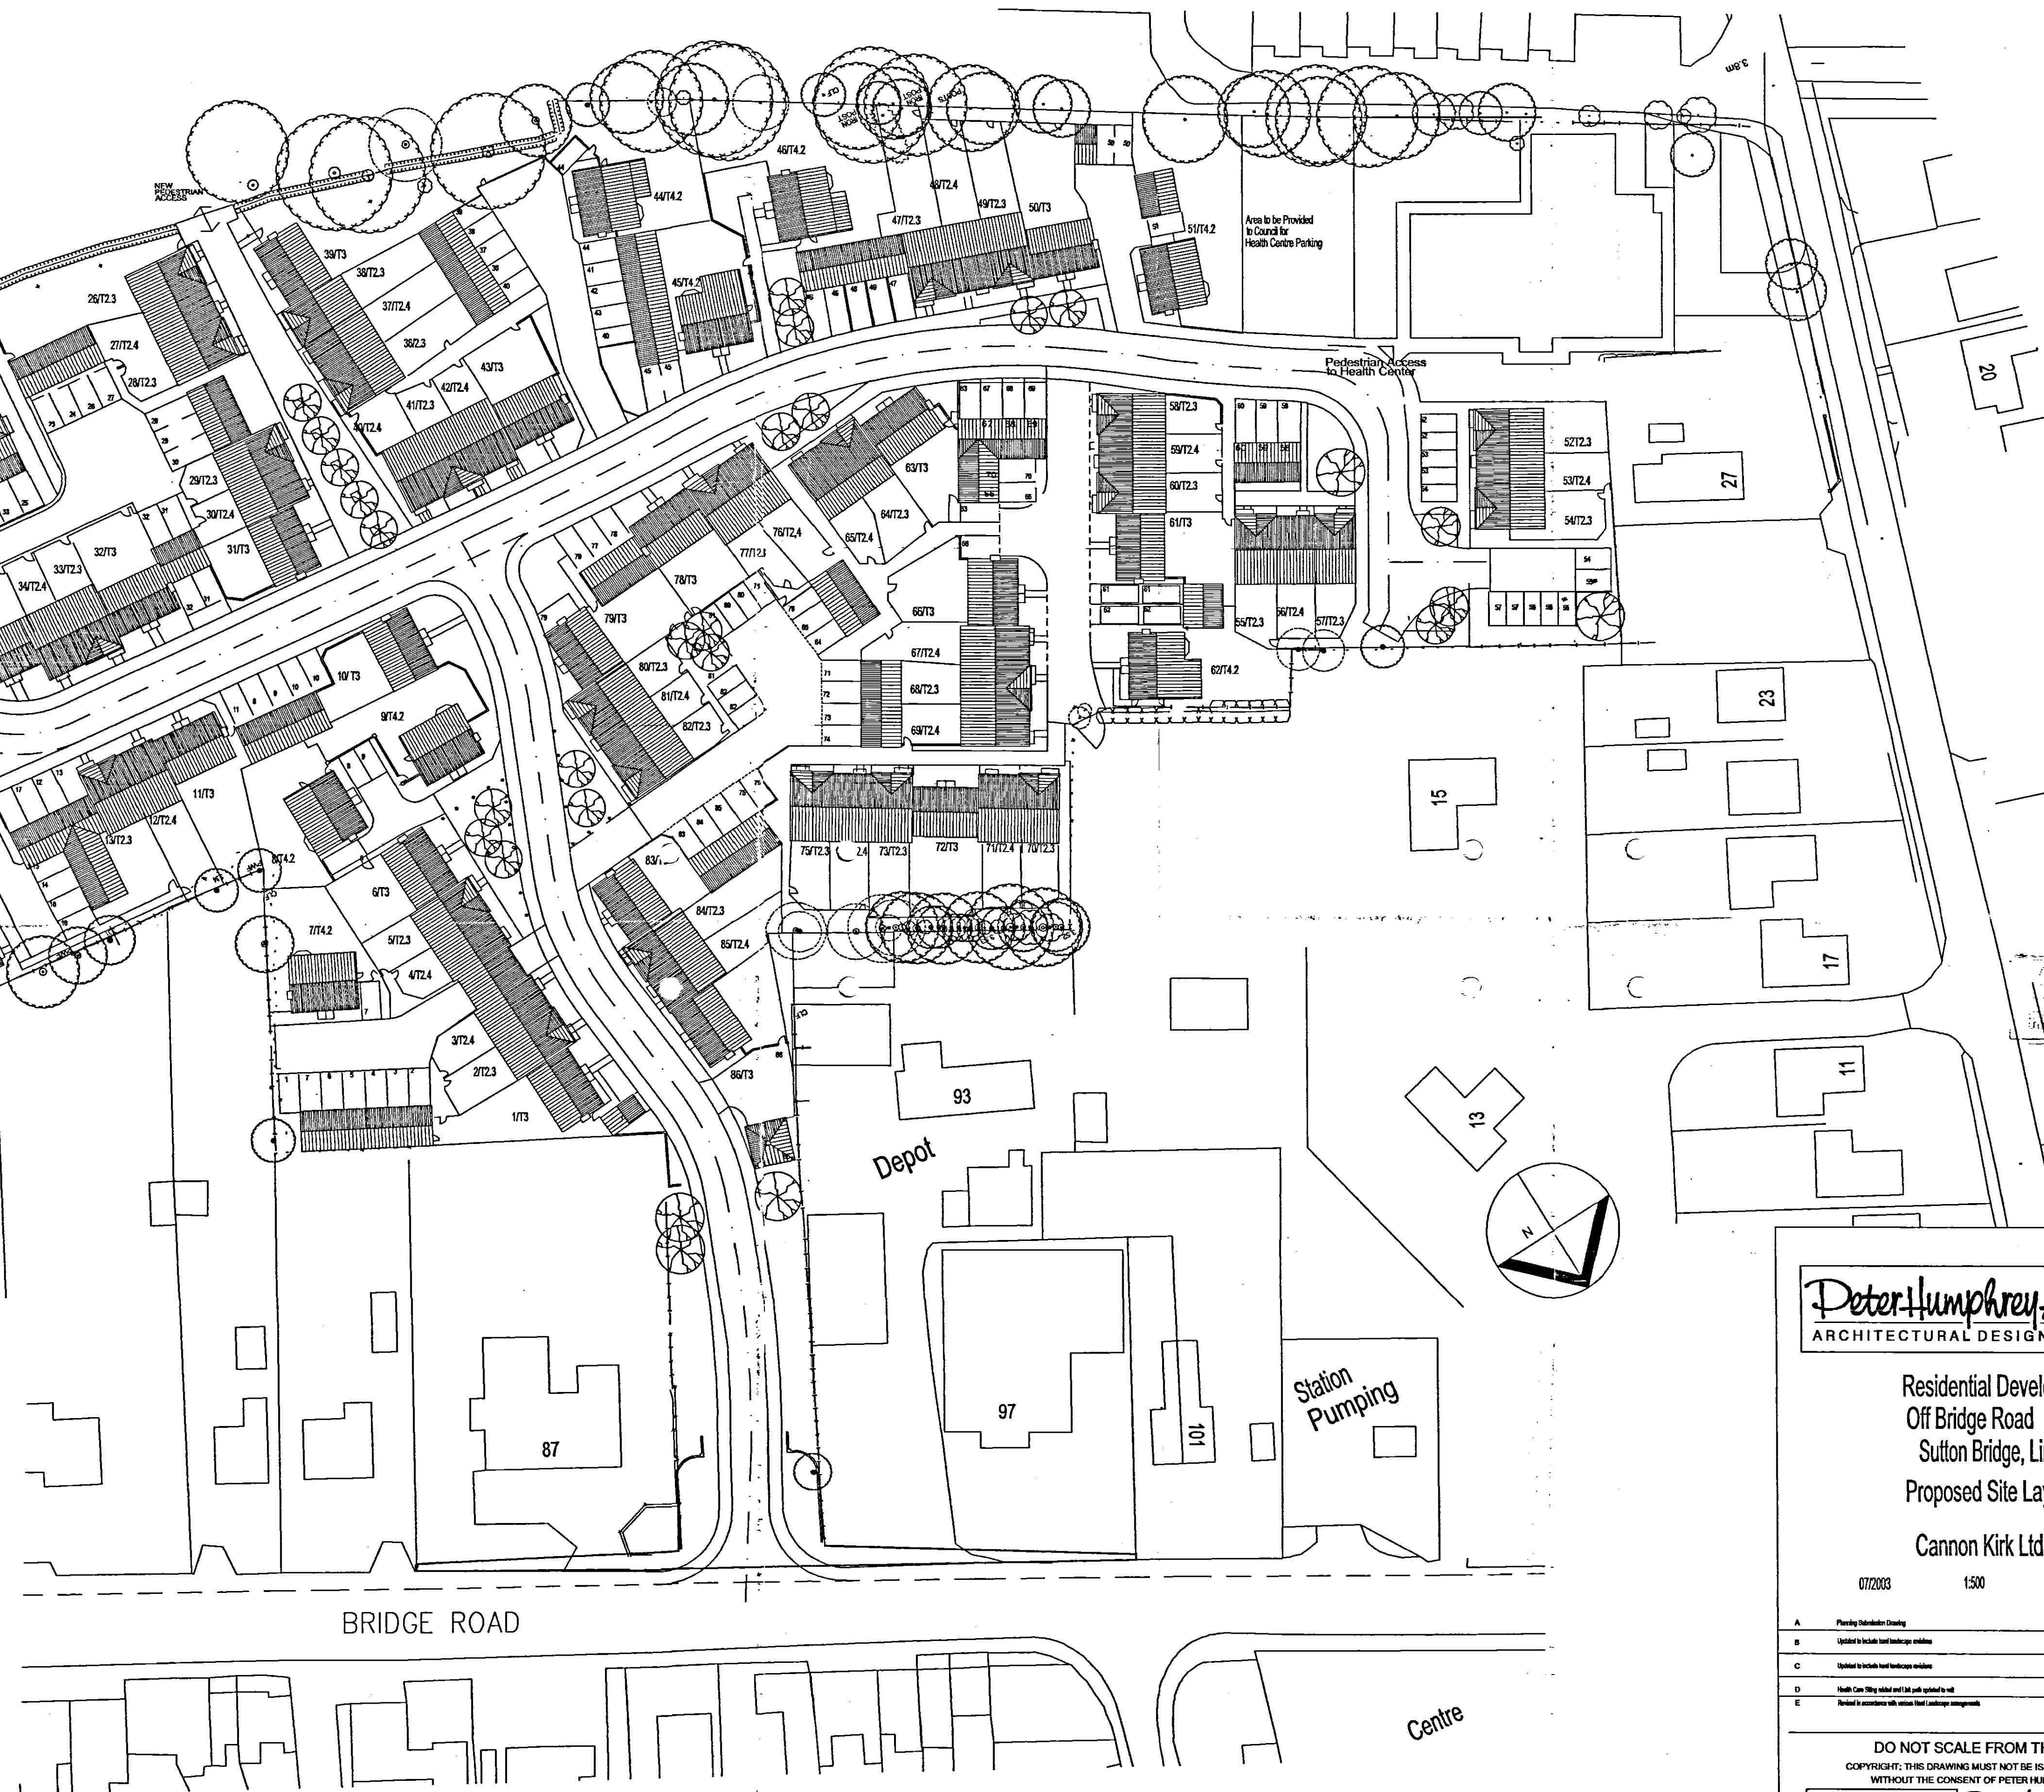

SHDC
Planning & Development
12 MAR 2004
Ref: 0971103

Peter Humphrey Associates
ARCHITECTURAL DESIGN AND BUILDING

Residential Development
Off Bridge Road
Sutton Bridge, Lincs
Proposed Site Layout

Cannon Kirk Ltd

07/2003 1:500 2535/PO/rev D

		DATE
A	Planning Submission Drawing	09/93
B	Updated to include final landscape outline	1/2003
C	Updated to include final landscape outline	6/2004
D	Health Care Site layout and 1:500 plan updated to suit	2/2006
E	Revised to incorporate with various final landscape arrangements	10/2004

DO NOT SCALE FROM THIS DRAWING
COPYRIGHT: THIS DRAWING MUST NOT BE ISSUED, LOANED OR COPIED
WITHOUT THE CONSENT OF PETER HUMPHREY ASSOCIATES

Peter Humphrey Associates
ARCHITECTURAL DESIGN AND BUILDING
TELEPHONE 01945 466 966
FAX 01945 466 433
E-MAIL: info@peterhumphrey.co.uk
30 OLD MARKET WISBECH CAMBS PE13 1HS
British Institute of
Architectural Technologists