


Existing open space / play area

Schedule of House Types
 House Numbers
 T2.3/T2.4 56
 T3 19
 T4.2 (6 extended type) 11
 Total House Numbers 86
 Total House Area = 93,980 sq. ft (8786 sq. m) on 2.702 hectares

Car Parking (Standard 2/3 bed, 2 spaces - 4 bed, 3 spaces)
 Total Spaces = 202 cars

SITE PLAN

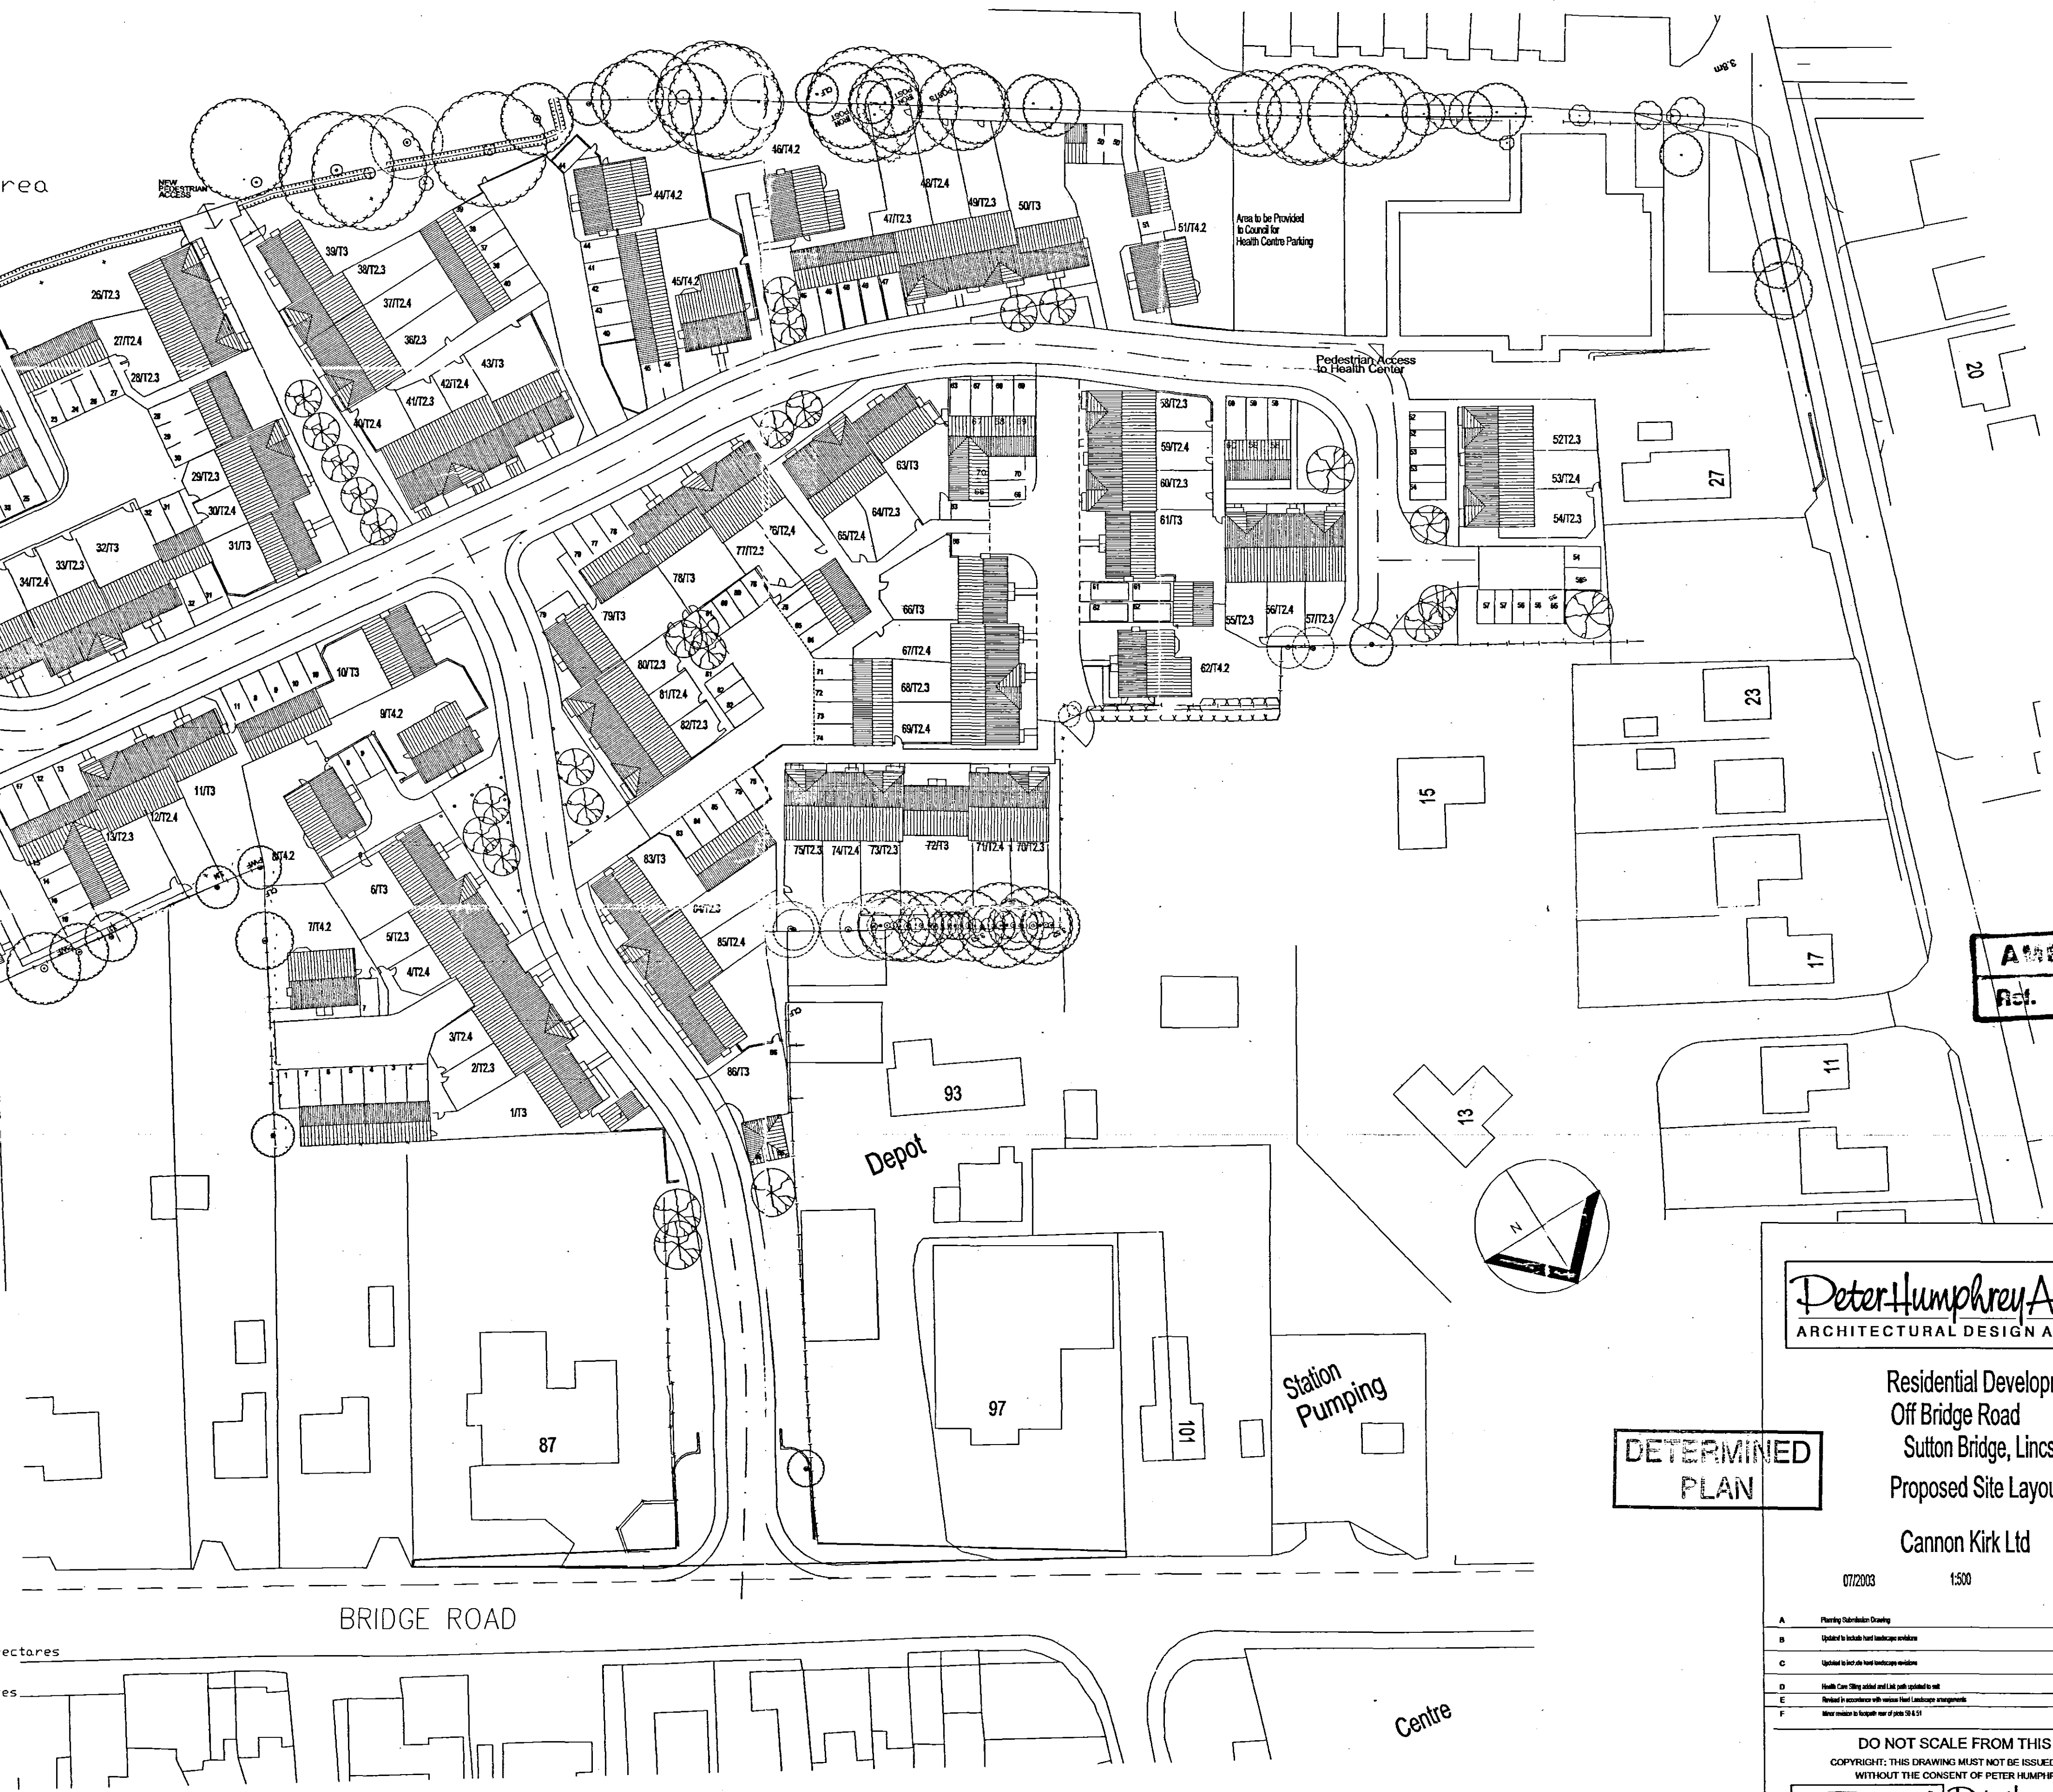

AMENDMENT PLAN
 Ref. A3

SHDC
 Planning & Development
 12 MAR 2004
 Ref. 0971/03

DETERMINED
 PLAN

Peter Humphrey Associates
 ARCHITECTURAL DESIGN AND BUILDING

Residential Development
 Off Bridge Road
 Sutton Bridge, Lincs
 Proposed Site Layout

Cannon Kirk Ltd

0722003 1:500 2535/P00rev F

A	Planning Submission Drawing	DATE
B	Updated to include final landscape conditions	11/08/03
C	Updated to include final landscape conditions	07/10/03
D	Health Care Strategy added and final landscape conditions	20/10/03
E	Revised to incorporate with various final landscape arrangements	02/03/04
F	Minor updates to layout and plan 04/03/04	02/03/04

DO NOT SCALE FROM THIS DRAWING
 COPYRIGHT: THIS DRAWING MUST NOT BE ISSUED, LOANED OR COPIED
 WITHOUT THE CONSENT OF PETER HUMPHREY ASSOCIATES

Peter Humphrey Associates
 ARCHITECTURAL DESIGN AND BUILDING
 TELEPHONE 01945 466 966
 FAX 01945 466 433
 E-MAIL: info@peterhumphrey.co.uk
 30 OLD MARKET WISBECH CAMBS PE15 1NH
 British Institute of Architectural Technologists