




KEY

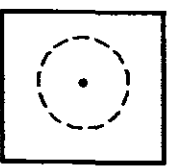


Existing Trees to be removed. See Ian Stemp Landscape Associates Tree report ref. IFS: 03.513.

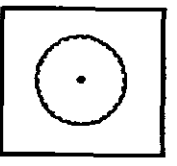


Trees to be retained
Nos refer to Ian Stemp Landscape Associates Tree Report Ref. IFS.03.513

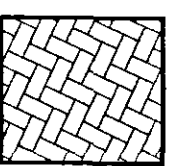


Driveways and verge crossings to be Marshalls Keyblock Rectangular Block Paving 200 x 100 x 80 in Charcoal colour. Roadways to be Brindle colour.

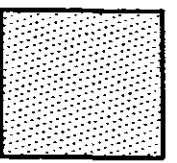


Tarmac surfacing

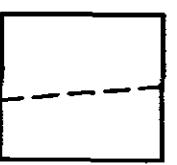


1.8m high close boarded timber fencing

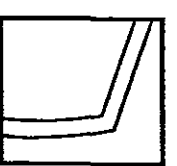


1.8m high boundary wall

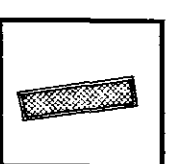

Marshalls Block Paving to front paths, 200 x 100 x 65 in Terracotta. Laid in diagonal pattern as shown, with soldier course edge.

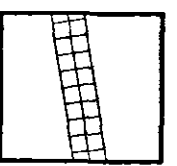


Rear patios, pathways to rear patios to be constructed from 450 x 450 Chancery Flagstones by Marshalls.

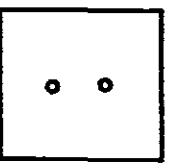

Bollards

All paths to front door and gate access to be 450 x 450 pcc slabs

**DETERMINED
PLAN**

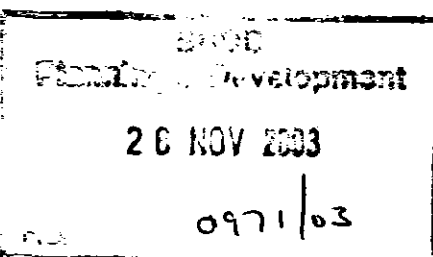

B: Parking to plots 16-15 & 14 revised; rear gardens to plots 36, 41 revised

ajc 25.11.03

A: Various minor amendments

cn 15.09.03

Revisions

Project

**PROPOSED DEVELOPMENT OFF
BRIDGE ROAD, SUTTON BRIDGE,
For CANNON KIRK.**

Drawing

Proposed Hard Landscape
Sheet 4 of 4

Date 14.08.03

Drawn ifs/ajc

Dwg. No. 03.513.005

Scale 1:200 @ A1

Revision B

Revision Date

IAN STEMPS LANDSCAPE ASSOCIATES
LANDSCAPE ARCHITECTURE, LANDSCAPE PLANNING, URBAN LANDSCAPE DESIGN
STUDIO ONE, THE MEYERS, 300 AVENUE ROAD EXTENSION, CLARENDON PARK, LEICESTER, LE2 8EL
Tel: 0116 270 1387 email: ian@stemp-landscapes.co.uk Fax: 0116 244 8840