


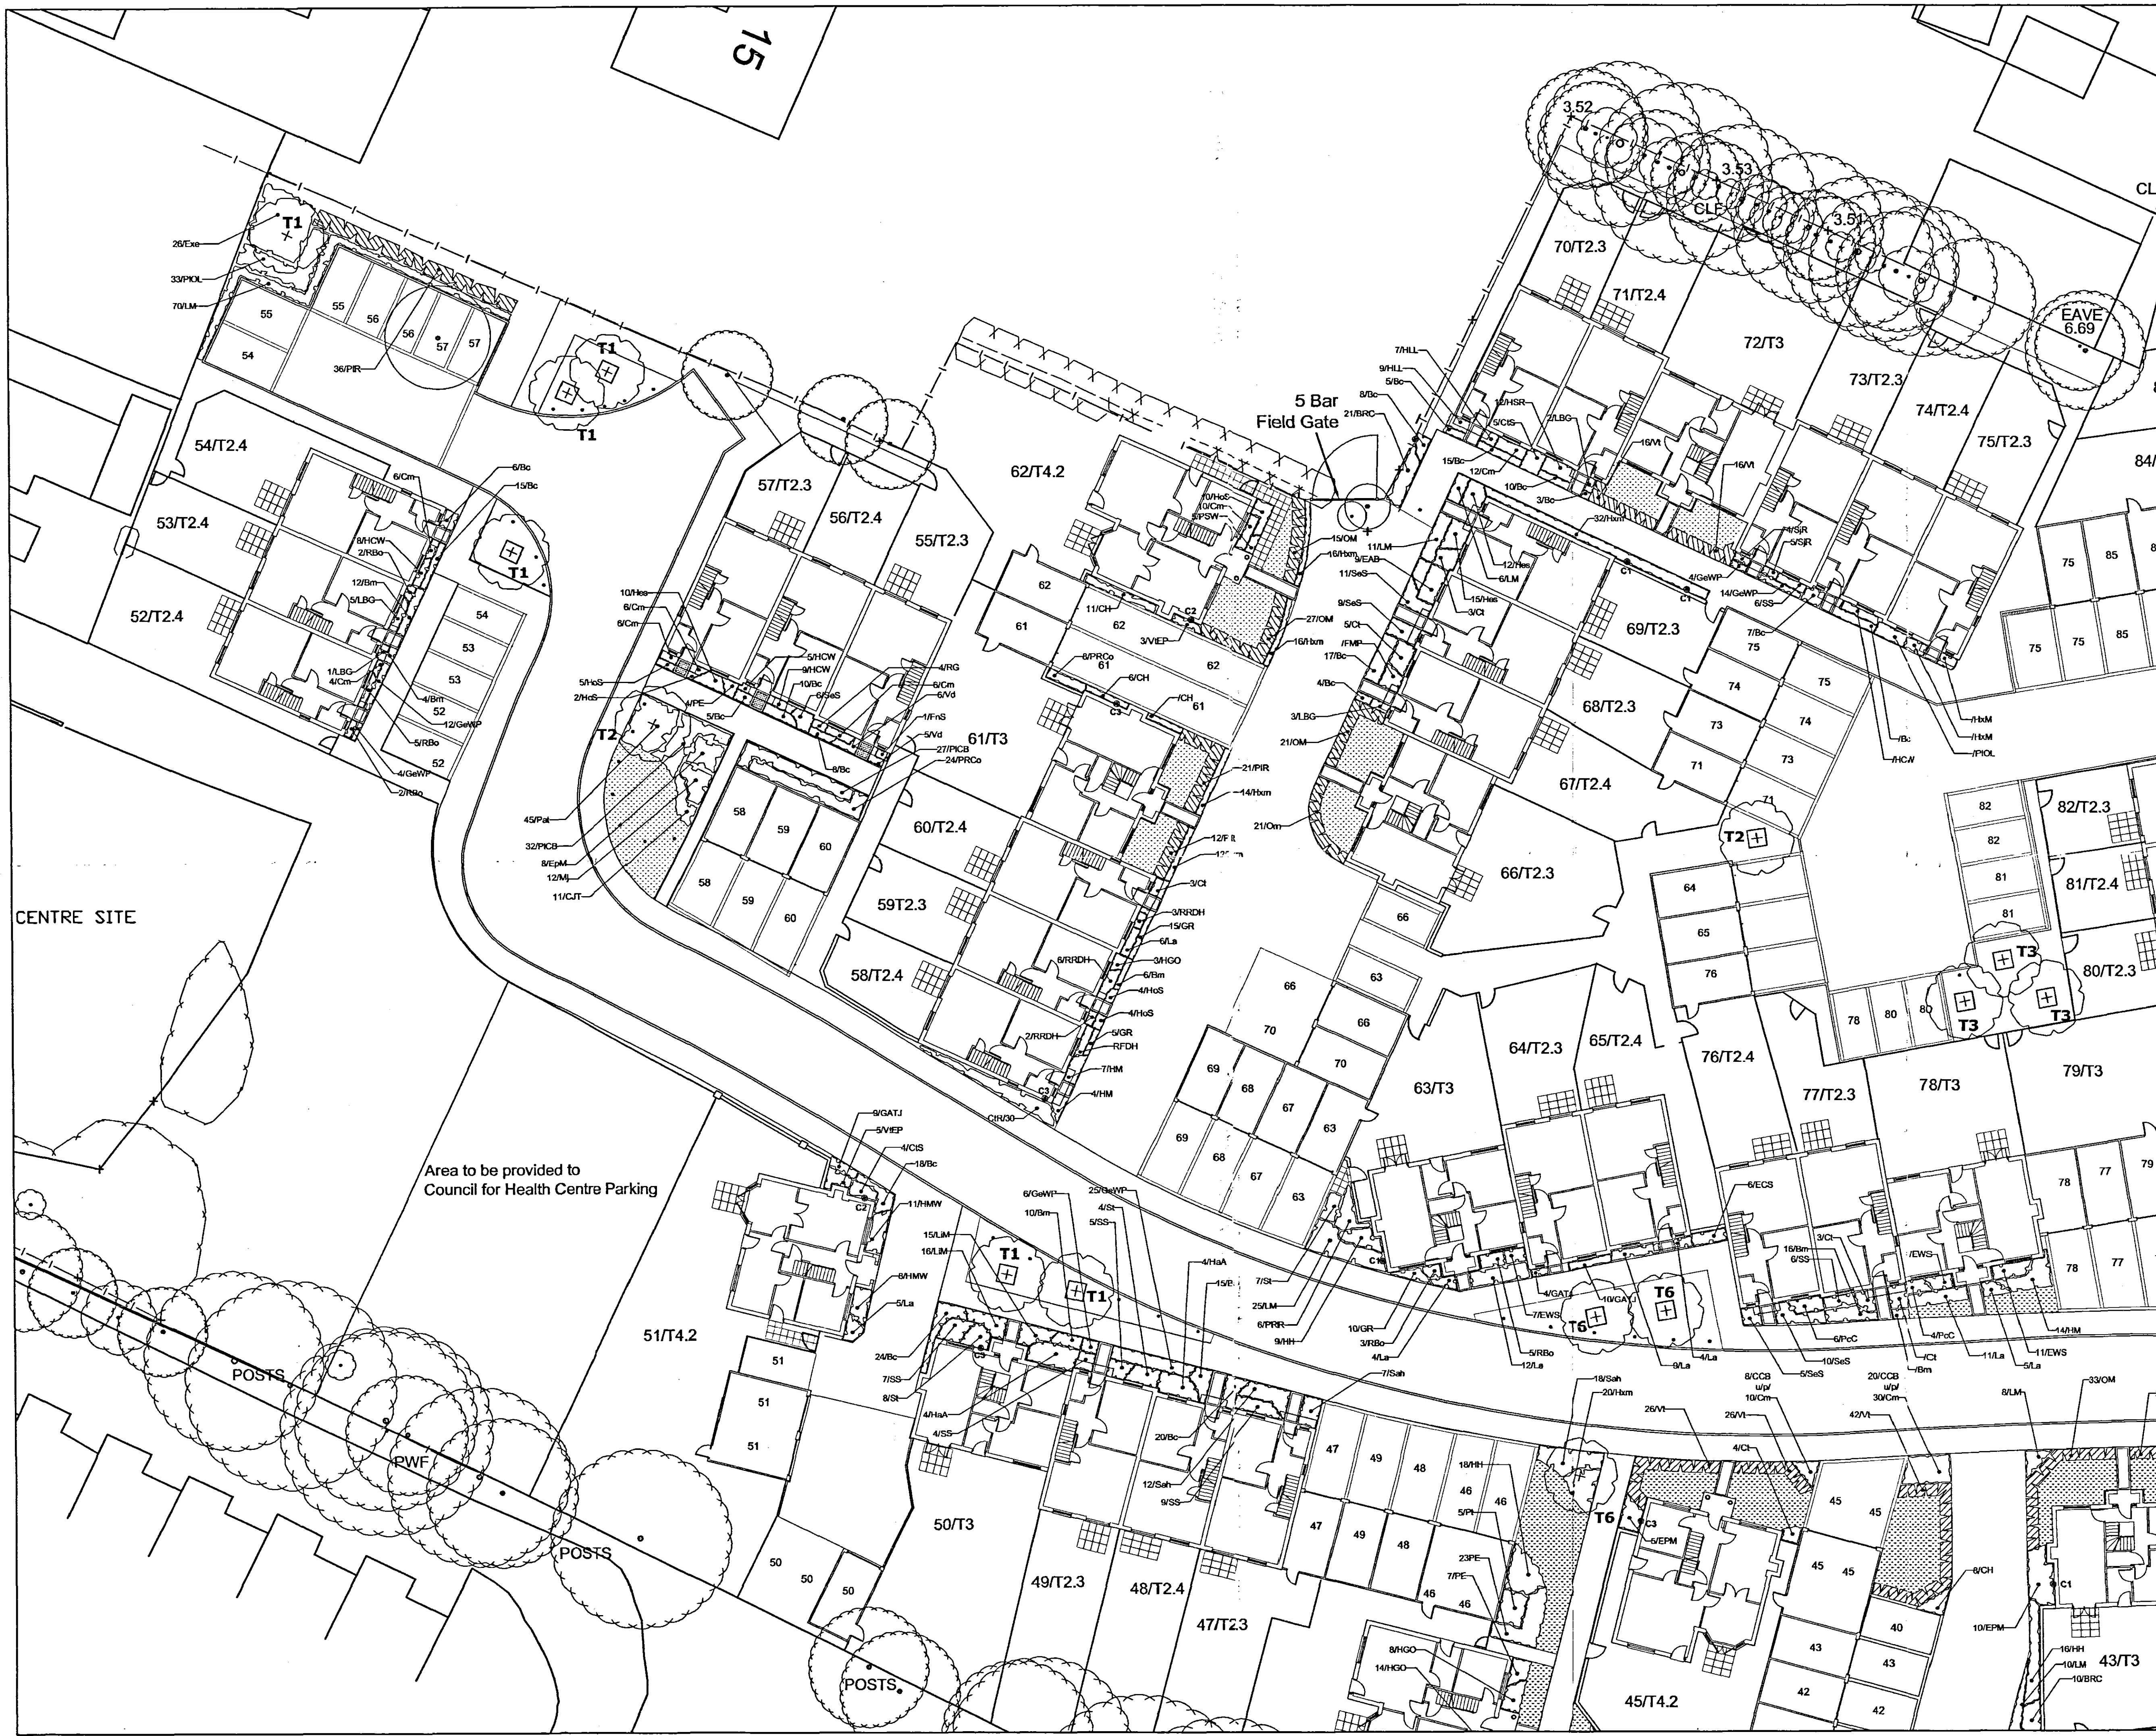

KEY

- EXISTING TREES TO BE FELLED.
See Ian Stemp Landscape Associates
Tree report ref. IFS: 03.513.
- EXISTING TREE TO BE RETAINED
Refer to Ian Stemp Landscape
Associates Tree Report Ref.
IFS.03.513
- PROPOSED GRASS TURFING
To be good quality treated meadow
turf
- PROPOSED SHRUB PLANTING
All shrub areas to receive 75mm
depth of ornamental grade bark
mulch
- PROPOSED TREE PLANTING
All to be double staked with crossrail
fixed one metre below base of crown
using rubber tree ties
- PROPOSED HEDGE PLANTING
To be planted at 3no. per linear
metre

DETERMINED PLAN

Project Development
26 NOV 2003
Ref: 0971/03

A: Amendment to plot viewpoint.	cn	24.11.03
---------------------------------	----	----------

Revisions

Project	Dwn.	Date
Proposed Soft Landscape Sheet 3 of 4		

Date	14.08.03	Drawn	ifs/ajc
Dwg. No.	03.513.008	Scale	1:200 @ A1
Revision	A	Revision Date	

IAN STEMPS LANDSCAPE ASSOCIATES
LANDSCAPE ARCHITECTURE, LANDSCAPE PLANNING, URBAN LANDSCAPE DESIGN
STUDIO ONE, THE MEWS, 20A AVENUE ROAD EXTENSION, CLARENDON PARK, LEICESTER, LE2 2EL
Tel: 0115 270 1307
www: ian@stempsla.com
Fax: 0115 244 8940