


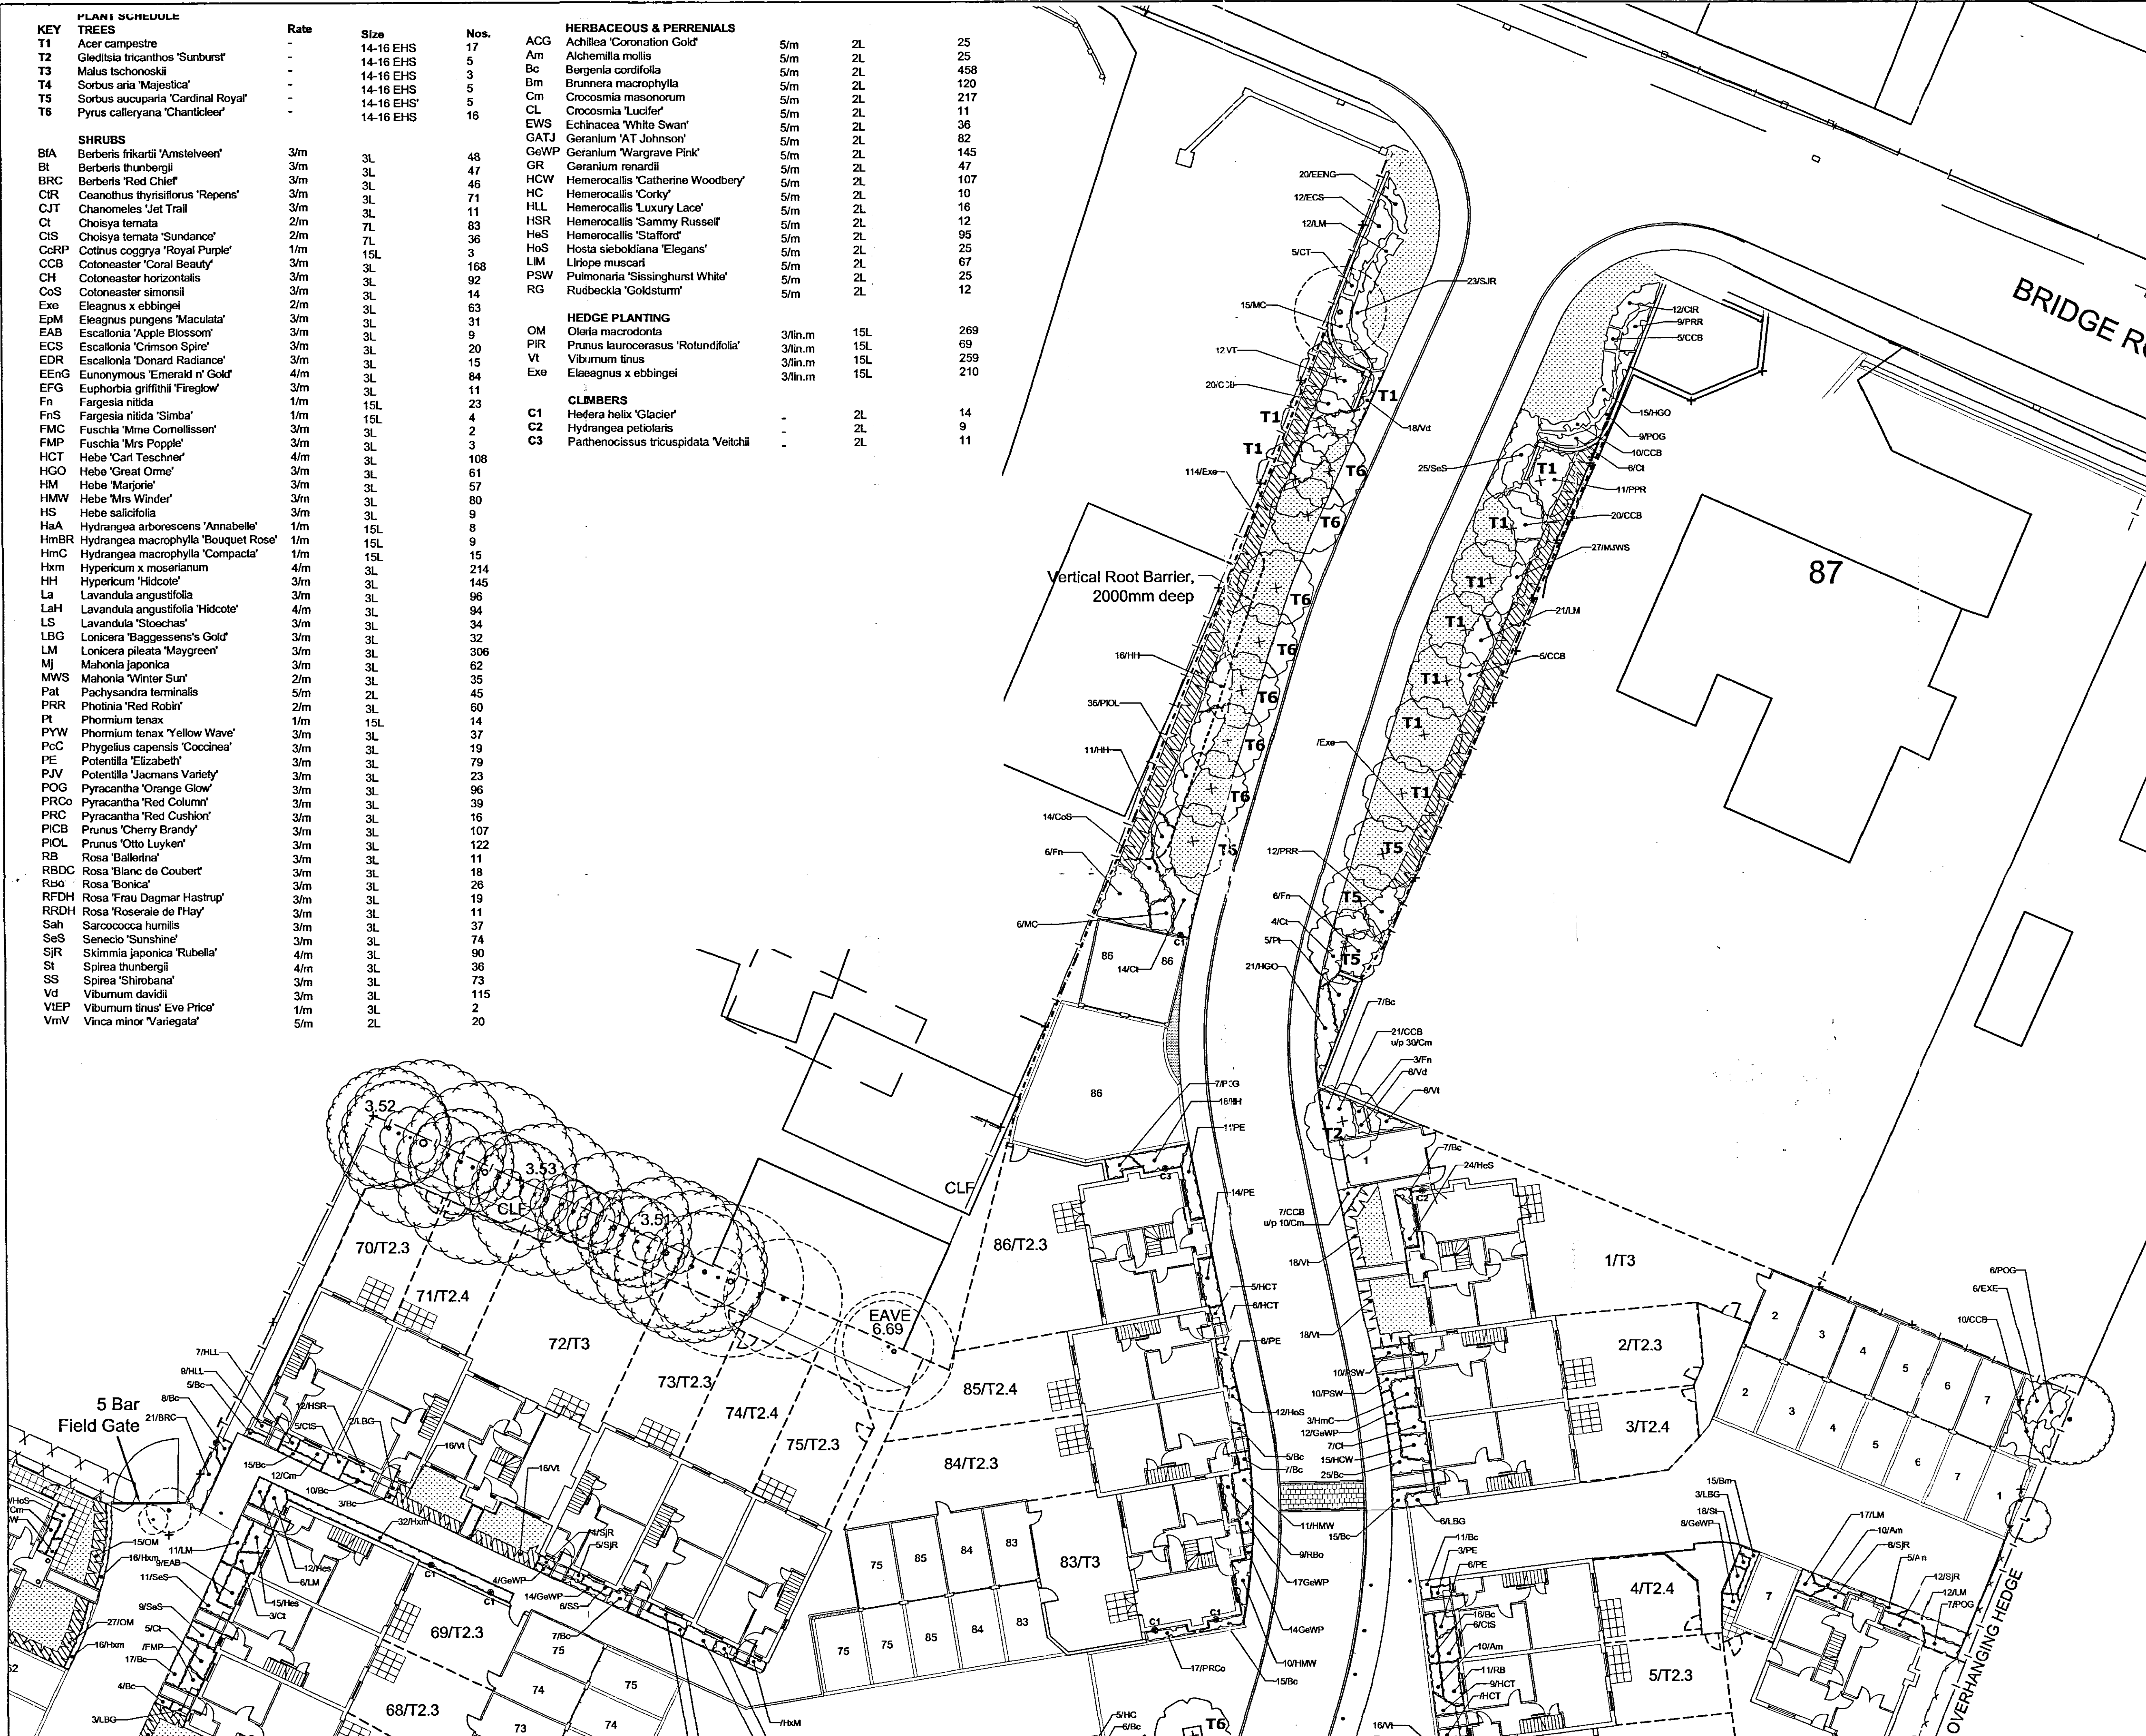

PLANT SCHEDULE			
KEY	TREES	Rate	Size
T1	Acer campestre	-	14-16 EHS
T2	Gleditsia tricanthos 'Sunburst'	-	14-16 EHS
T3	Malus tschonoskii	-	14-16 EHS
T4	Sorbus aria 'Majestica'	-	14-16 EHS
T5	Sorbus aucuparia 'Cardinal Royal'	-	14-16 EHS
T6	Pyrus calleryana 'Chanticleer'	-	14-16 EHS
SHRUBS			
BfA	Berberis trifurcata 'Amstelveen'	3/m	3L
Bt	Berberis thunbergii	3/m	3L
BRC	Berberis 'Red Chief'	3/m	3L
CJR	Ceanothus thyrsiflorus 'Repens'	3/m	3L
CJT	Chamaejasme 'Jet Trail'	3/m	3L
CI	Choisya ternata	2/m	3L
CIS	Choisya ternata 'Sundance'	2/m	7L
CoRP	Cotinus coggygia 'Royal Purple'	1/m	7L
CCB	Cotoneaster 'Coral Beauty'	3/m	15L
CH	Cotoneaster horizontalis	3/m	3L
CoS	Cotoneaster simonsii	3/m	3L
Eke	Eleagnus x ebbingei	2/m	3L
EPM	Eleagnus pungens 'Maculata'	3/m	3L
EAB	Escallonia 'Apple Blossom'	3/m	3L
ECS	Escallonia 'Crimson Spire'	3/m	3L
EDR	Escallonia 'Donard Radiance'	3/m	3L
EEng	Eunonymus 'Emerald n' Gold'	4/m	3L
EFG	Euphorbia griffithii 'Fireglow'	3/m	3L
Fn	Fargesia nitida	1/m	15L
FnS	Fargesia nitida 'Simba'	1/m	15L
FMC	Fuchsia 'Mrs Cornhill'	3/m	3L
FMP	Fuchsia 'Mrs Popple'	3/m	3L
HCT	Hebe 'Carl Teschner'	4/m	3L
HGO	Hebe 'Great Orme'	3/m	3L
HM	Hebe 'Marjorie'	3/m	3L
HMW	Hebe 'Mrs Winder'	3/m	3L
HS	Hebe salicifolia	3/m	3L
HaA	Hydrangea arborescens 'Annabelle'	1/m	15L
HmBR	Hydrangea macrophylla 'Bouquet Rose'	1/m	15L
HmC	Hydrangea macrophylla 'Compacta'	1/m	15L
Hxm	Hypericum x moserianum	4/m	3L
HH	Hypericum 'Hidcole'	3/m	3L
La	Lavandula angustifolia	3/m	3L
LaH	Lavandula angustifolia 'Hidcole'	4/m	3L
LS	Lavandula 'Stoechas'	3/m	3L
LBG	Lonicera 'Baggesens's Gold'	3/m	3L
LM	Lonicera pileata 'Maygreen'	3/m	3L
Mj	Mahonia japonica	3/m	3L
MWS	Mahonia 'Winter Sun'	2/m	3L
Pat	Pachysandra terminalis	5/m	2L
PRR	Photinia 'Red Robin'	2/m	3L
Pl	Phormium tenax	1/m	15L
PYW	Phormium tenax 'Yellow Wave'	3/m	3L
PcC	Phytolacca capensis 'Coccinea'	3/m	3L
PE	Potentilla 'Elizabeth'	3/m	3L
PJV	Potentilla 'Jacmans Variety'	3/m	3L
POG	Pyracantha 'Orange Glow'	3/m	3L
PRCo	Pyracantha 'Red Column'	3/m	3L
PRC	Pyracantha 'Red Cushion'	3/m	3L
PICB	Prunus 'Cherry Brandy'	3/m	3L
PIOL	Prunus 'Otto Luyken'	3/m	3L
RB	Rosa 'Ballerina'	3/m	3L
RBDC	Rosa 'Blanc de Coubert'	3/m	3L
RbC	Rosa 'Bonica'	3/m	3L
RFDH	Rosa 'Frau Dagmar Hastrup'	3/m	3L
RRDH	Rosa 'Roseraie de l'Hay'	3/m	3L
Sah	Sarcococca humilis	3/m	3L
SeS	Senecio 'Sunshine'	3/m	3L
SJR	Skimmia japonica 'Rubella'	4/m	3L
St	Spiraea thunbergii	4/m	3L
SS	Spiraea 'Shirobana'	3/m	3L
Vd	Viburnum davidii	3/m	3L
VIEP	Viburnum tinus 'Eve Price'	1/m	3L
VmV	Vinca minor 'Variegata'	5/m	2L

HERBACEOUS & PERENNIALS			
ACG	Achillea 'Coronation Gold'	5/m	2L
Am	Alchemilla mollis	5/m	2L
Bc	Bergenia cordifolia	5/m	2L
Bm	Brunnera macrophylla	5/m	2L
Cm	Crocodylia masonorum	5/m	2L
CL	Crocodylia 'Lucifer'	5/m	2L
EWS	Echinacea 'White Swan'	5/m	2L
GATJ	Geranium 'AT Johnson'	5/m	2L
GeWP	Geranium 'Wargrave Pink'	5/m	2L
GR	Geranium renardii	5/m	2L
HCW	Hemerocallis 'Catherine Woodberry'	5/m	2L
HC	Hemerocallis 'Corky'	5/m	2L
HLL	Hemerocallis 'Luxury Lace'	5/m	2L
HSR	Hemerocallis 'Sammy Russell'	5/m	2L
HeS	Hemerocallis 'Stafford'	5/m	2L
HoS	Hosta sieboldiana 'Elegans'	5/m	2L
LIM	Liriope muscari	5/m	2L
PSW	Pulmonaria 'Sissinghurst White'	5/m	2L
RG	Rudbeckia 'Goldsturm'	5/m	2L
HEDGE PLANTING			
OM	Oleia macrodonta	3/lin.m	15L
PIR	Prunus laurocerasus 'Rotundifolia'	3/lin.m	15L
Vt	Viburnum tinus	3/lin.m	15L
Exe	Eleagnus x ebbingei	3/lin.m	15L
CLIMBERS			
C1	Hebe helix 'Glacier'	-	2L
C2	Hydrangea petiolaris	-	2L
C3	Parthenocissus tricuspidata 'Veitchii'	-	2L

KEY

- EXISTING TREES TO BE FELLED.
See Ian Stemp Landscape Associates
Tree report ref. IFS.03.513.
- EXISTING TREE TO BE RETAINED
Refer to Ian Stemp Landscape
Associates Tree Report Ref.
IFS.03.513
- PROPOSED GRASS TURFING
To be good quality treated meadow
turf
- PROPOSED SHRUB PLANTING
All shrub areas to receive 75mm
depth of ornamental grade bark
mulch
- PROPOSED TREE PLANTING
All to be double staked with crossrail
fixed one metre below base of crown
using rubber tree ties
- PROPOSED HEDGE PLANTING
To be planted at 3no. per linear
metre

DETERMINED PLAN

26 NOV 2003

09/11/03

A: Minor adjustments to planting plot 1 & adj. garage plot 6

Revisions

Project

Drawing

Date

Dwn.

Date

PROPOSED DEVELOPMENT OFF BRIDGE ROAD, SUTTON BRIDGE, For CANNON KIRK.

Proposed Soft Landscape Sheet 1 of 4

14.08.03

03.513.006

A

ifs/ajc

1:200 @ A1

Revision Date

IAN STEMPT LANDSCAPE ASSOCIATES

LANDSCAPE ARCHITECTURE LANDSCAPE PLANNING URBAN LANDSCAPE DESIGN

STUDIO ONE, THE MEWS, 208 AVENUE ROAD EXTENSION, CLARENDON PARK, LEICESTER, LE2 8EL

Tel: 0116 270 1367

email: ian@stemplandscape.co.uk

Fax: 0116 244 8640