




SERVICES KEY

	SMOKE DETECTOR		UN-SWITCHED FUSED CONNECTION
	HEAT DETECTOR		SHAVER SOCKET
	DISTRIBUTION BOARD		COOKER SWITCH
	EXTRACT FAN - CEILING MOUNTED		WALL MOUNTED SHOWER UNIT
	EXTRACT FAN - WALL MOUNTED		BREAK GLASS CALL POINT
	EXTRACT FAN - ISOLATION SWITCH		BUGLER ALARM SENSOR
	LOW ENERGY PENDANT LUMINAIRE		BUGLER ALARM ISOLATING KEY
	LOW ENERGY SURFACE OR RECESSED LUMINAIRE		ALARM RESET BOX
	LOW ENERGY WALL MOUNTED LUMINAIRE		BT VERSATILITY BOX
	LOW ENERGY RECESSED SPOT LIGHTS		FIRE ALARM SOUNDER
	1200mm SINGLE LAMP SURFACE MOUNTED LUMINAIRE		TELEPHONE OUTLET
	SURFACE MOUNTED EMERGENCY LUMINAIRE TO COMPLY WITH AD B3.36		SWITCH
	EXTERNAL LUMINAIRE		ONE WAY SWITCH
	CAT 6 SOCKET OUTLET		INTERMEDIATE SWITCH
	TWIN SWITCHED SOCKET OUTLET		ONE WAY CEILING SWITCH
	TWIN SWITCHED SOCKET OUTLET OVER WORKTOP		RADIATOR
	CEILING FAN		HEATED TOWEL RAIL


- General Notes
1. This drawing shall not be scaled, figured dimensions only to be used.
 2. All dimensions are shown in "mm" unless otherwise stated.
 3. The contractor, sub-contractors and suppliers must verify all dimensions on site prior to the commencement of any work.
 4. This drawing is to be read in conjunction with all relevant engineers and specialist sub-contractors drawings and specifications.
 5. Any discrepancies are to be brought to the designers attention.

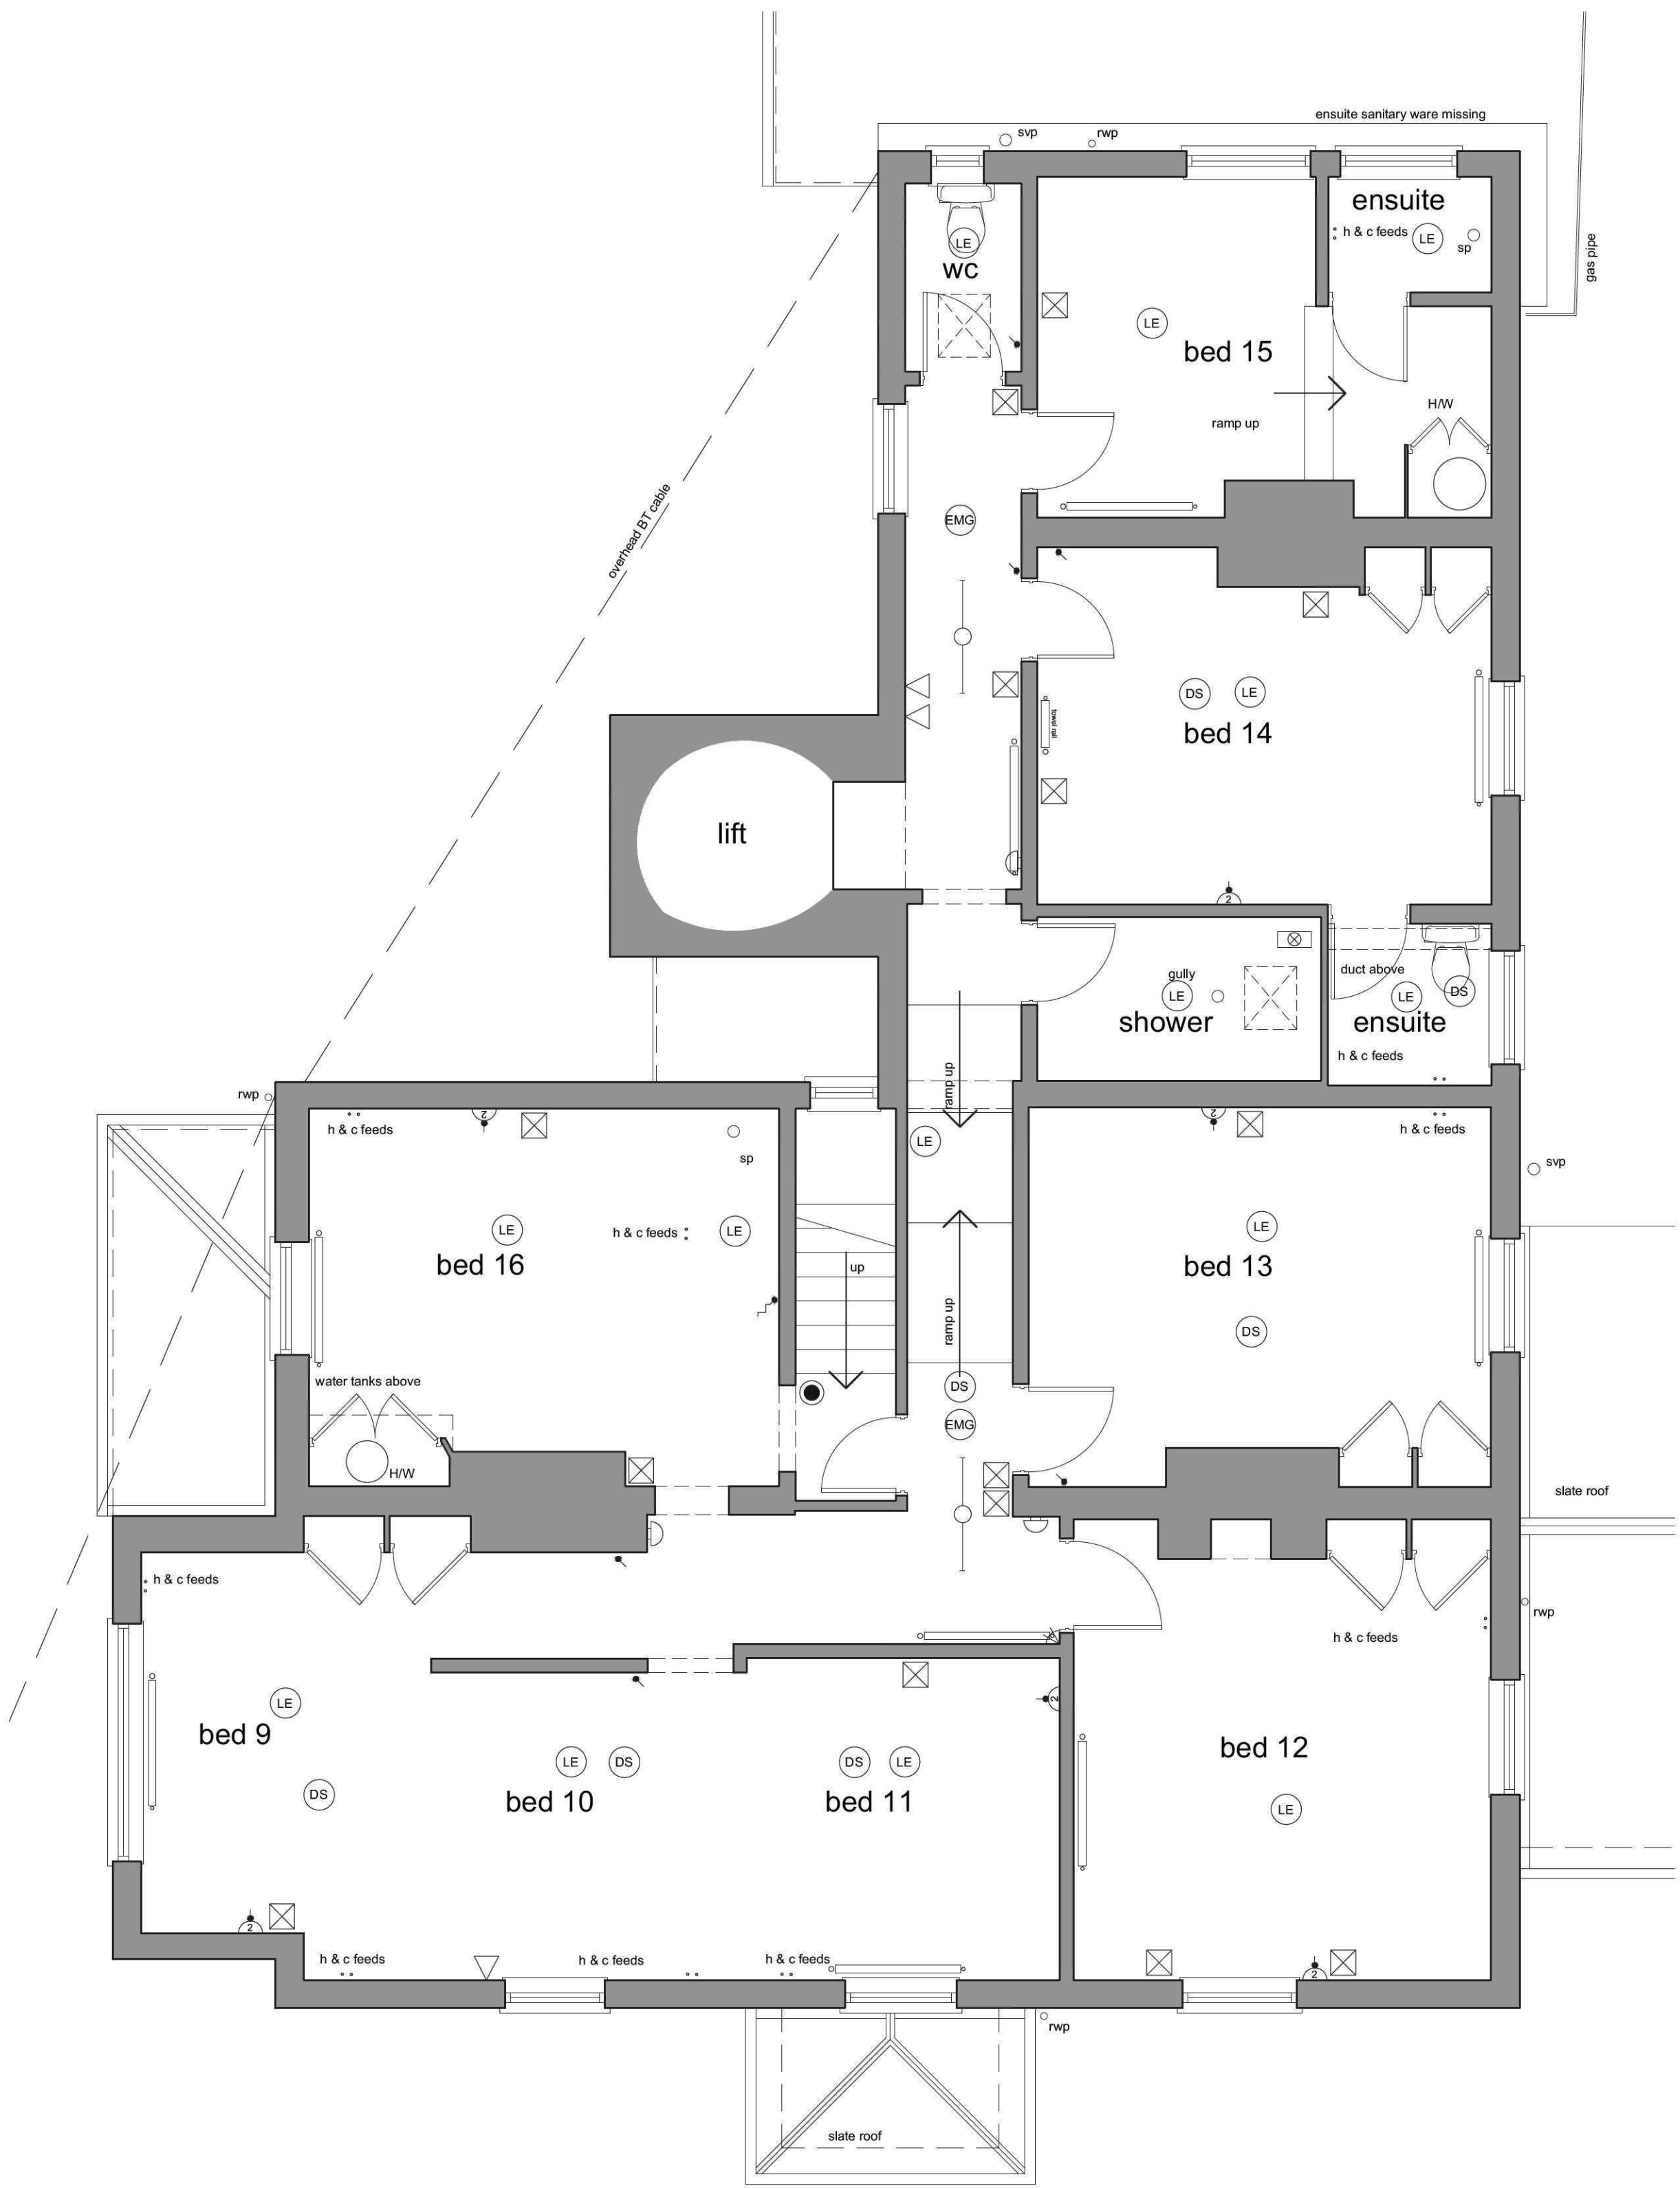

First Floor Services Layout
Scale: 1:50

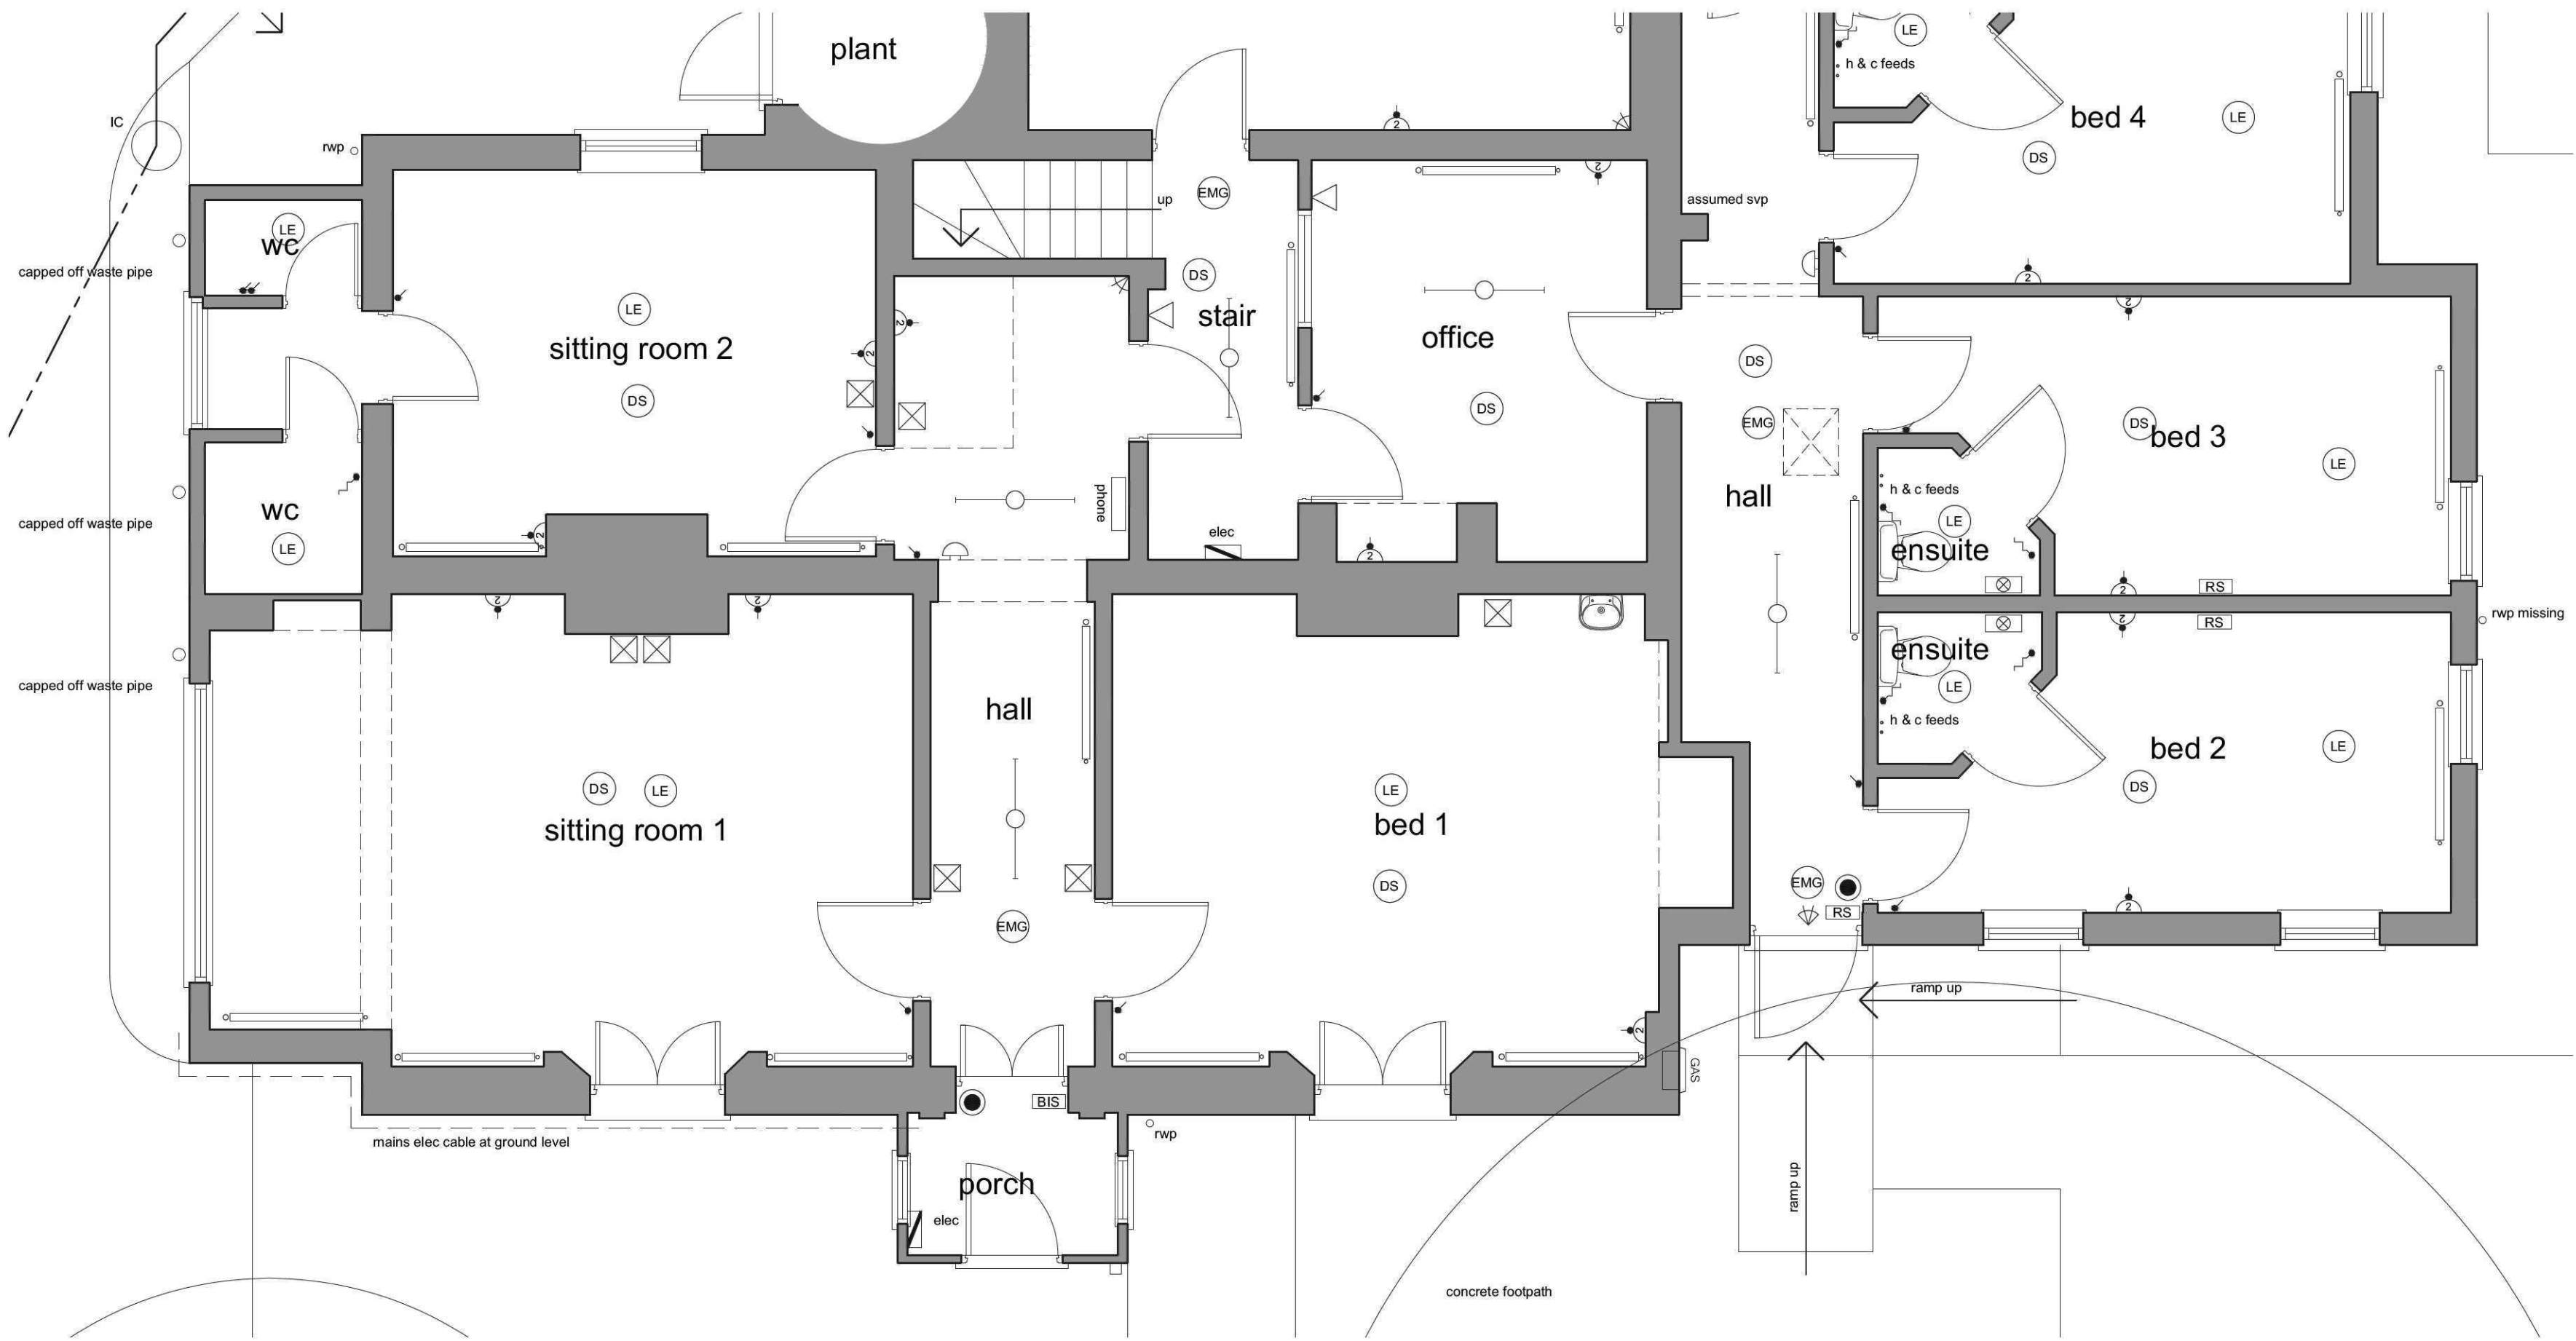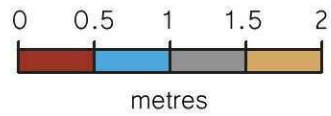

Ground Floor Services Layout
(Part 2) Scale: 1:50

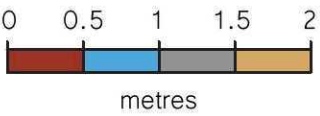

SWANN EDWARDS
ARCHITECTURE

Swann Edwards Architecture, Elveden House, Gull Road,
Guyhirn, Wisbech, Cambs. PE13 4ER
t 01945 450694 e info@swannedwards.co.uk w www.swannedwards.co.uk

Job Title Proposed Conversion of Care Home to Flats to Sudeley House, Wharf Street, Sutton Bridge, for Mr. W. Delahoy	Date October 2011	Scale 1:50 Sheet Size A1
Drawing Title Survey Drawing Service Layouts Ground Floor Part 2 First Floor	Job No. SE-026 Dwg No. 05	Drawn by RS Revision