
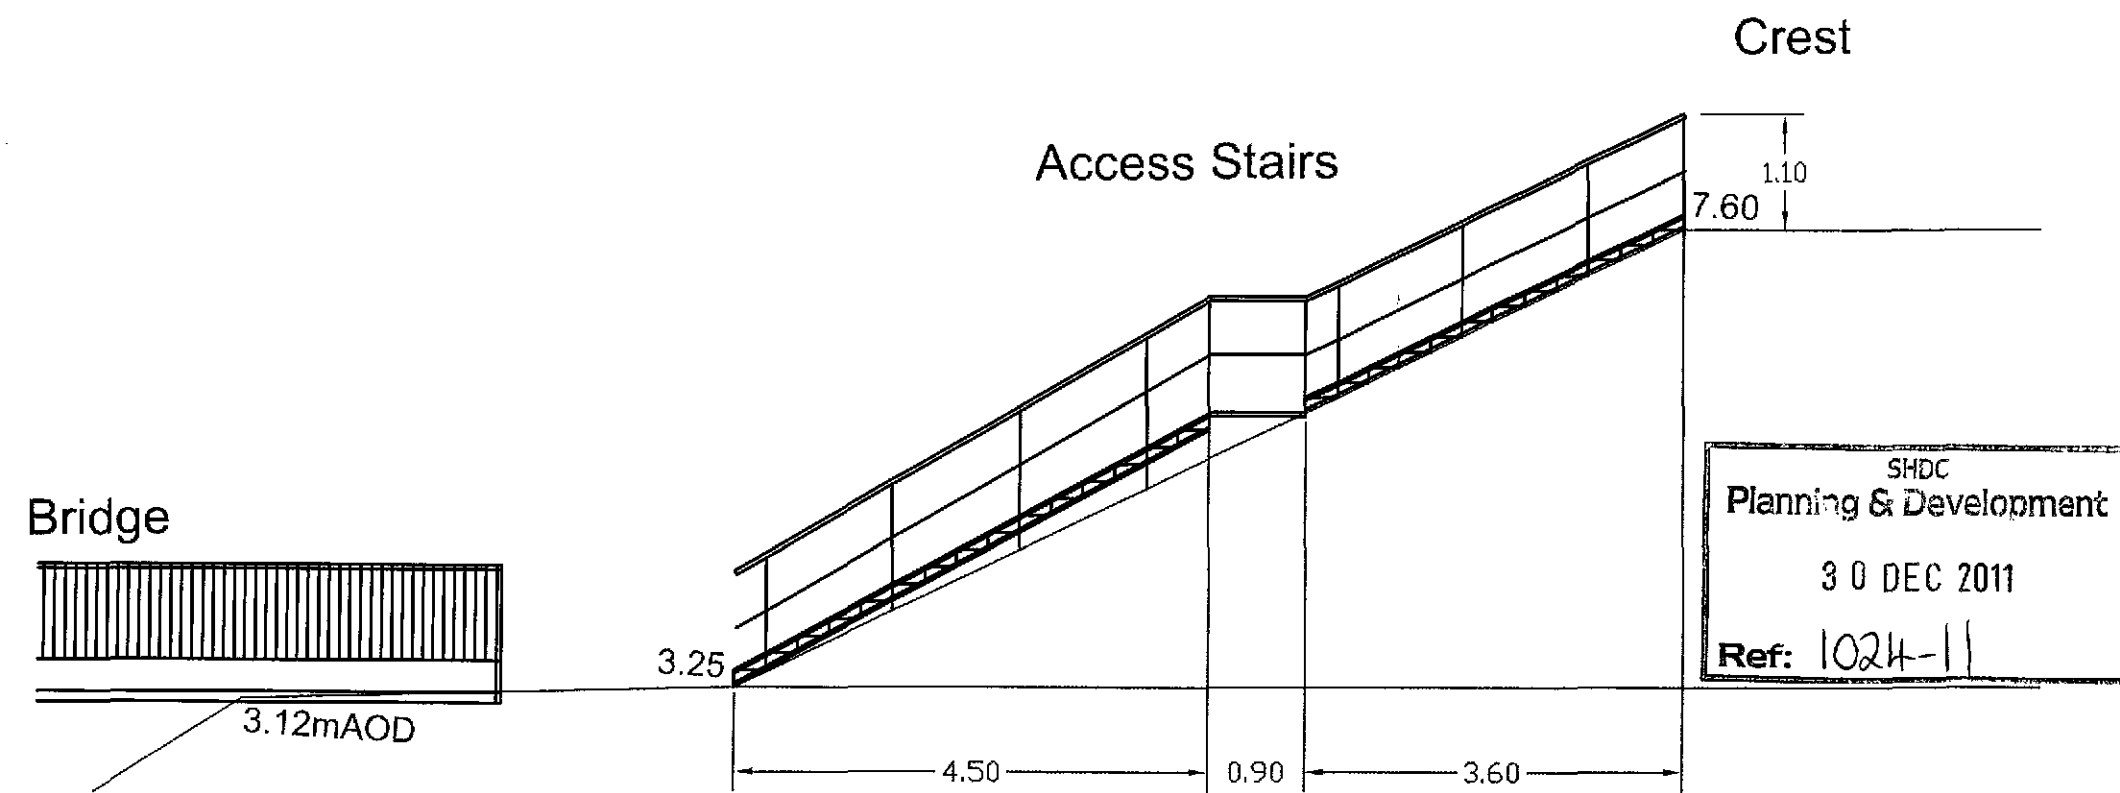


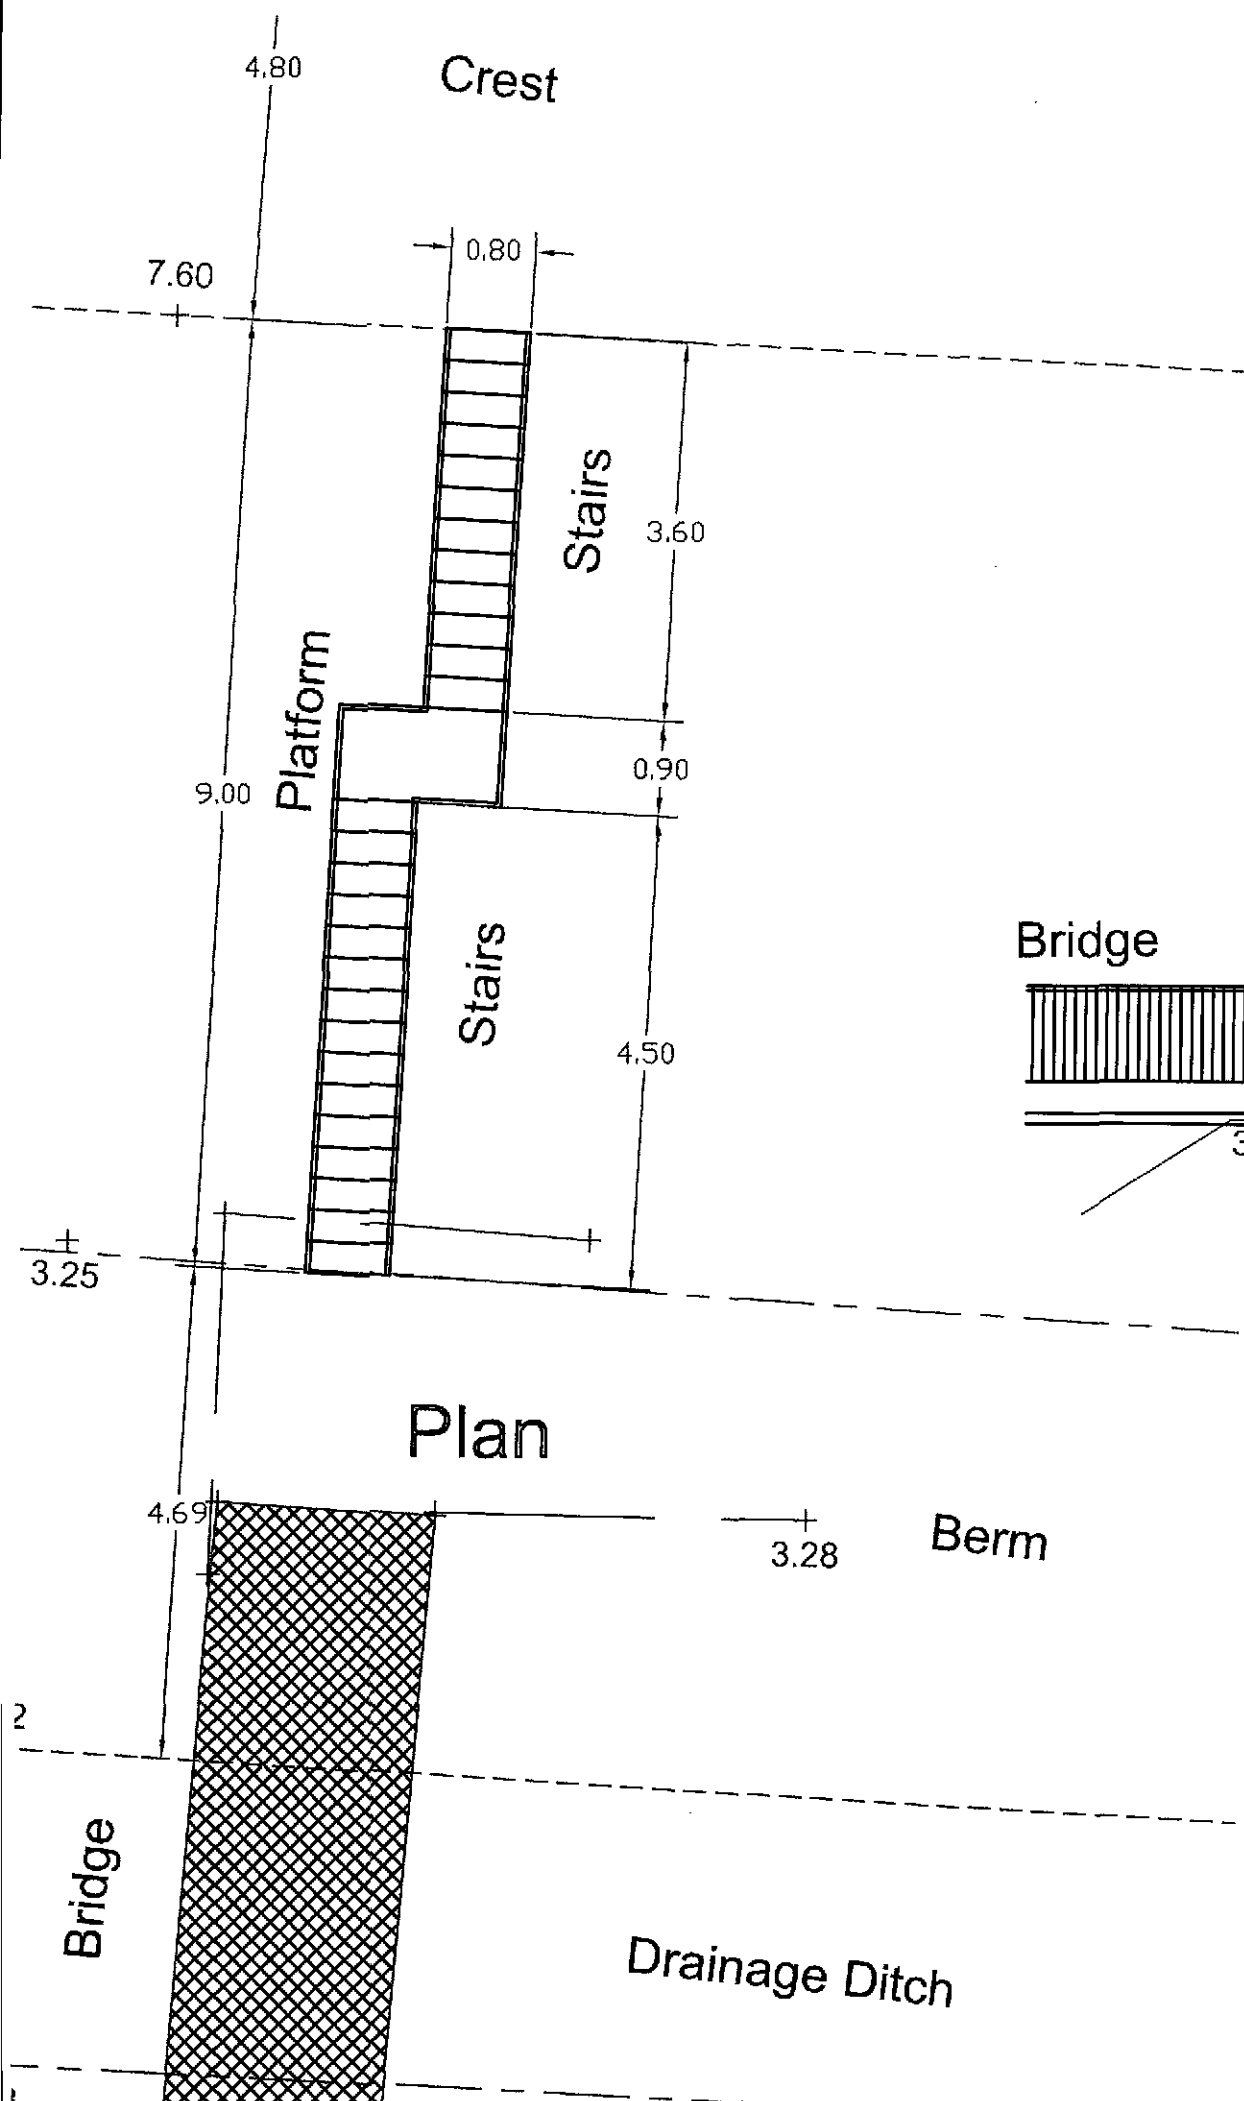

Sutton Bridge - Proposed Embankment Access Stairs

Dimensions in metres

centrica
energy

RPS Malfams Court 18 Milton Park Abingdon Oxon OX14 4RP
T 01235 821888 F 01235 820351 E rps@ox.rpsgroup.com W www.rpsgroup.com

Client: Lincs Wind Farm Ltd

Project: Lincs Wind Farm Onshore Works

Title: PRoW Diversion, Temporary Staircase

Date: Dec 2011 Datum: OSGB36 Projection: BNG

Checked: SG Job Ref: JNP2157

LN-E-EN-073-0059-000000-001 Rev: -