



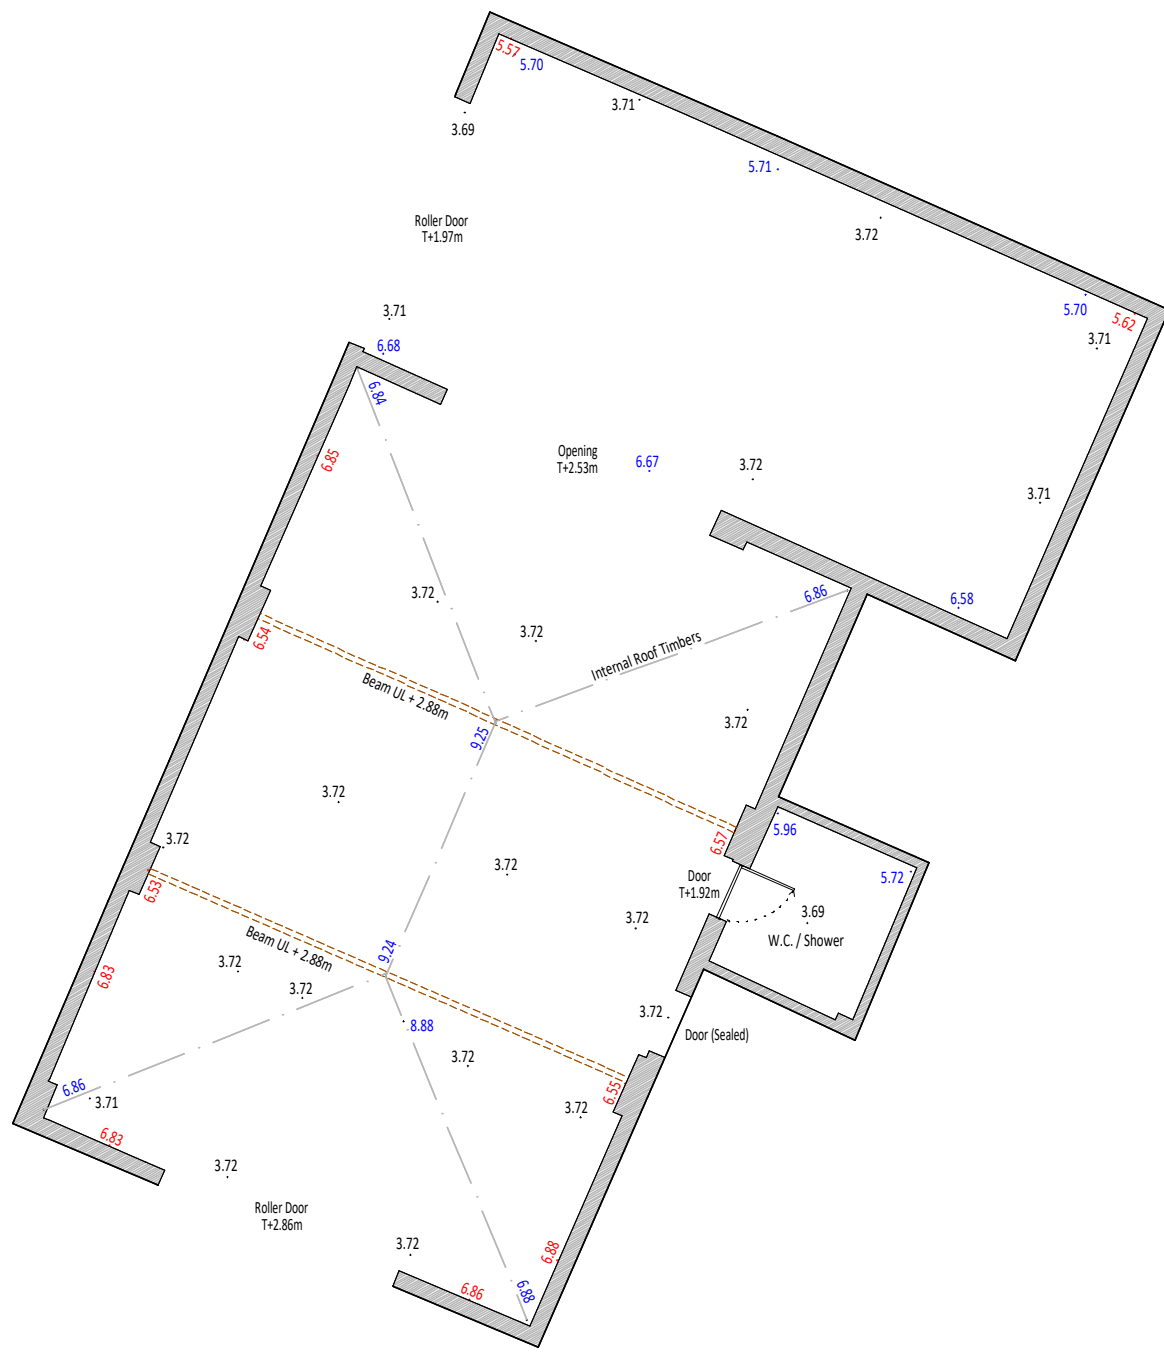

INTERNAL LAYOUT

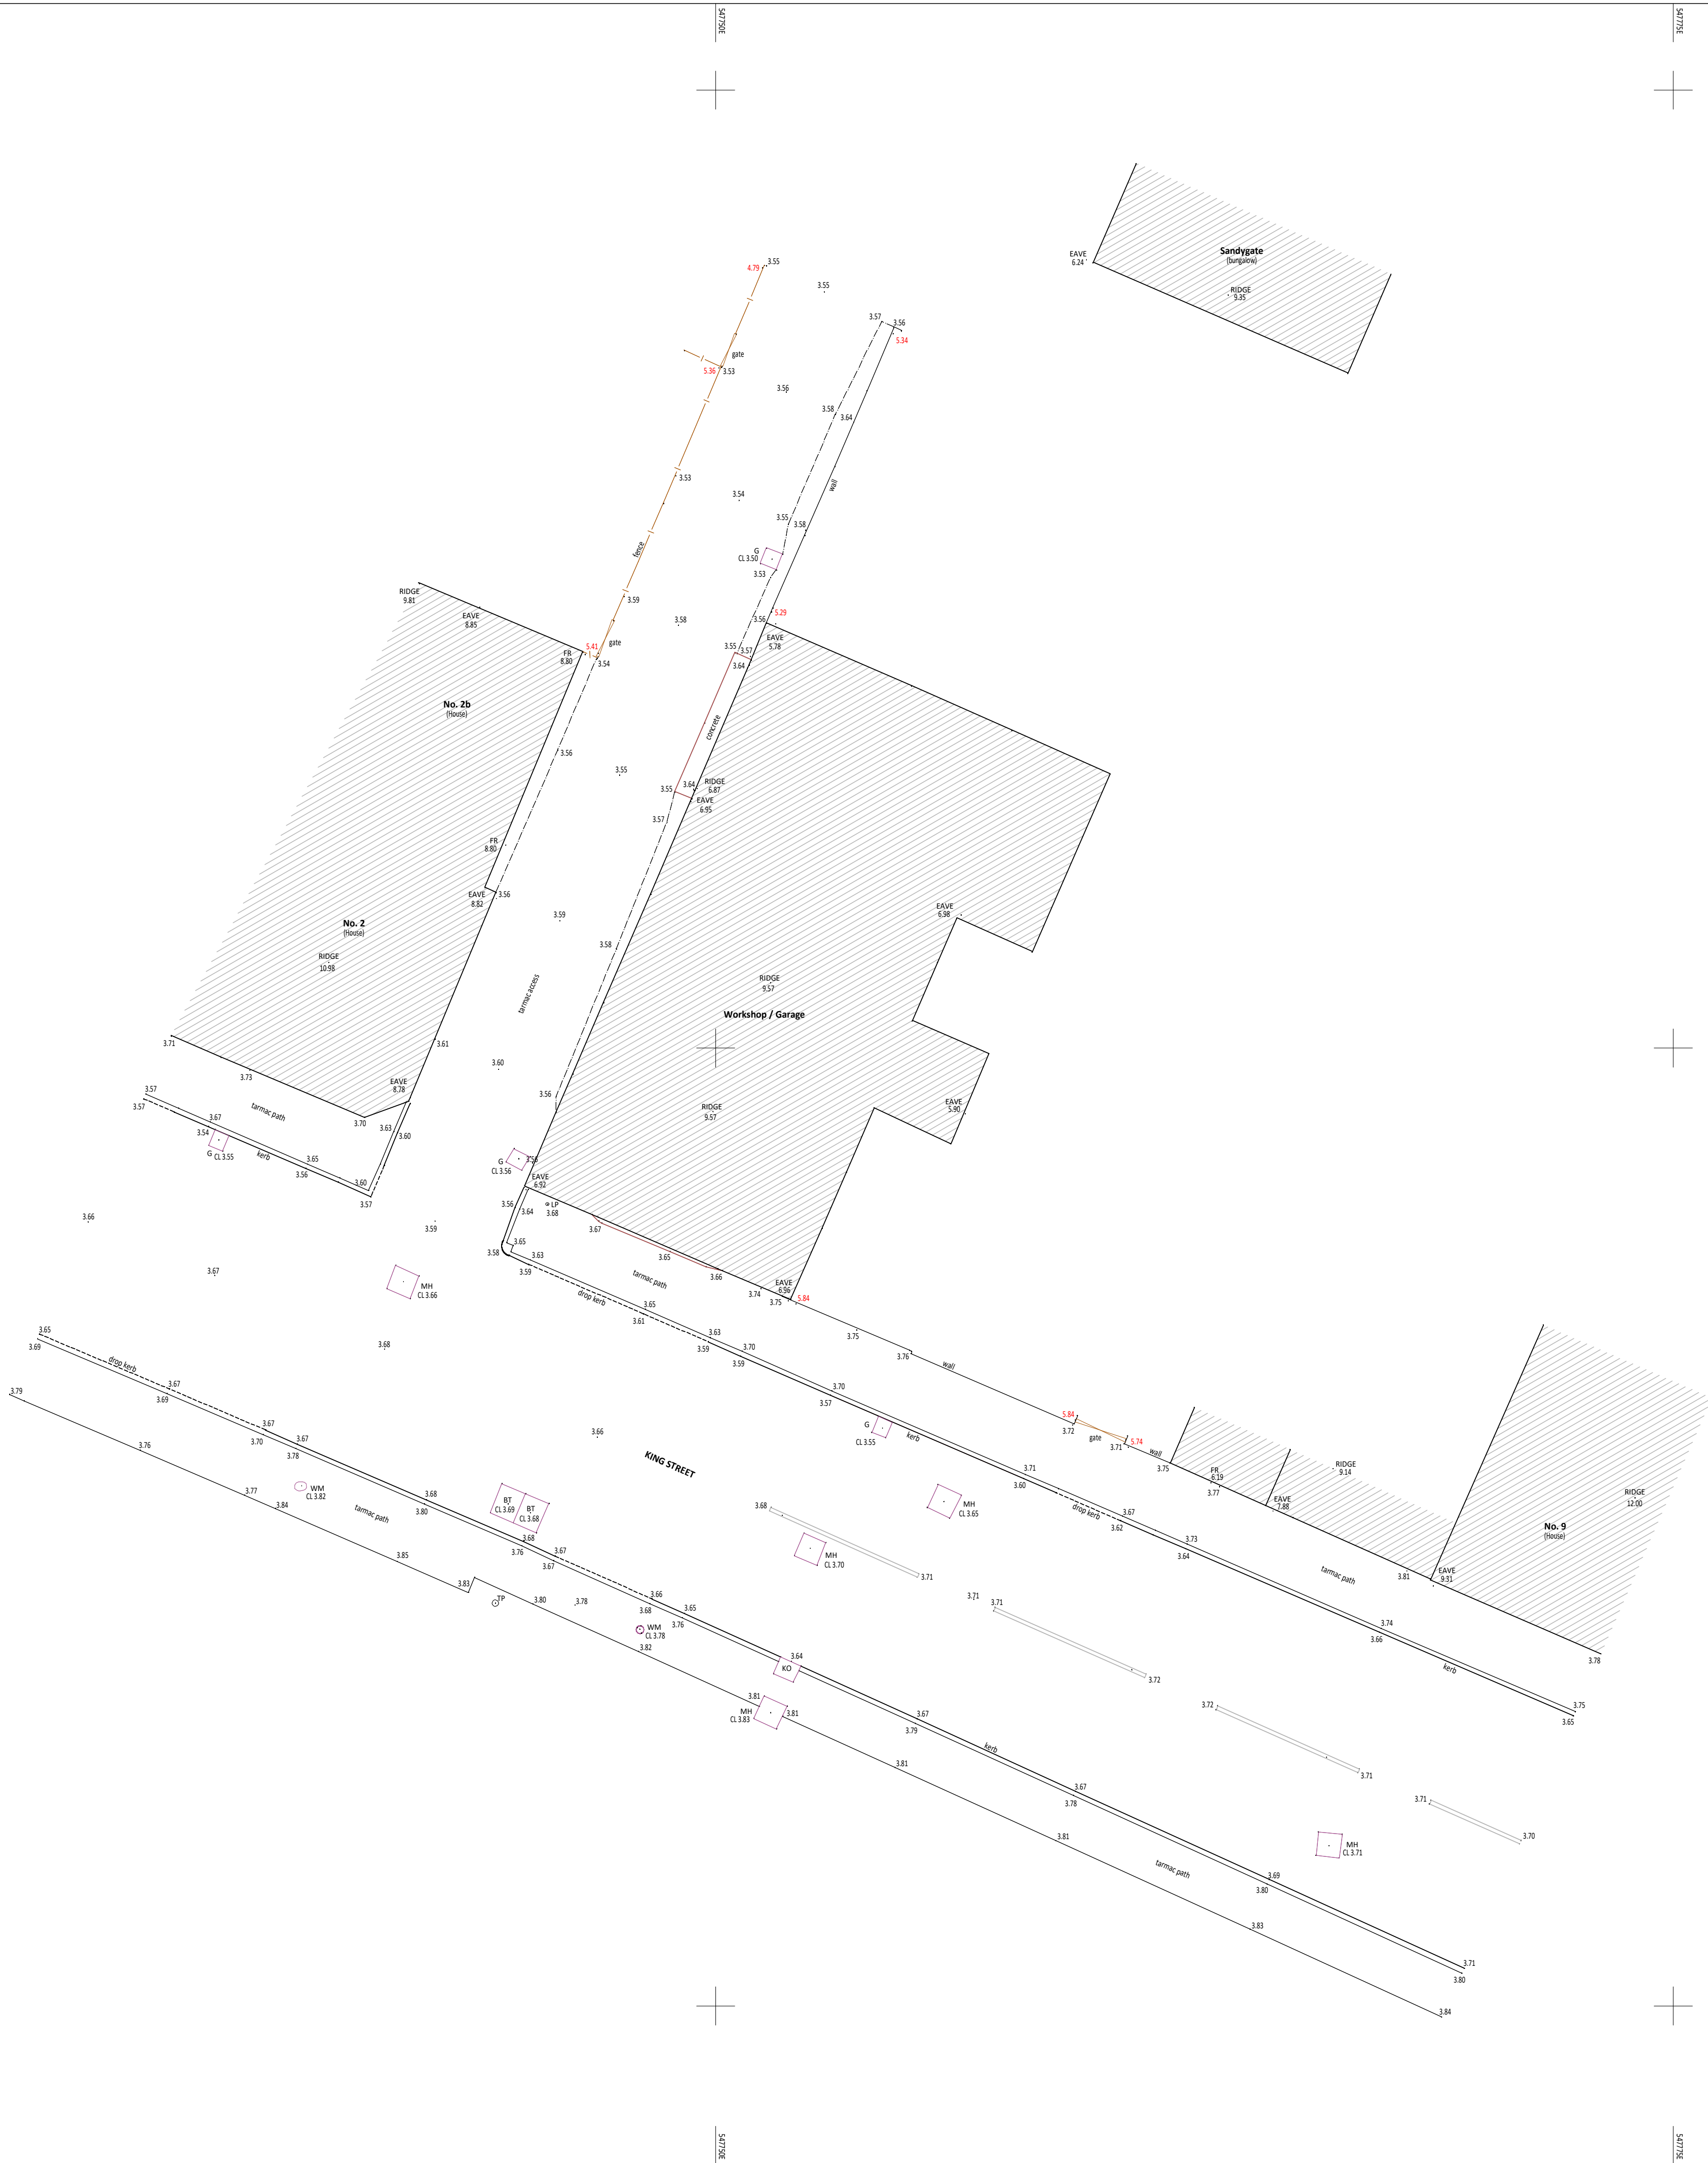

Drawing Key			
BT	- BT Inspection Cover	KO	- Kerb Outlet
FR	- Flat Roof Level	TP	- Telegraph Pole
G	- Gully	WM	- Water Meter
5.74	- Top of Wall / Fence Level	6.67	- Underside Ceiling Level

Survey Grid
Orientated to National Grid (OSTN15). Local Scale Factor of 1.
All levels in Metres A.O.D.
Notes
Boundaries shown are physical features & may not represent legal boundaries.
The symbol used to represent trees, shows an average tree spread.
Information relating to above & below ground services are for indication only.
Services should be verified with the relevant local authority records.



DPR SURVEYS LTD
land surveying & site engineering
124 Wisbech Road, March, Cambridgeshire, PE15 8EU
Tel: 07887 788571 / office@dprsurveys.co.uk / www.dprsurveys.co.uk
Registered in England & Wales No. 13501267

Project Title Garage Building, King Street, Sutton Bridge	
Drawing Title Topographical Survey and Internal Layout as surveyed 24.10.2024	
Client Mr Timothy Bissett	
Date: 25.10.2024	Scale: 1:100 @ A1
Surveyed By: D.P.R.	Drawn By: D.P.R.
Drawing Number: DPR-10/24/115	