


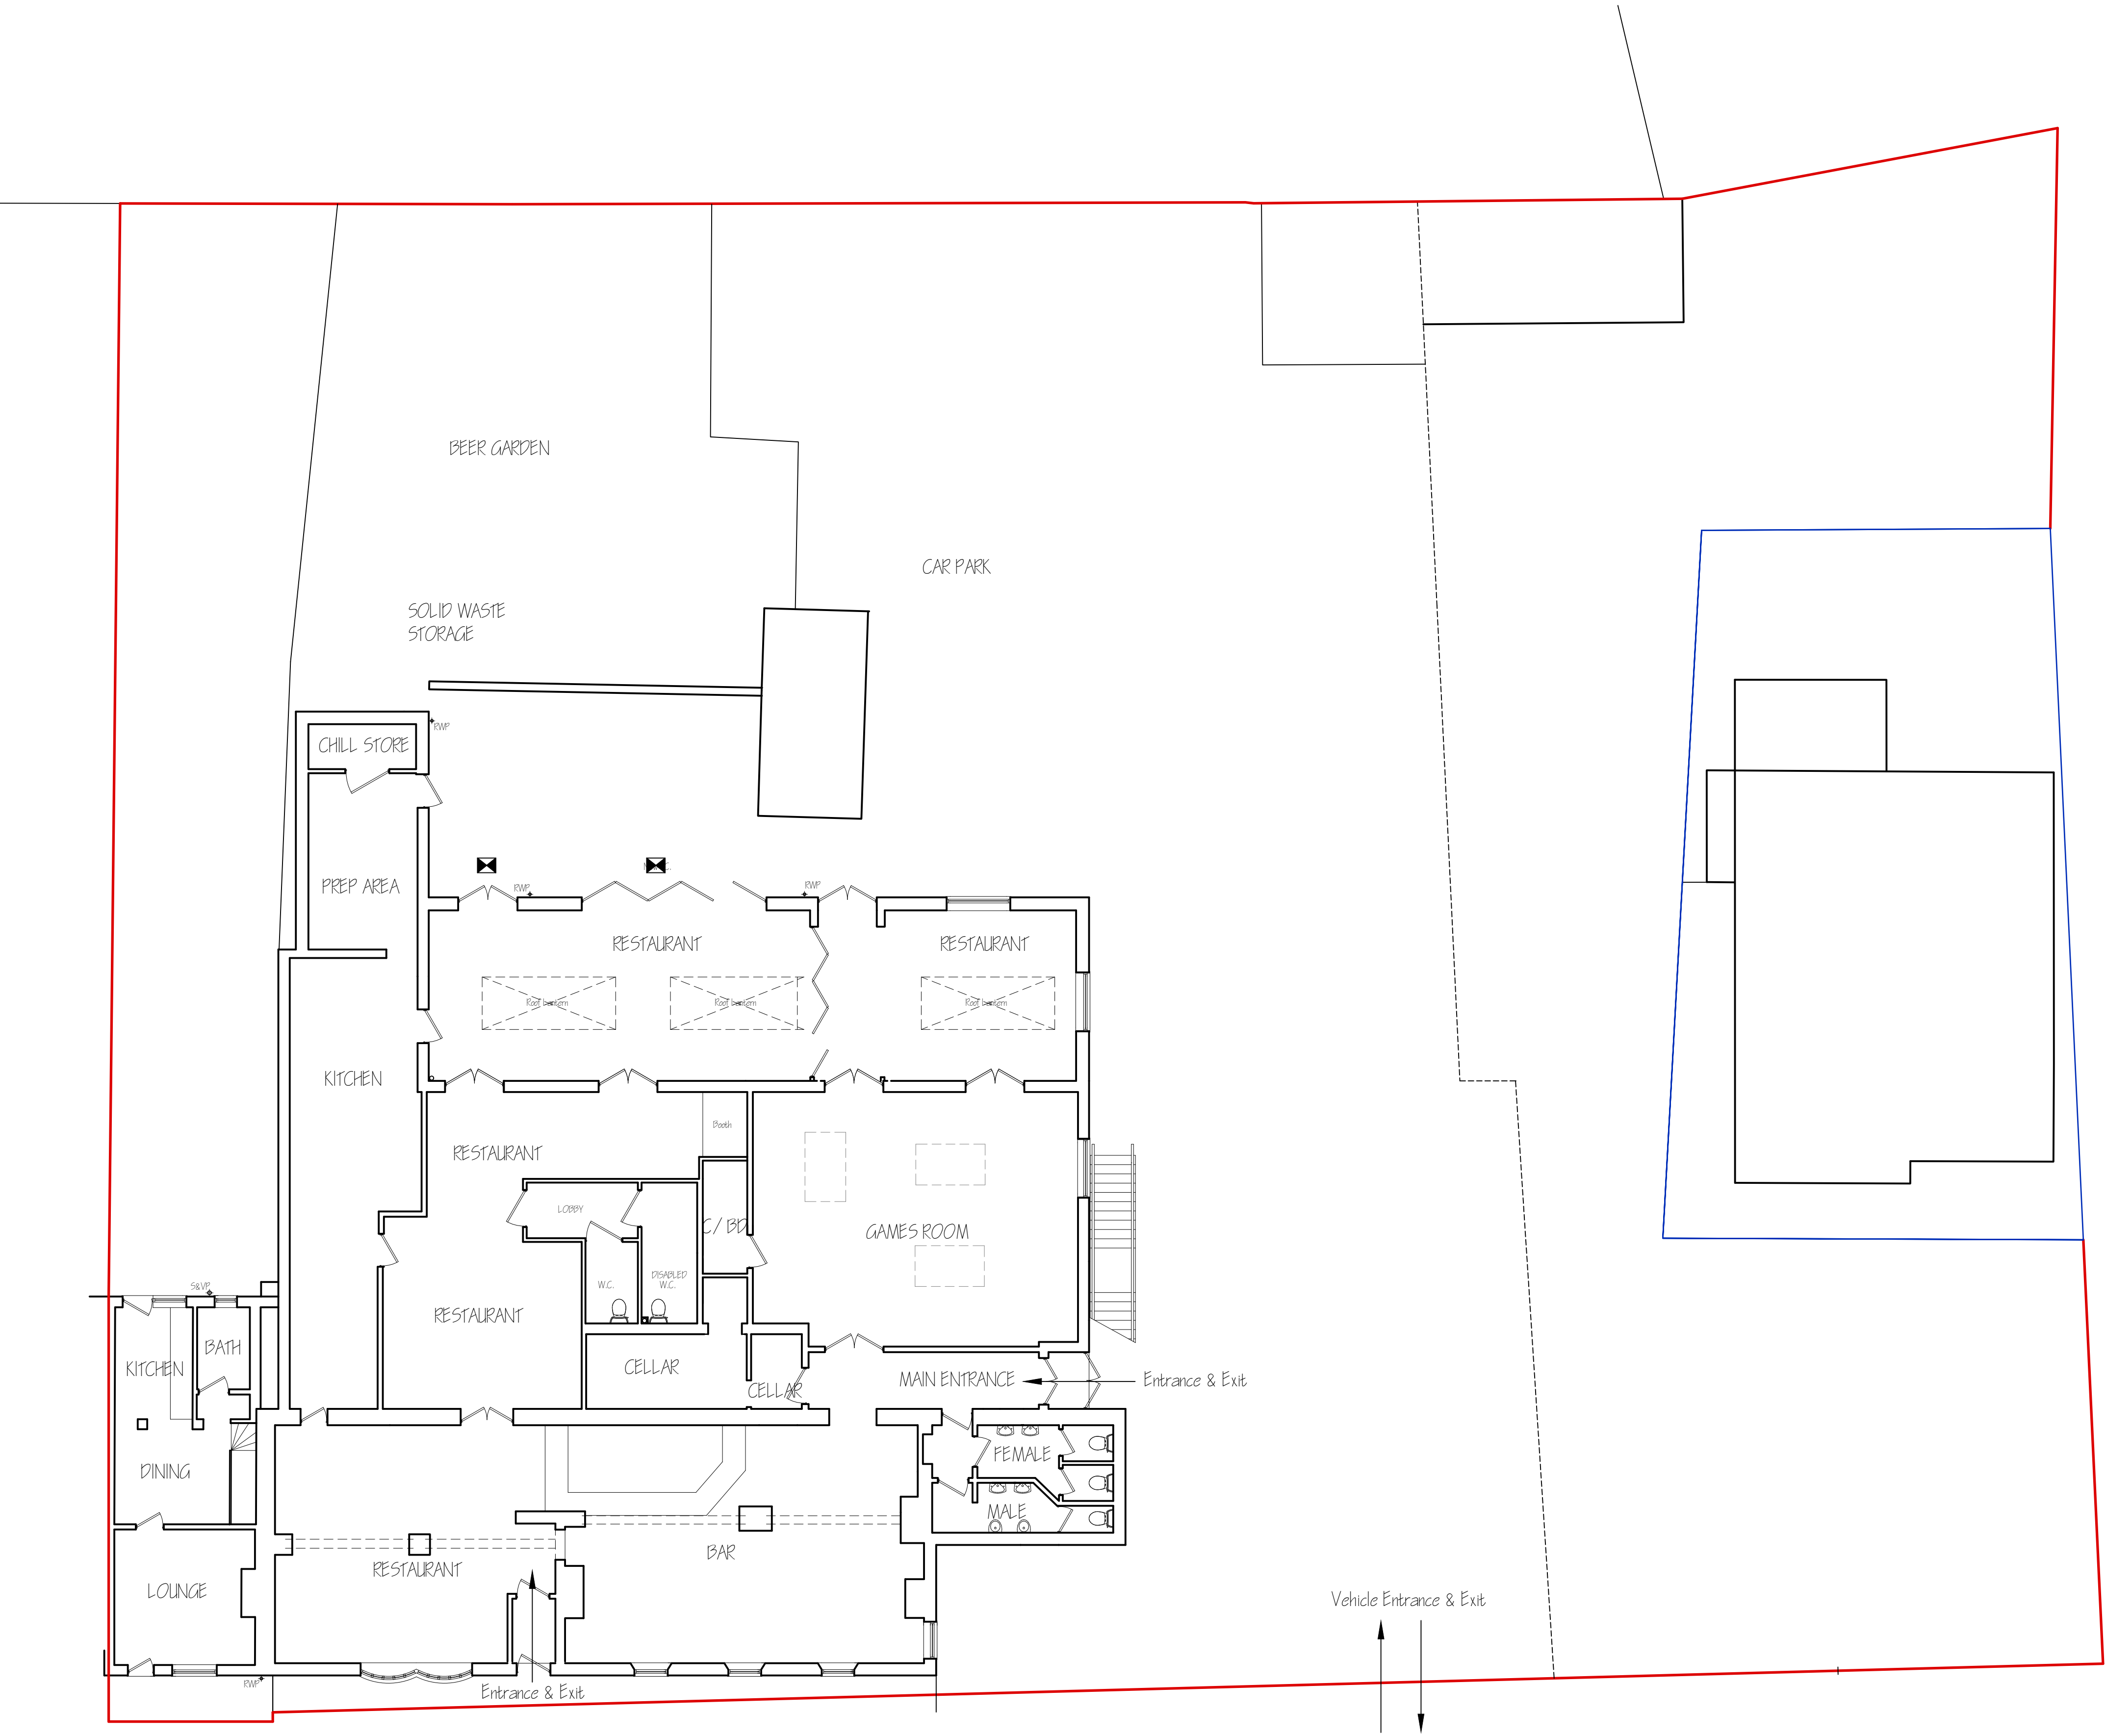

GROUND FLOOR PLAN



Ordnance Survey (c) Crown Copyright 2023. All rights reserved. Licence number 100022432

LOCATION PLAN 1:1250

222432

ref:

revision

date